


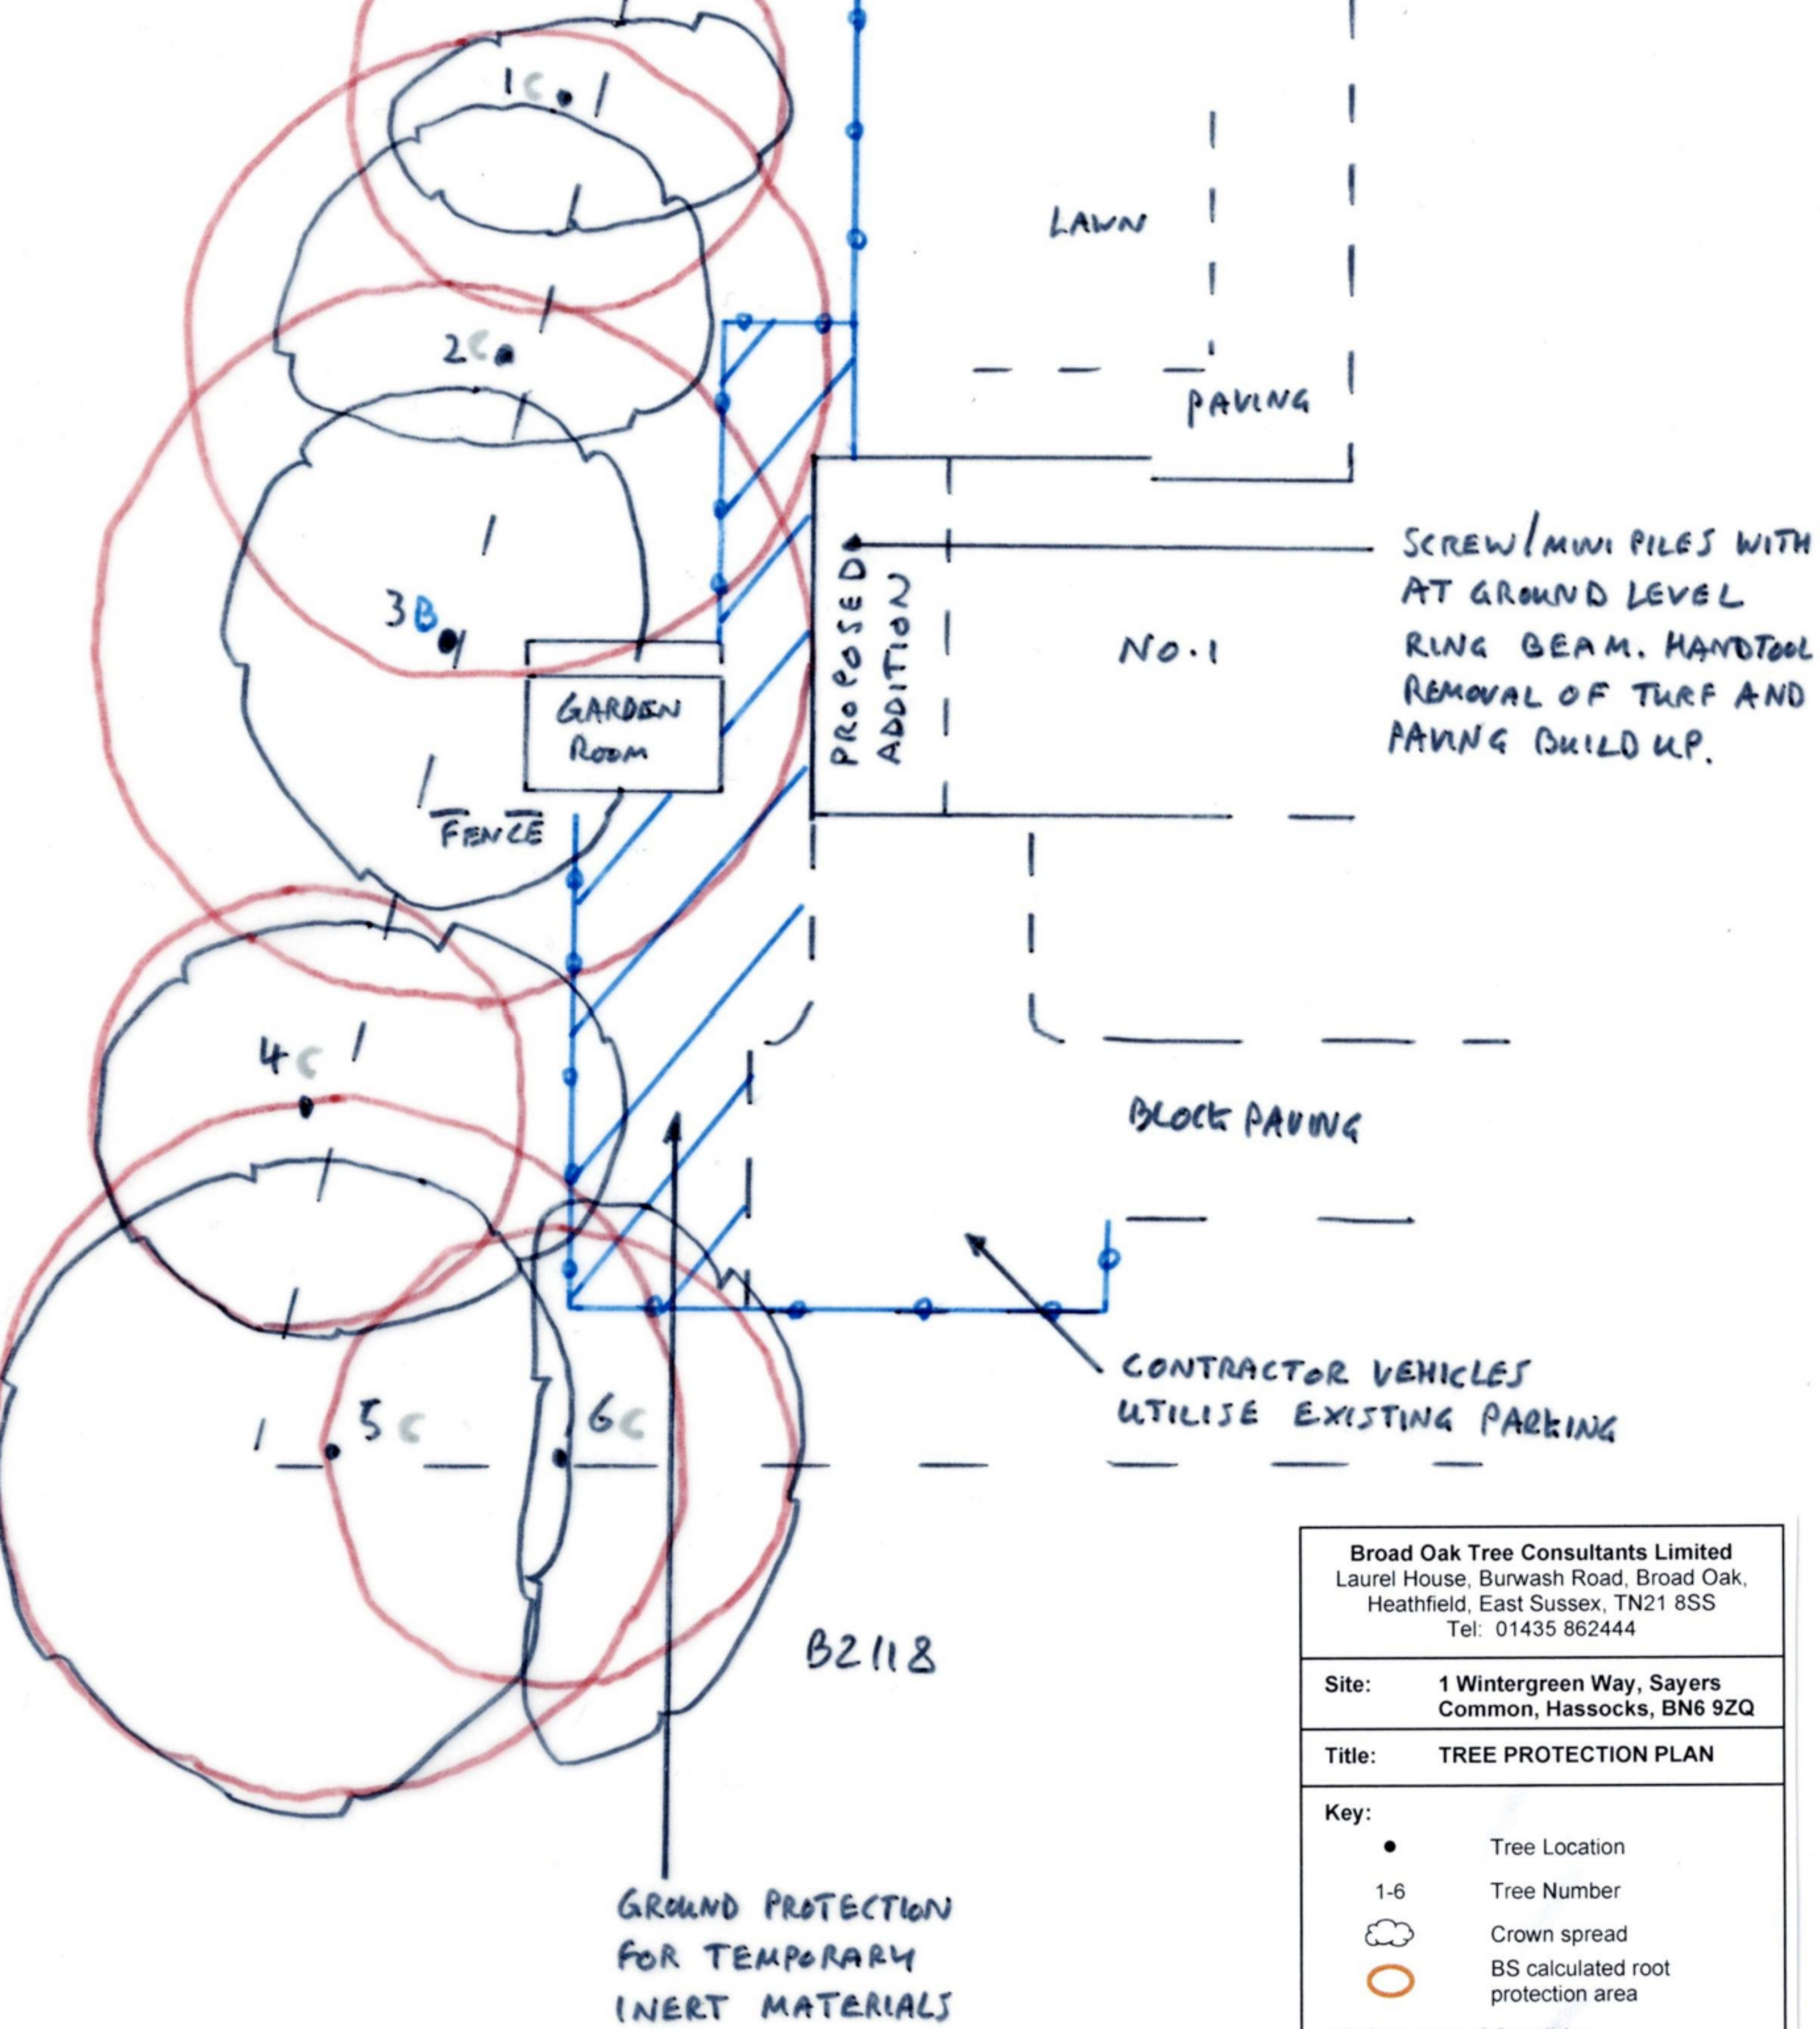

Broad Oak Tree Consultants Limited
 Laurel House, Burwash Road, Broad Oak,
 Heathfield, East Sussex, TN21 8SS
 Tel: 01435 862444

Site: 1 Wintergreen Way, Sayers
 Common, Hassocks, BN6 9ZQ

Title: TREE PROTECTION PLAN

Key:

- Tree Location
- 1-6 Tree Number
- ☁ Crown spread
- BS calculated root protection area