

NOTES:

EXISTING PLANS, ELEVATIONS AND SECTIONS EXTRACTED FROM **SE SURVEYING** DRAWINGS, DATED MAY 2023.

JOB NO. 001 04 23


DRAWING NOS.

- 001 TOPOGRAPHICAL SURVEY P1/12
002 TOPOGRAPHICAL SURVEY P2/12
003 TOPOGRAPHICAL SURVEY P3/12
004 TOPOGRAPHICAL SURVEY P4/12
005 TOPOGRAPHICAL SURVEY P5/12
006 TOPOGRAPHICAL SURVEY P6/12
007 TOPOGRAPHICAL SURVEY P7/12
008 TOPOGRAPHICAL SURVEY P8/12
009 TOPOGRAPHICAL SURVEY P9/12
010 TOPOGRAPHICAL SURVEY P10/12
011 TOPOGRAPHICAL SURVEY P11/12
012 TOPOGRAPHICAL SURVEY P12/12


- 013 BASEMENT PLANS P1/2
014 BASEMENT PLANS P2/2
015 GF PLANS P1/4
016 GF PLANS P2/4
017 GF PLANS P3/4
018 GF PLANS P4/4
019 MAIN BUILDING FIRST FLOOR PLAN
020 WILLOW LODGE FIRST FLOOR PLAN
021 MAPLE LODGE FIRST FLOOR PLAN
022 MAIN BUILDING SECOND FLOOR PLAN

- 023 ELEVATIONS P1/4
024 ELEVATIONS P2/4
025 ELEVATIONS P3/4
026 ELEVATIONS P4/4


- 027 SECTIONS P1/2
028 SECTIONS P2/2

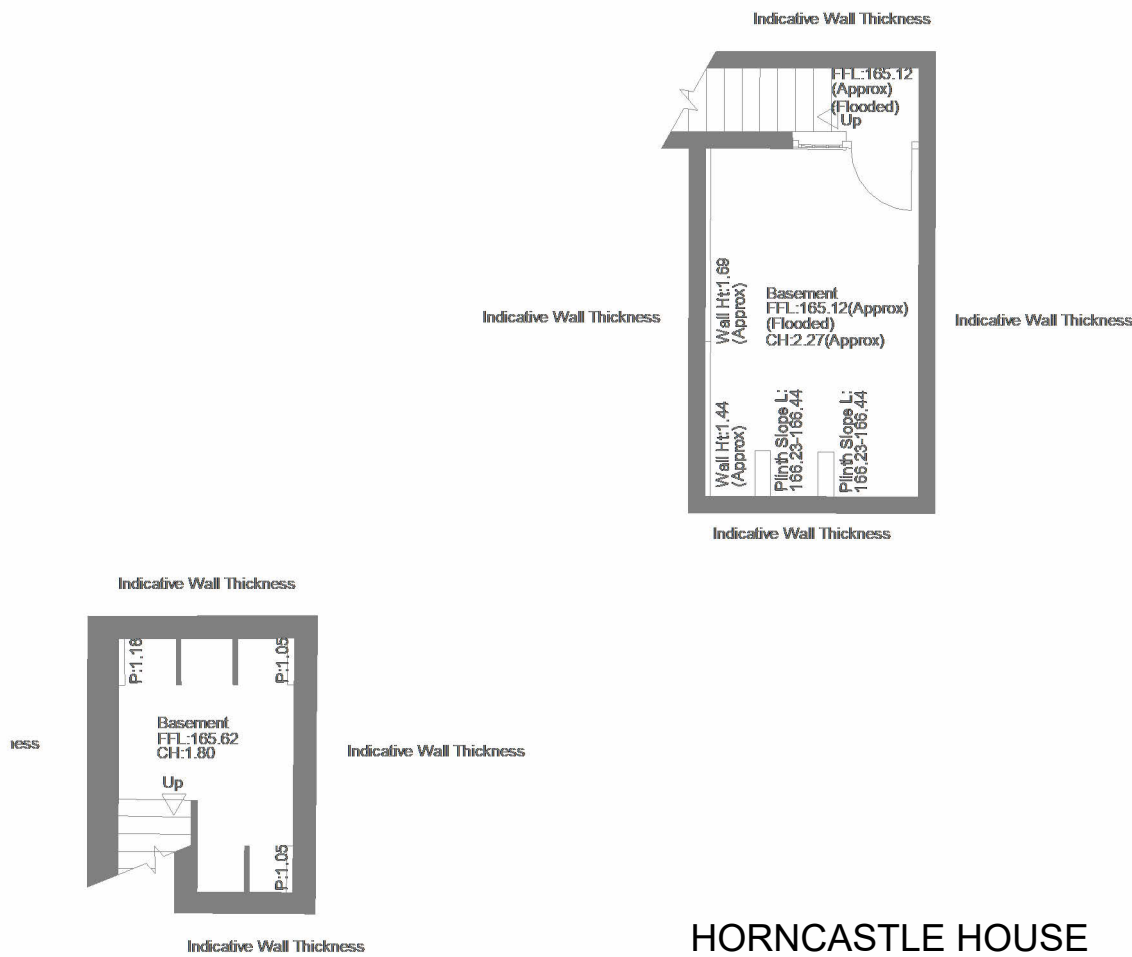

HORNCASTLE HOUSE

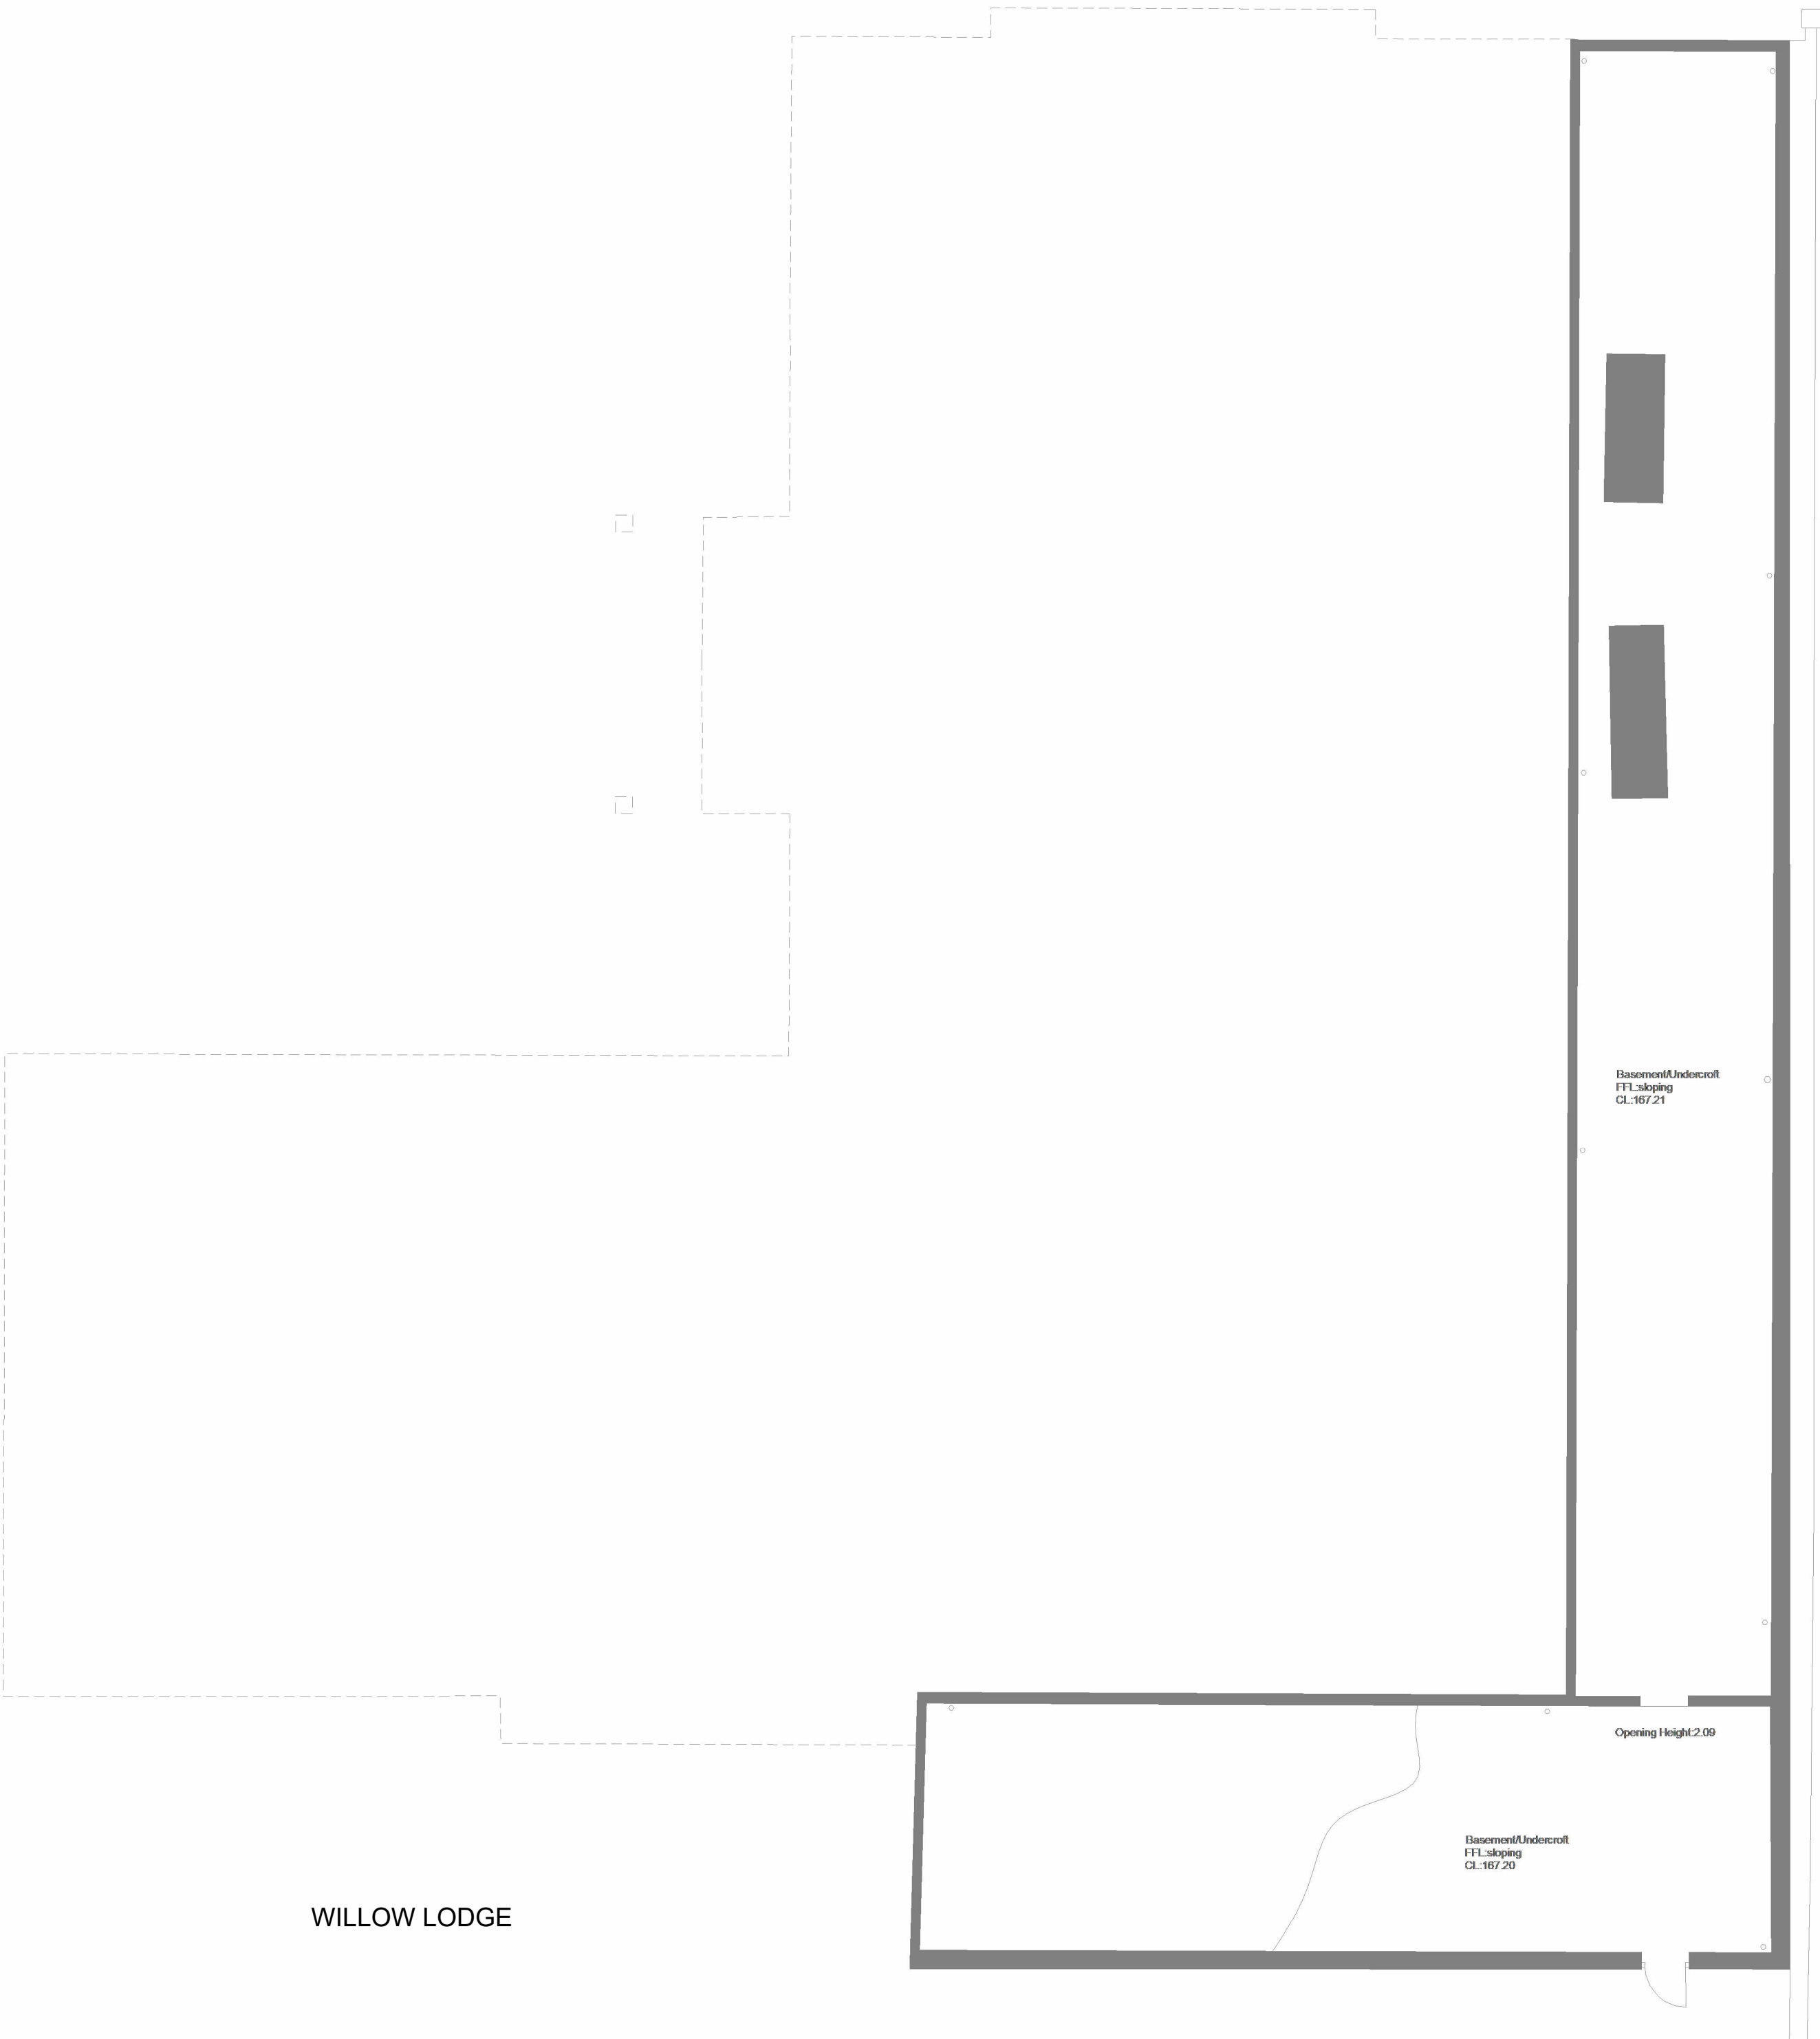

WILLOW LODGE

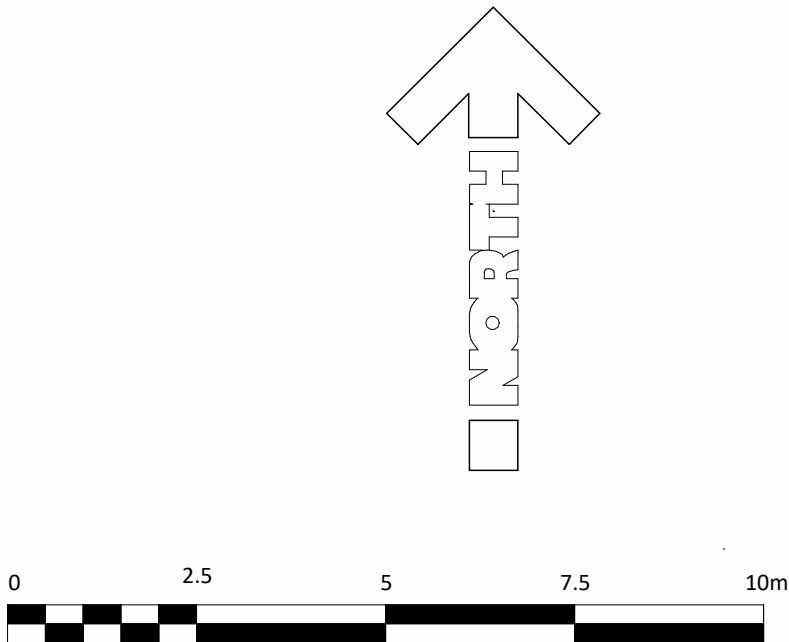

A ISSUED FOR PLANNING		MD	VK	14/05/2025
Rev.	Description	Author	Checked	Date

CARLESS + ADAMS

01628 665131 enquiries@carless-adams.co.uk
carless-adams.co.uk

Design the best,
to live the best

Client	
SPLENDID HEALTHCARE	

Project	
HORNCASTLE EAST GRINSTEAD	

Title			CAP no.
EXISTING BASEMENT PLANS			A

scale	1 : 100	author	MD	chk'd	VK	date	13/05/2025	sheet size	A1
-------	---------	--------	----	-------	----	------	------------	------------	----

project.	org.	zone.	level.	type.	role.	class.	num.	status.	rev.
1034	CA	01			A		E09		A

For construction purposes dimensions shall not be scaled & figured dimensions must be verified on site before work commences.
This drawing is Copyright ©