


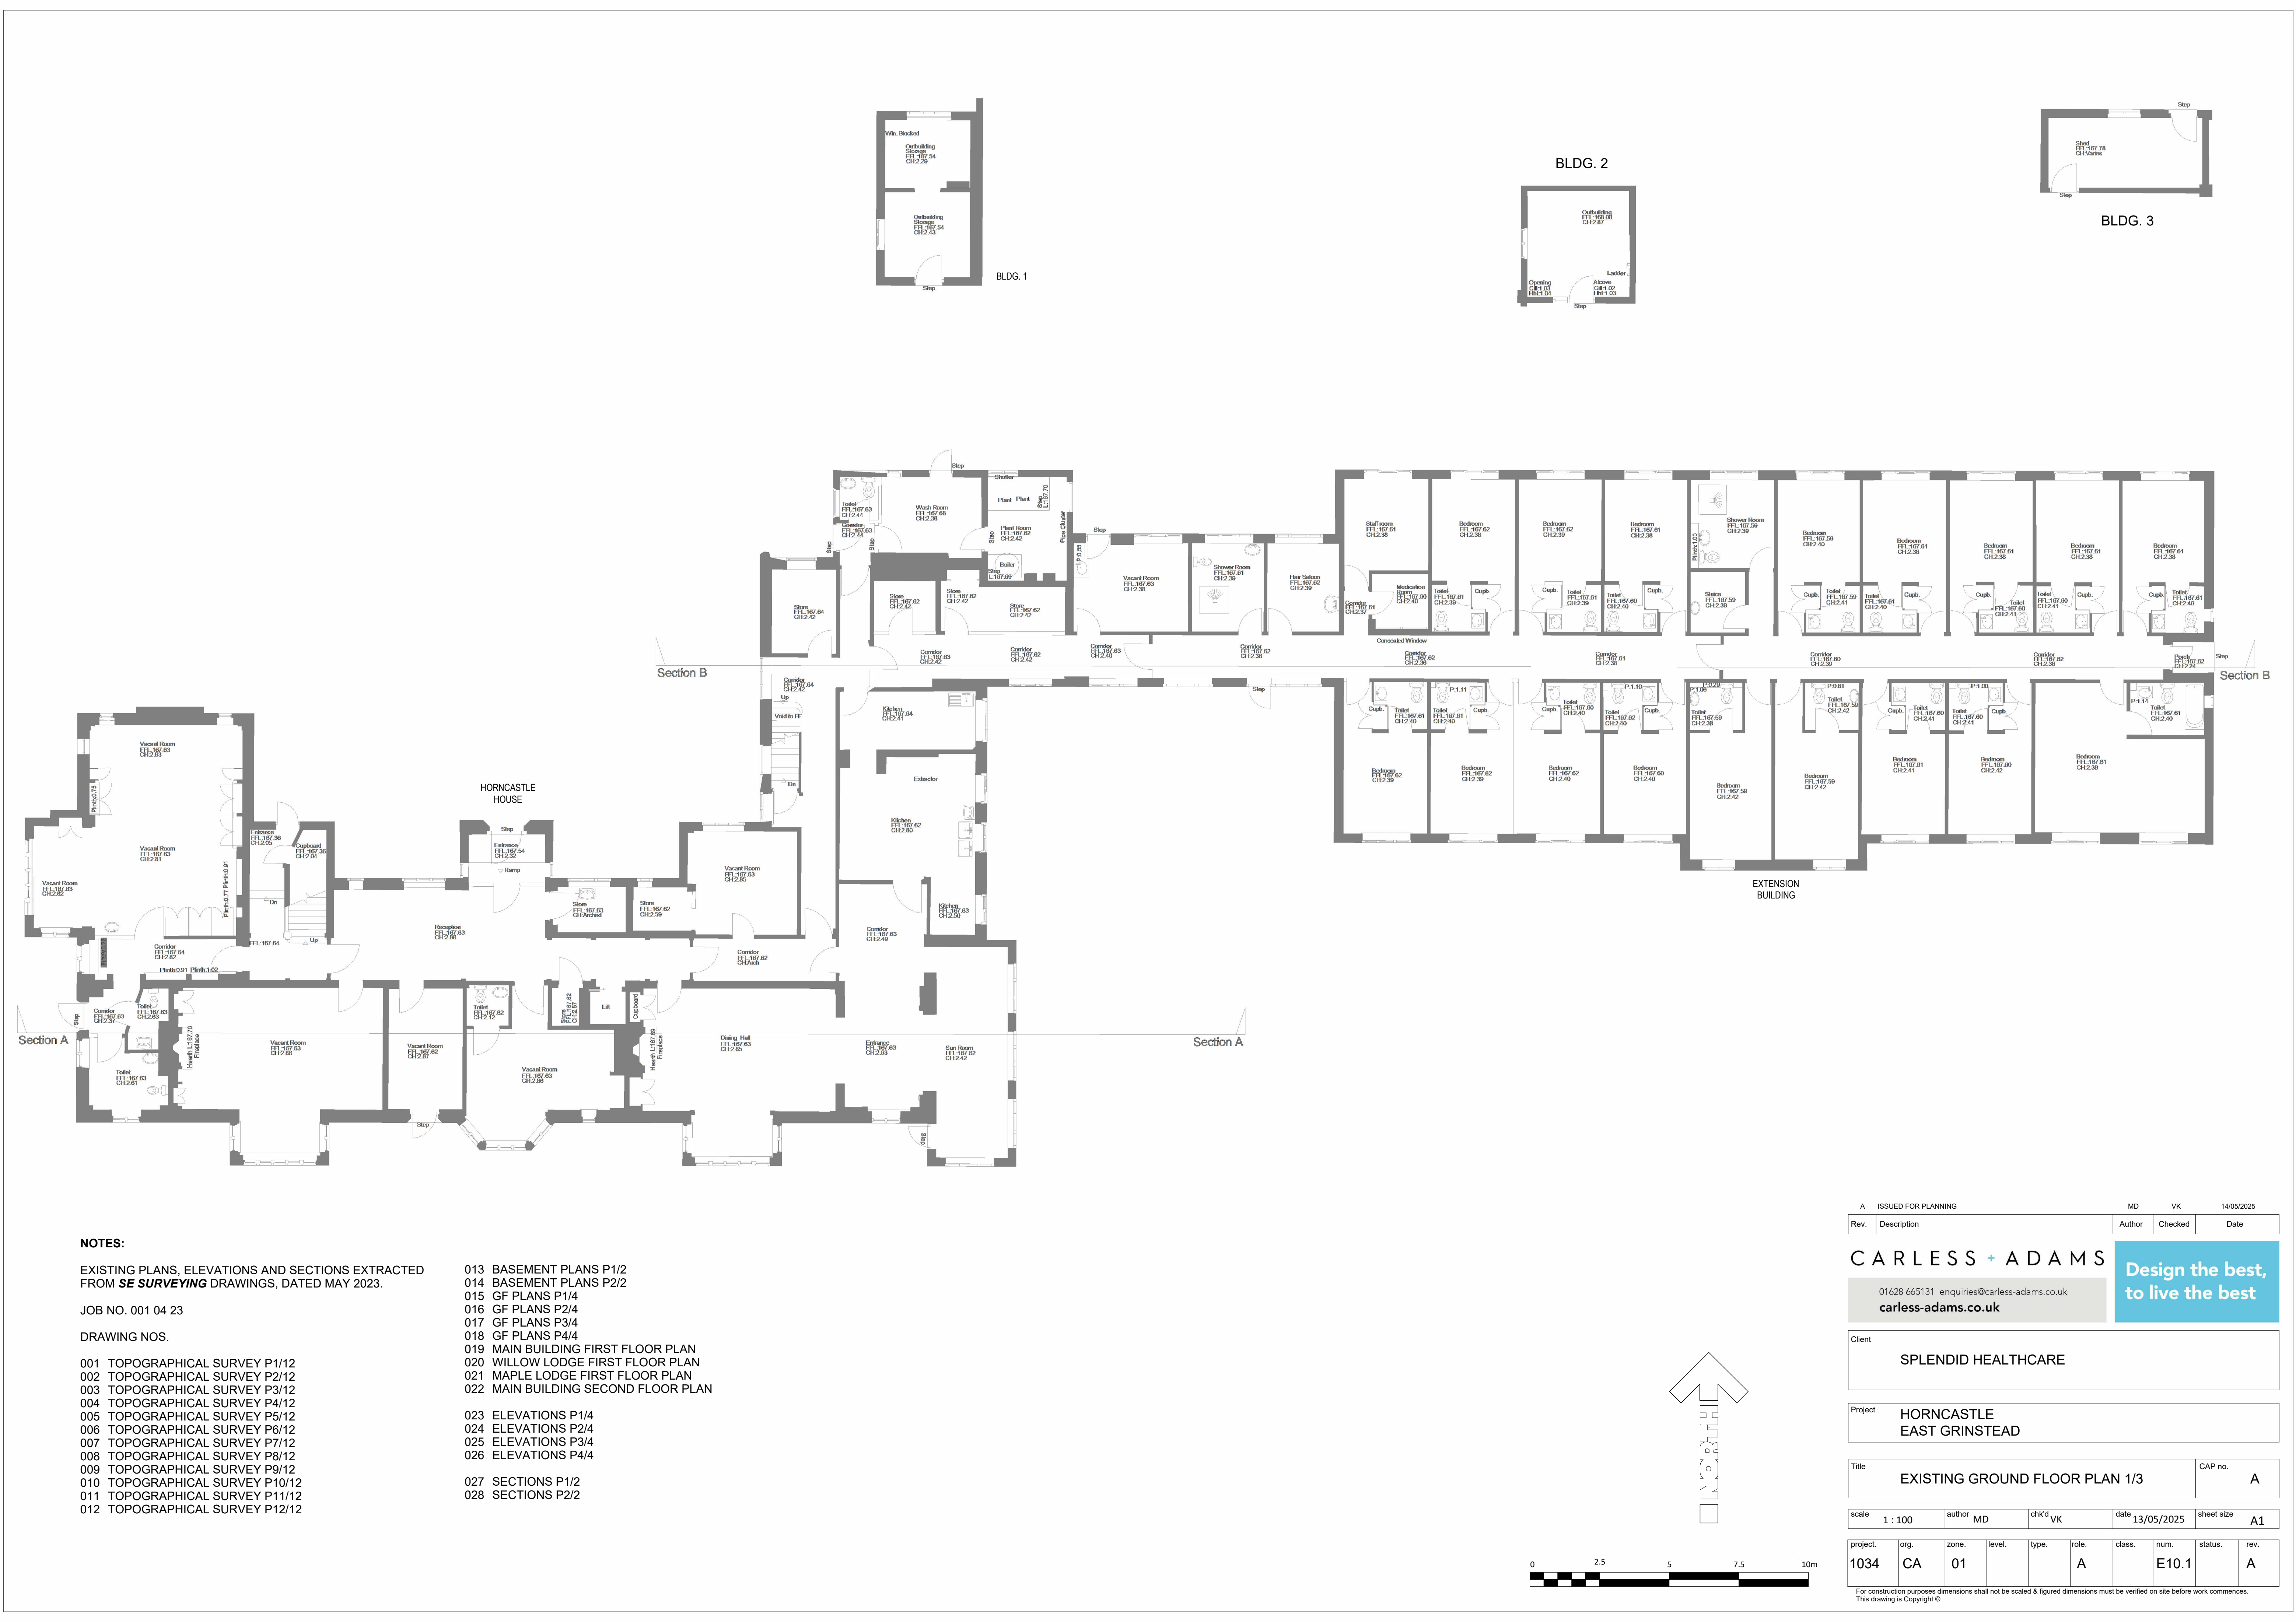

NOTES:

EXISTING PLANS, ELEVATIONS AND SECTIONS EXTRACTED FROM **SE SURVEYING** DRAWINGS, DATED MAY 2023.

JOB NO. 001 04 23

DRAWING NOS.

- 001 TOPOGRAPHICAL SURVEY P1/12
- 002 TOPOGRAPHICAL SURVEY P2/12
- 003 TOPOGRAPHICAL SURVEY P3/12
- 004 TOPOGRAPHICAL SURVEY P4/12
- 005 TOPOGRAPHICAL SURVEY P5/12
- 006 TOPOGRAPHICAL SURVEY P6/12
- 007 TOPOGRAPHICAL SURVEY P7/12
- 008 TOPOGRAPHICAL SURVEY P8/12
- 009 TOPOGRAPHICAL SURVEY P9/12
- 010 TOPOGRAPHICAL SURVEY P10/12
- 011 TOPOGRAPHICAL SURVEY P11/12
- 012 TOPOGRAPHICAL SURVEY P12/12

- 013 BASEMENT PLANS P1/2
- 014 BASEMENT PLANS P2/2
- 015 GF PLANS P1/4
- 016 GF PLANS P2/4
- 017 GF PLANS P3/4
- 018 GF PLANS P4/4
- 019 MAIN BUILDING FIRST FLOOR PLAN
- 020 WILLOW LODGE FIRST FLOOR PLAN
- 021 MAPLE LODGE FIRST FLOOR PLAN
- 022 MAIN BUILDING SECOND FLOOR PLAN
- 023 ELEVATIONS P1/4
- 024 ELEVATIONS P2/4
- 025 ELEVATIONS P3/4
- 026 ELEVATIONS P4/4
- 027 SECTIONS P1/2
- 028 SECTIONS P2/2

A	ISSUED FOR PLANNING		MD	VK	14/05/2025	
Rev.	Description			Author	Checked	Date
CARLESS + ADAMS						
01628 665131 enquiries@carless-adams.co.uk						
carless-adams.co.uk						
Design the best, to live the best						
Client						
SPLENDID HEALTHCARE						
Project						
HORNCASTLE EAST GRINSTEAD						
Title						
EXISTING GROUND FLOOR PLAN 1/3					CAP no.	
					A	
scale	1 : 100	author	MD	chk'd	VK	
				date	13/05/2025	
sheet size					A1	
project.	org.	zone.	level.	type.	role.	
1034	CA	01			A	
class.		num.		status.	rev.	
		E10.1			A	

For construction purposes dimensions shall not be scaled & figured dimensions must be verified on site before work commences.
This drawing is Copyright ©