


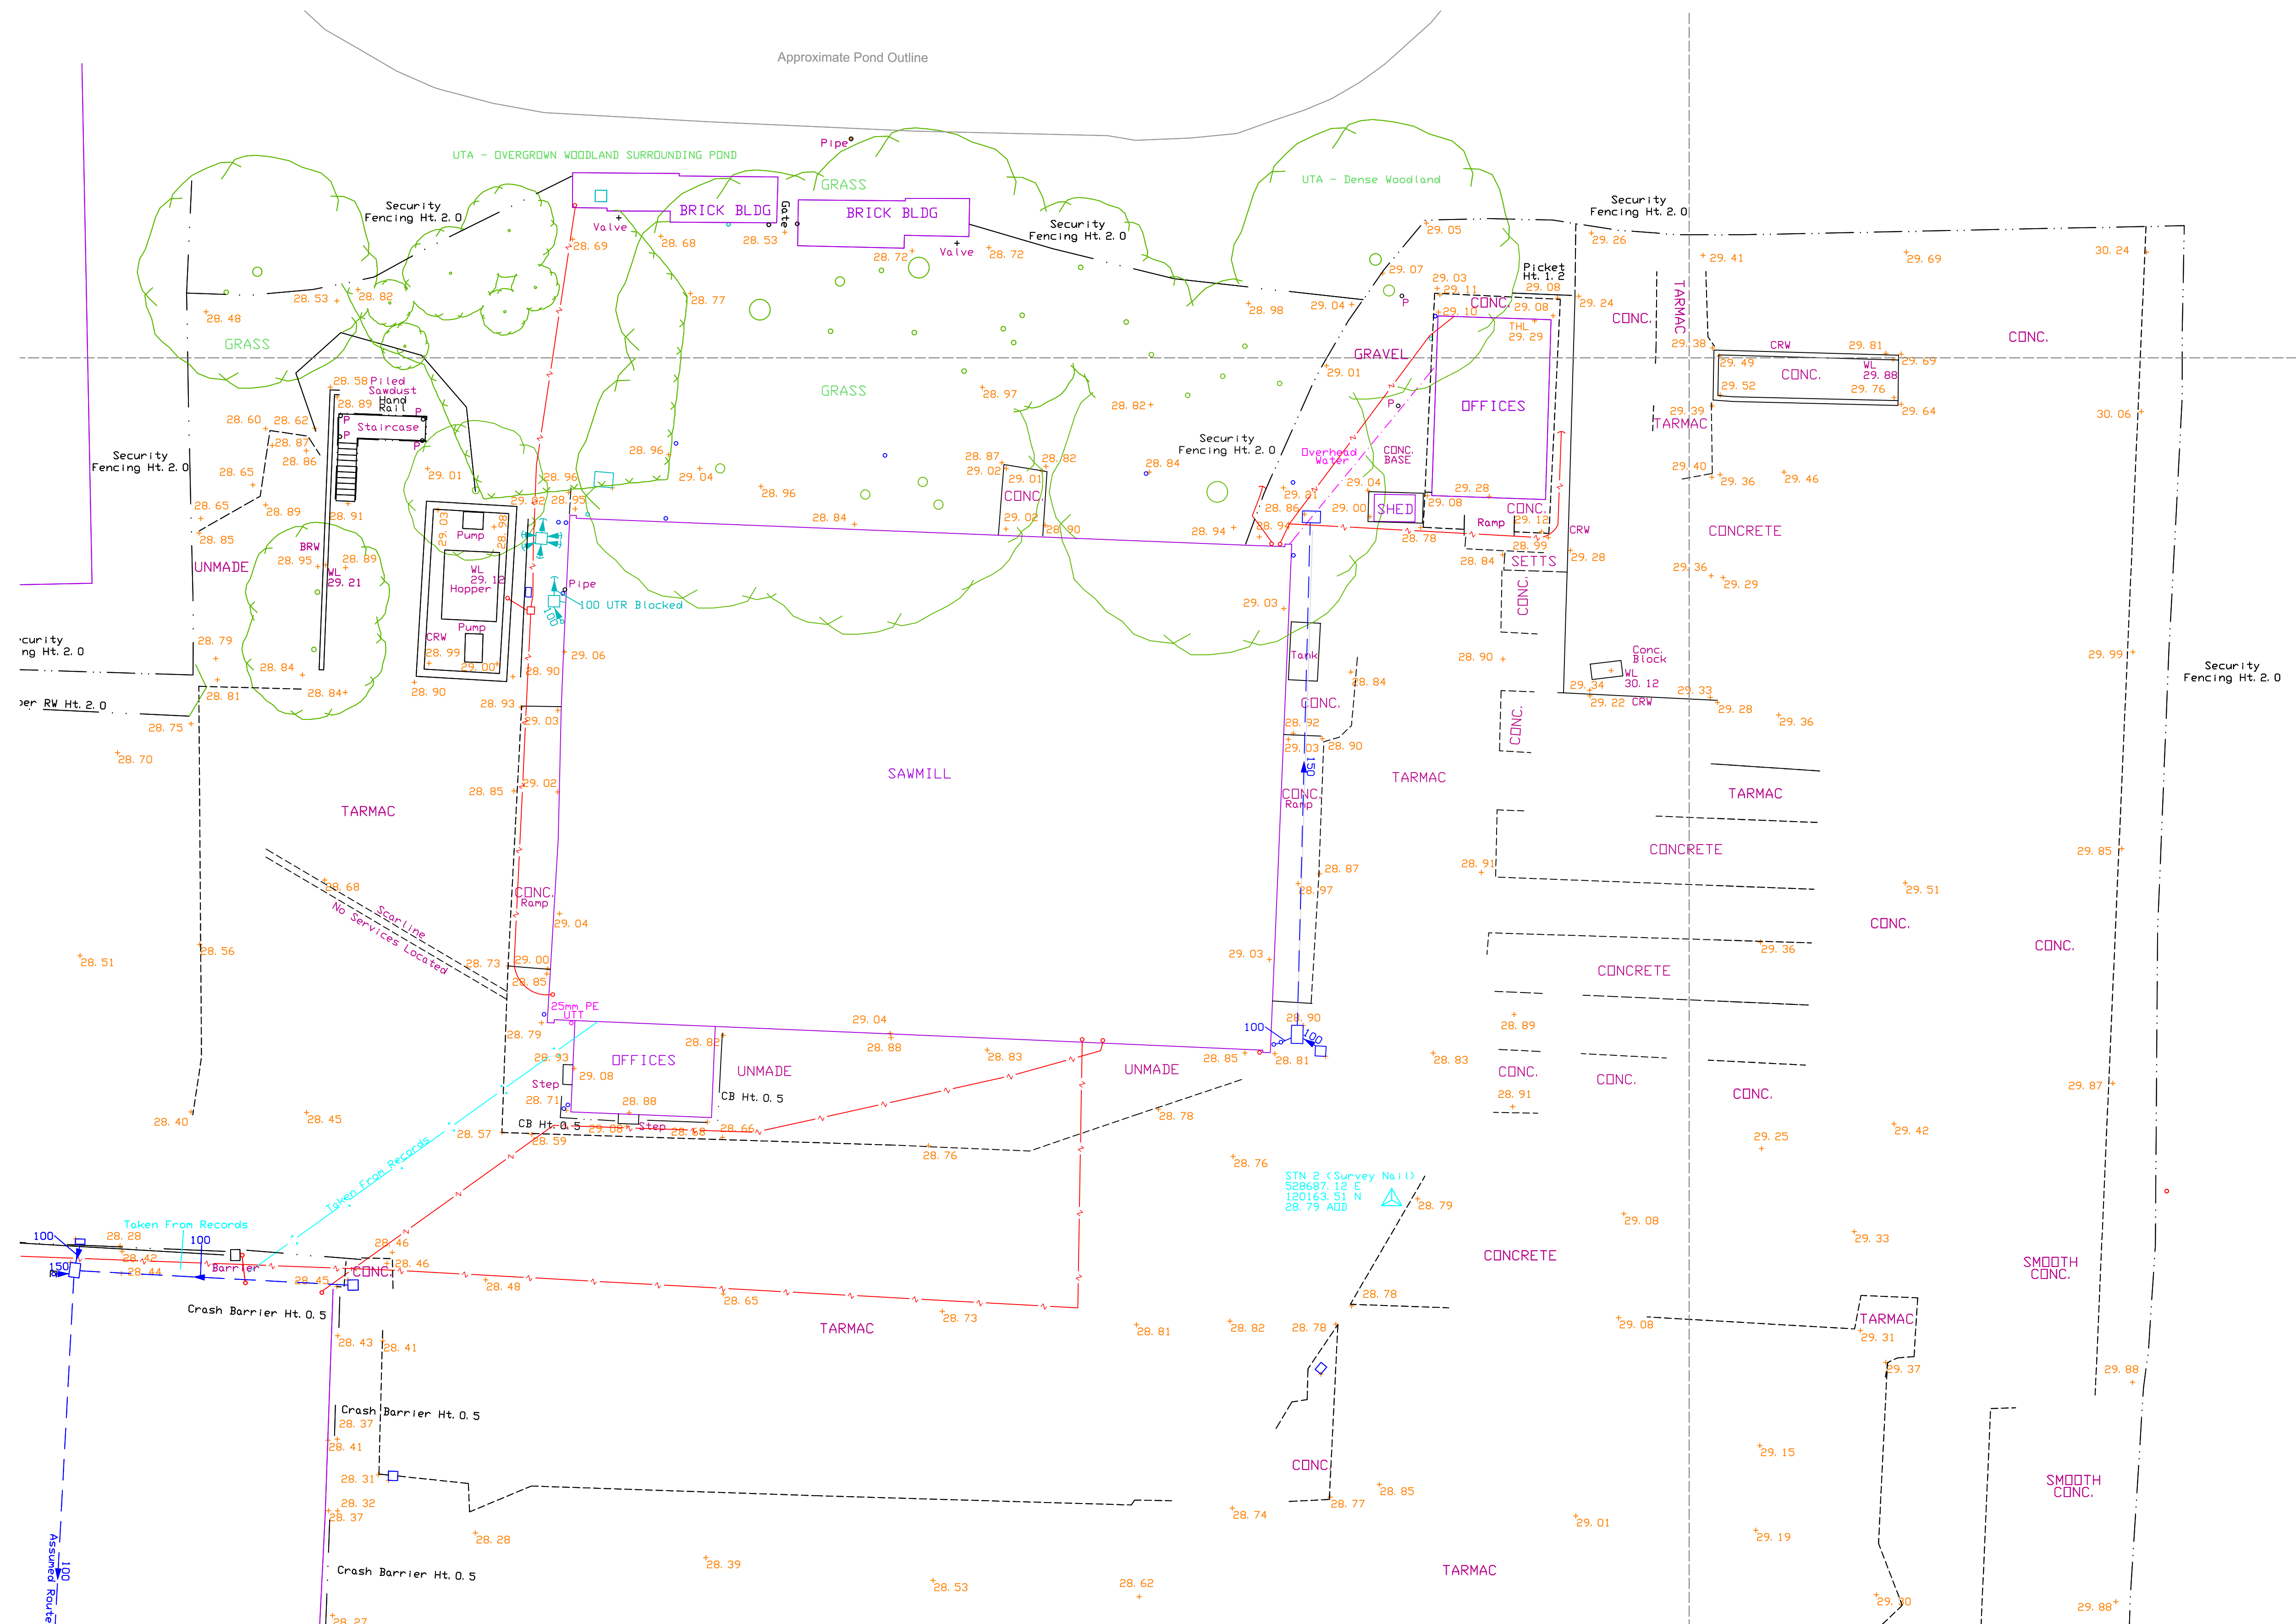

Existing Yard Plan & Known Services