


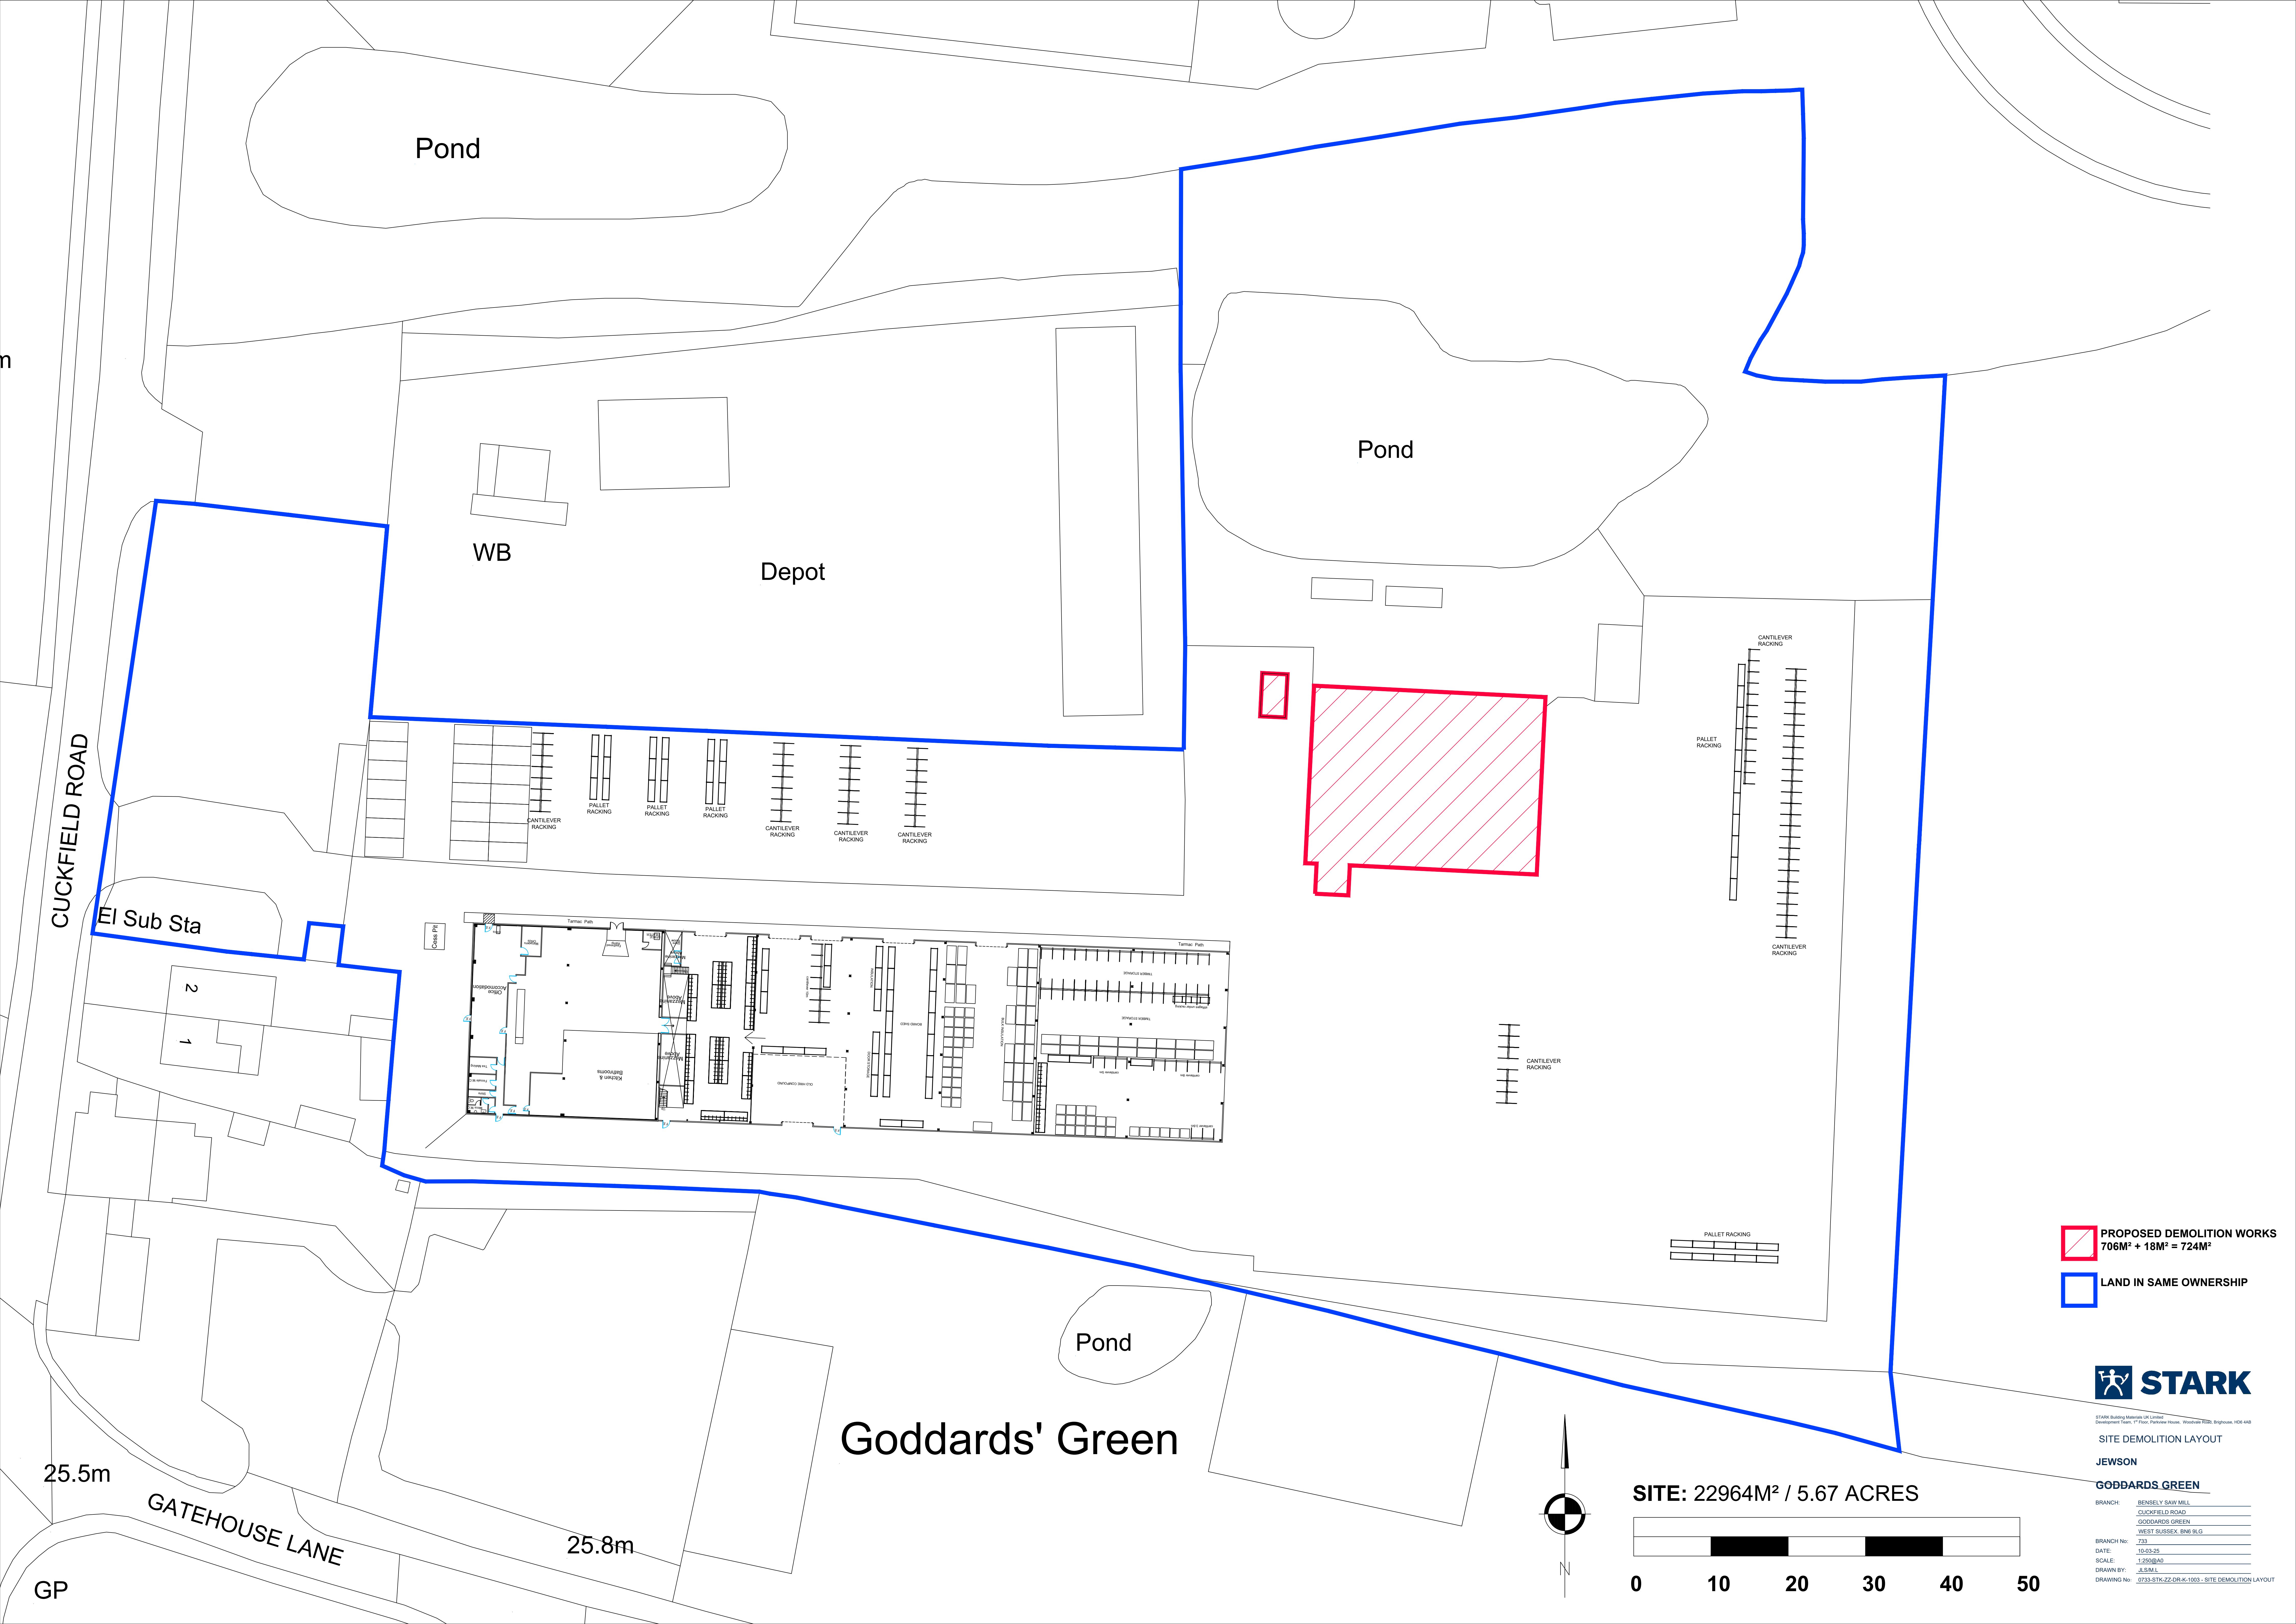

CUCKFIELD ROAD

25.5m

GATEHOUSE LANE

GP

Pond

WB

Depot

Pond

Pond

Goddards' Green

25.8m

 **PROPOSED DEMOLITION WORKS**
706M² + 18M² = 724M²

 **LAND IN SAME OWNERSHIP**



STARK Building Materials UK Limited
Development Team: 17 Pine, Parkway House, Woodlands Road, Brighton, BN1 4AB


SITE DEMOLITION LAYOUT

JEWSON

GODDARDS GREEN

BRANCH: BONSELY SAW MILL
CUCKFIELD ROAD
GODDARDS GREEN
WEST SUSSEX, BN1 9LG
BRANCH No: 733
DATE: 10-03-25
SCALE: 1:250@A0
DRAWN BY: JLS/M/L
DRAWING No: 0733-STK-ZZ-DR-1003 - SITE DEMOLITION LAYOUT

SITE: 22964M² / 5.67 ACRES

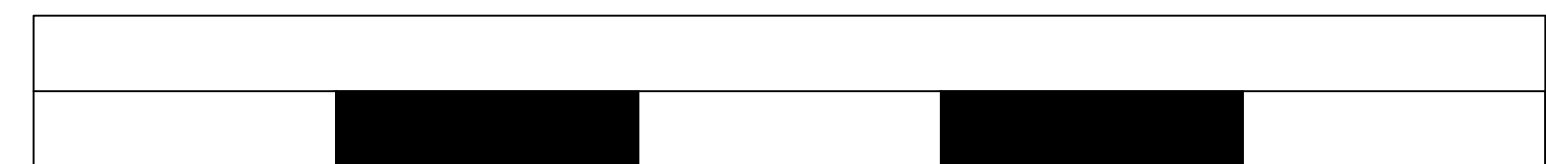

0 10 20 30 40 50

