


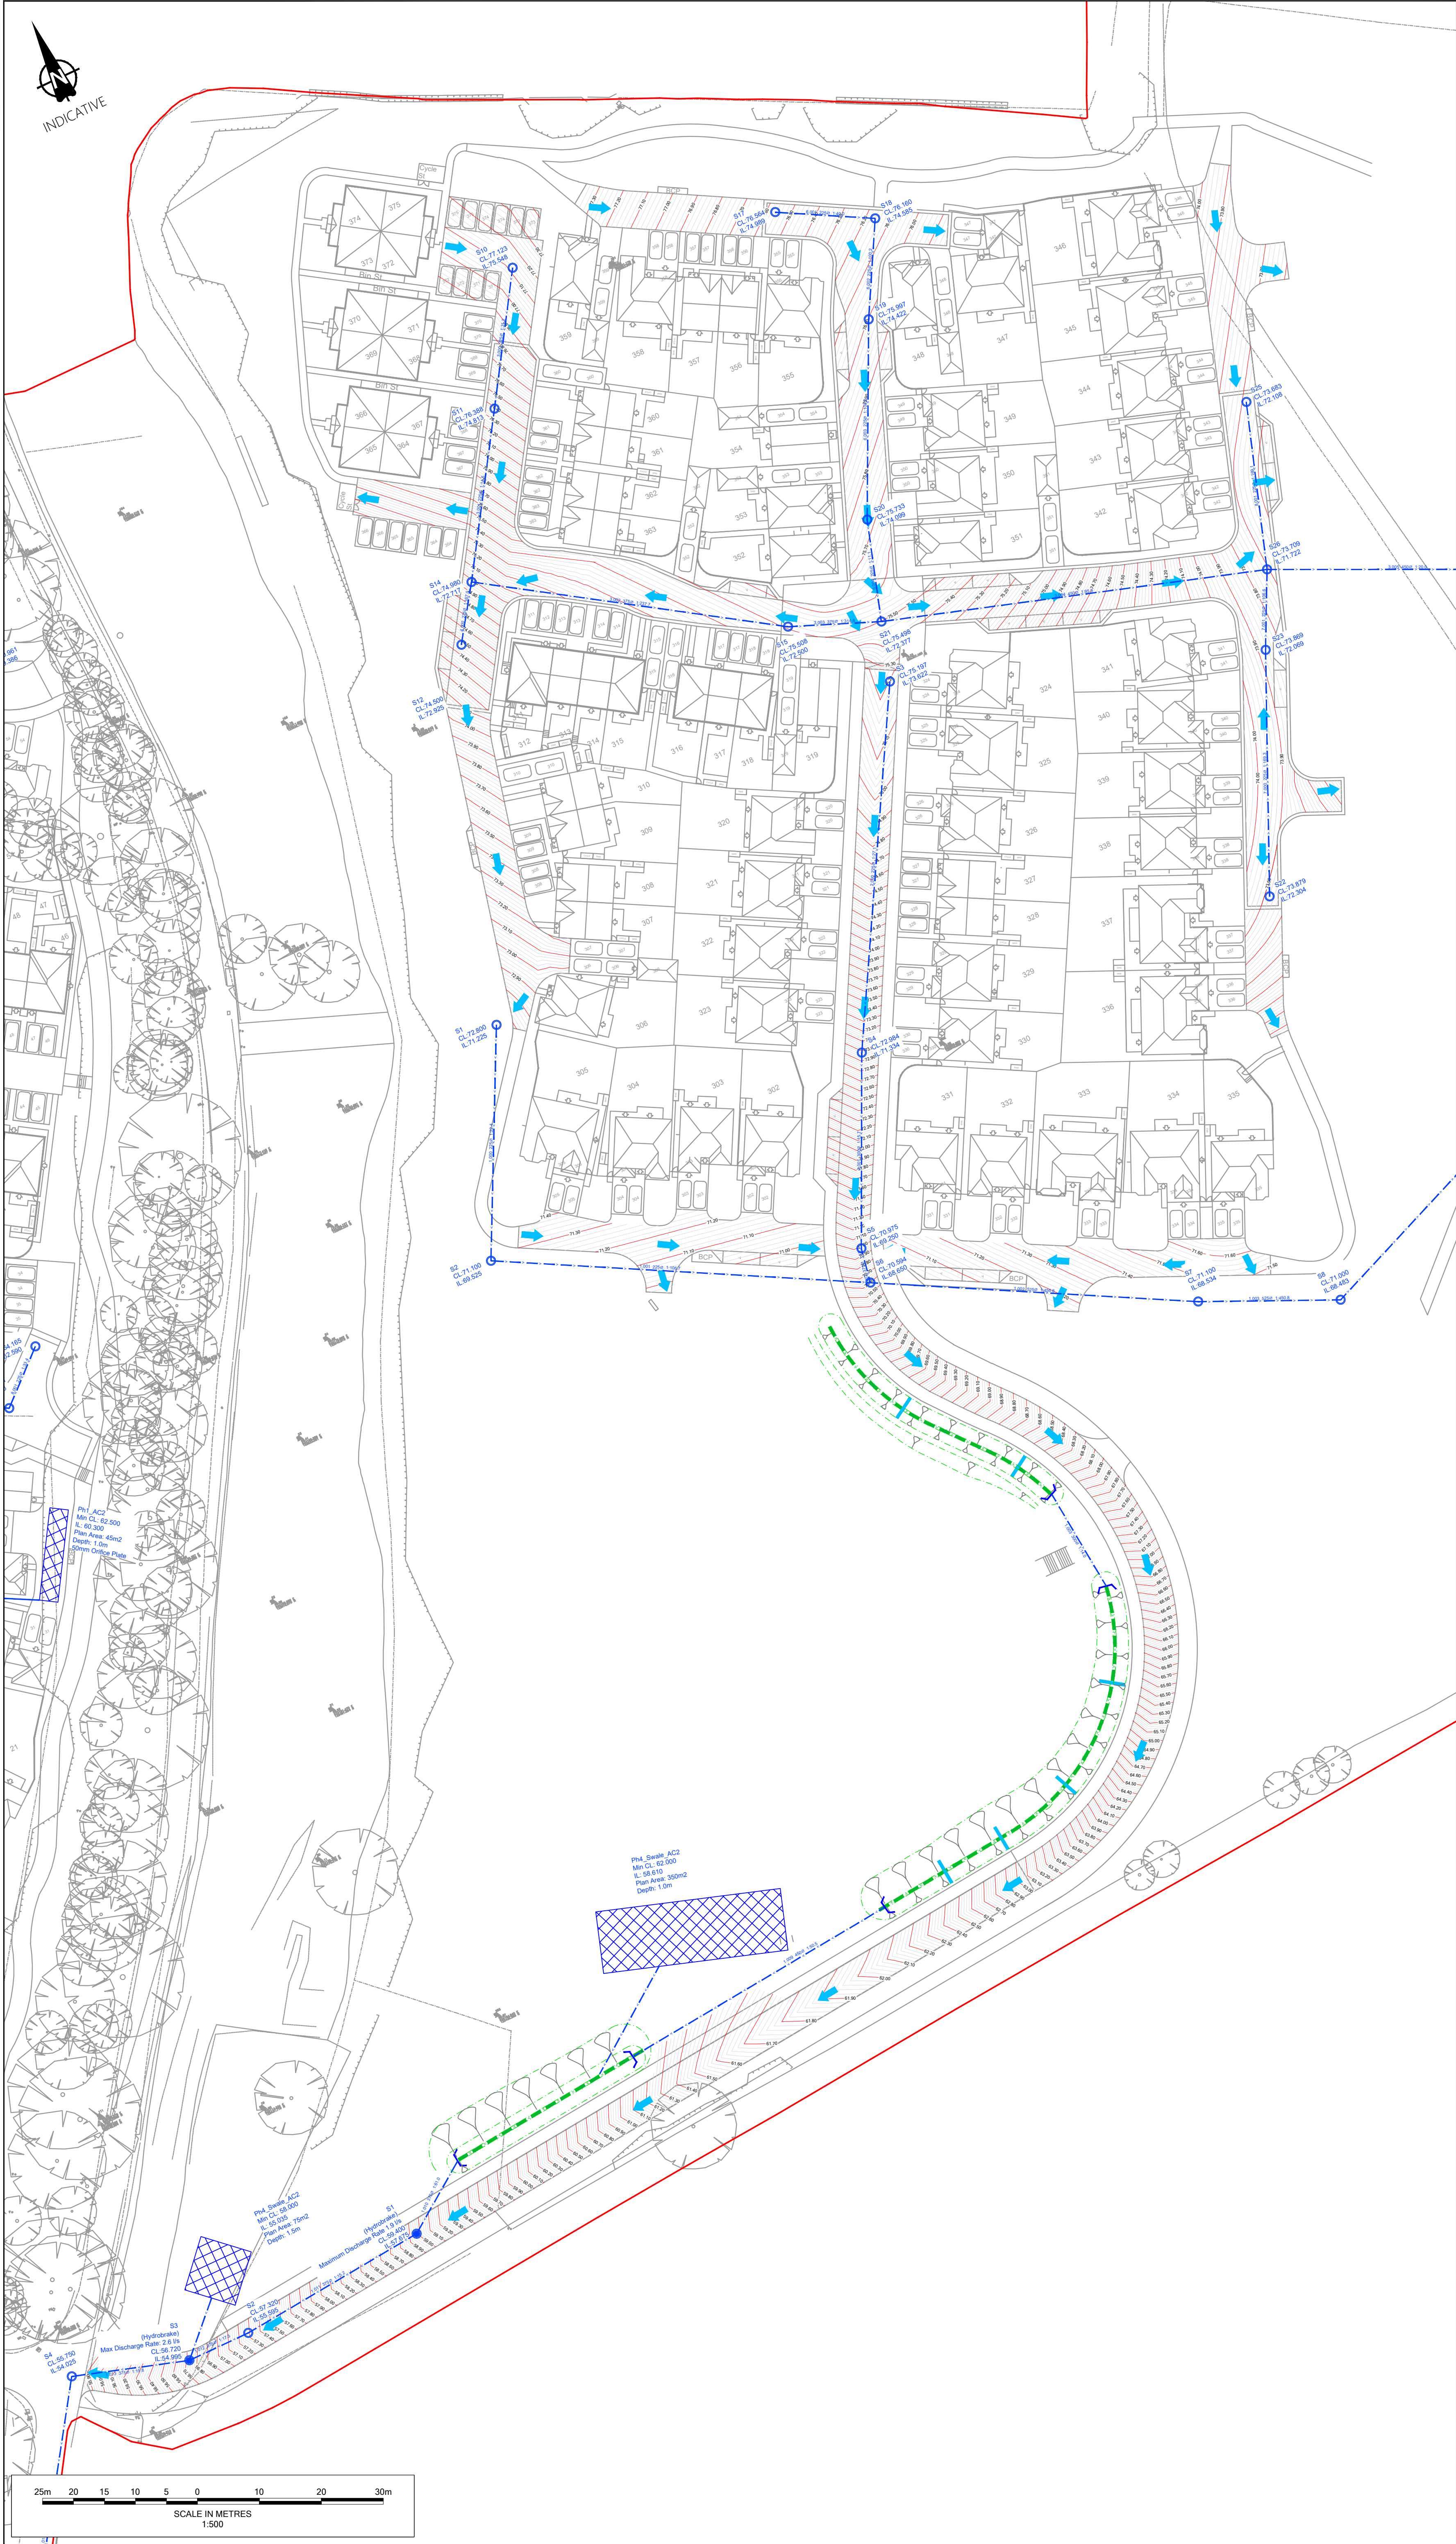

Notes

- Do not scale from this drawing. All dimensions shown are in metres unless noted otherwise.
- This drawing has been based upon topographical survey information produced by WSP and Milestone Transport Planning cannot be held responsible for any discrepancies which may arise because of it.

Key

➔ Overland flow direction arrow

FOR APPROVAL

Ordnance Survey Licence number: 100057360

Drawing Revisions

Rev.	Drn.	Date:	Details:	Chk:	App:
P01	AM	28/11/2025	First issue	LP	PK
P02	MB	15/12/2025	Site layout updated	LP	PK
P03	MB	05/02/2026	Site layout updated	LP	PK

Client

Barratt David Wilson Homes

Project

Hurst Farm, Hurstwood Lane

Title

**Phase 4
Overland Flow Plan**

MILESTONE
TRANSPORT PLANNING
7 Ancells Court, Rye Close, Fleet, Hampshire, GU51 2UY
Tel: 01483 397888
Gateshead IBC, Mulgrave Terrace, Gateshead, NE8 1AN
Tel: 0191 338 7220
3 Wharfedale Street, Spaces The Mailbox Level 1, Birmingham, B1 1RD
Tel: 0121 661 9881
web: www.milestonetp.co.uk

Scale

1:500 @ A1

Revision

P03

Drawing Number

25-058-04-0510