


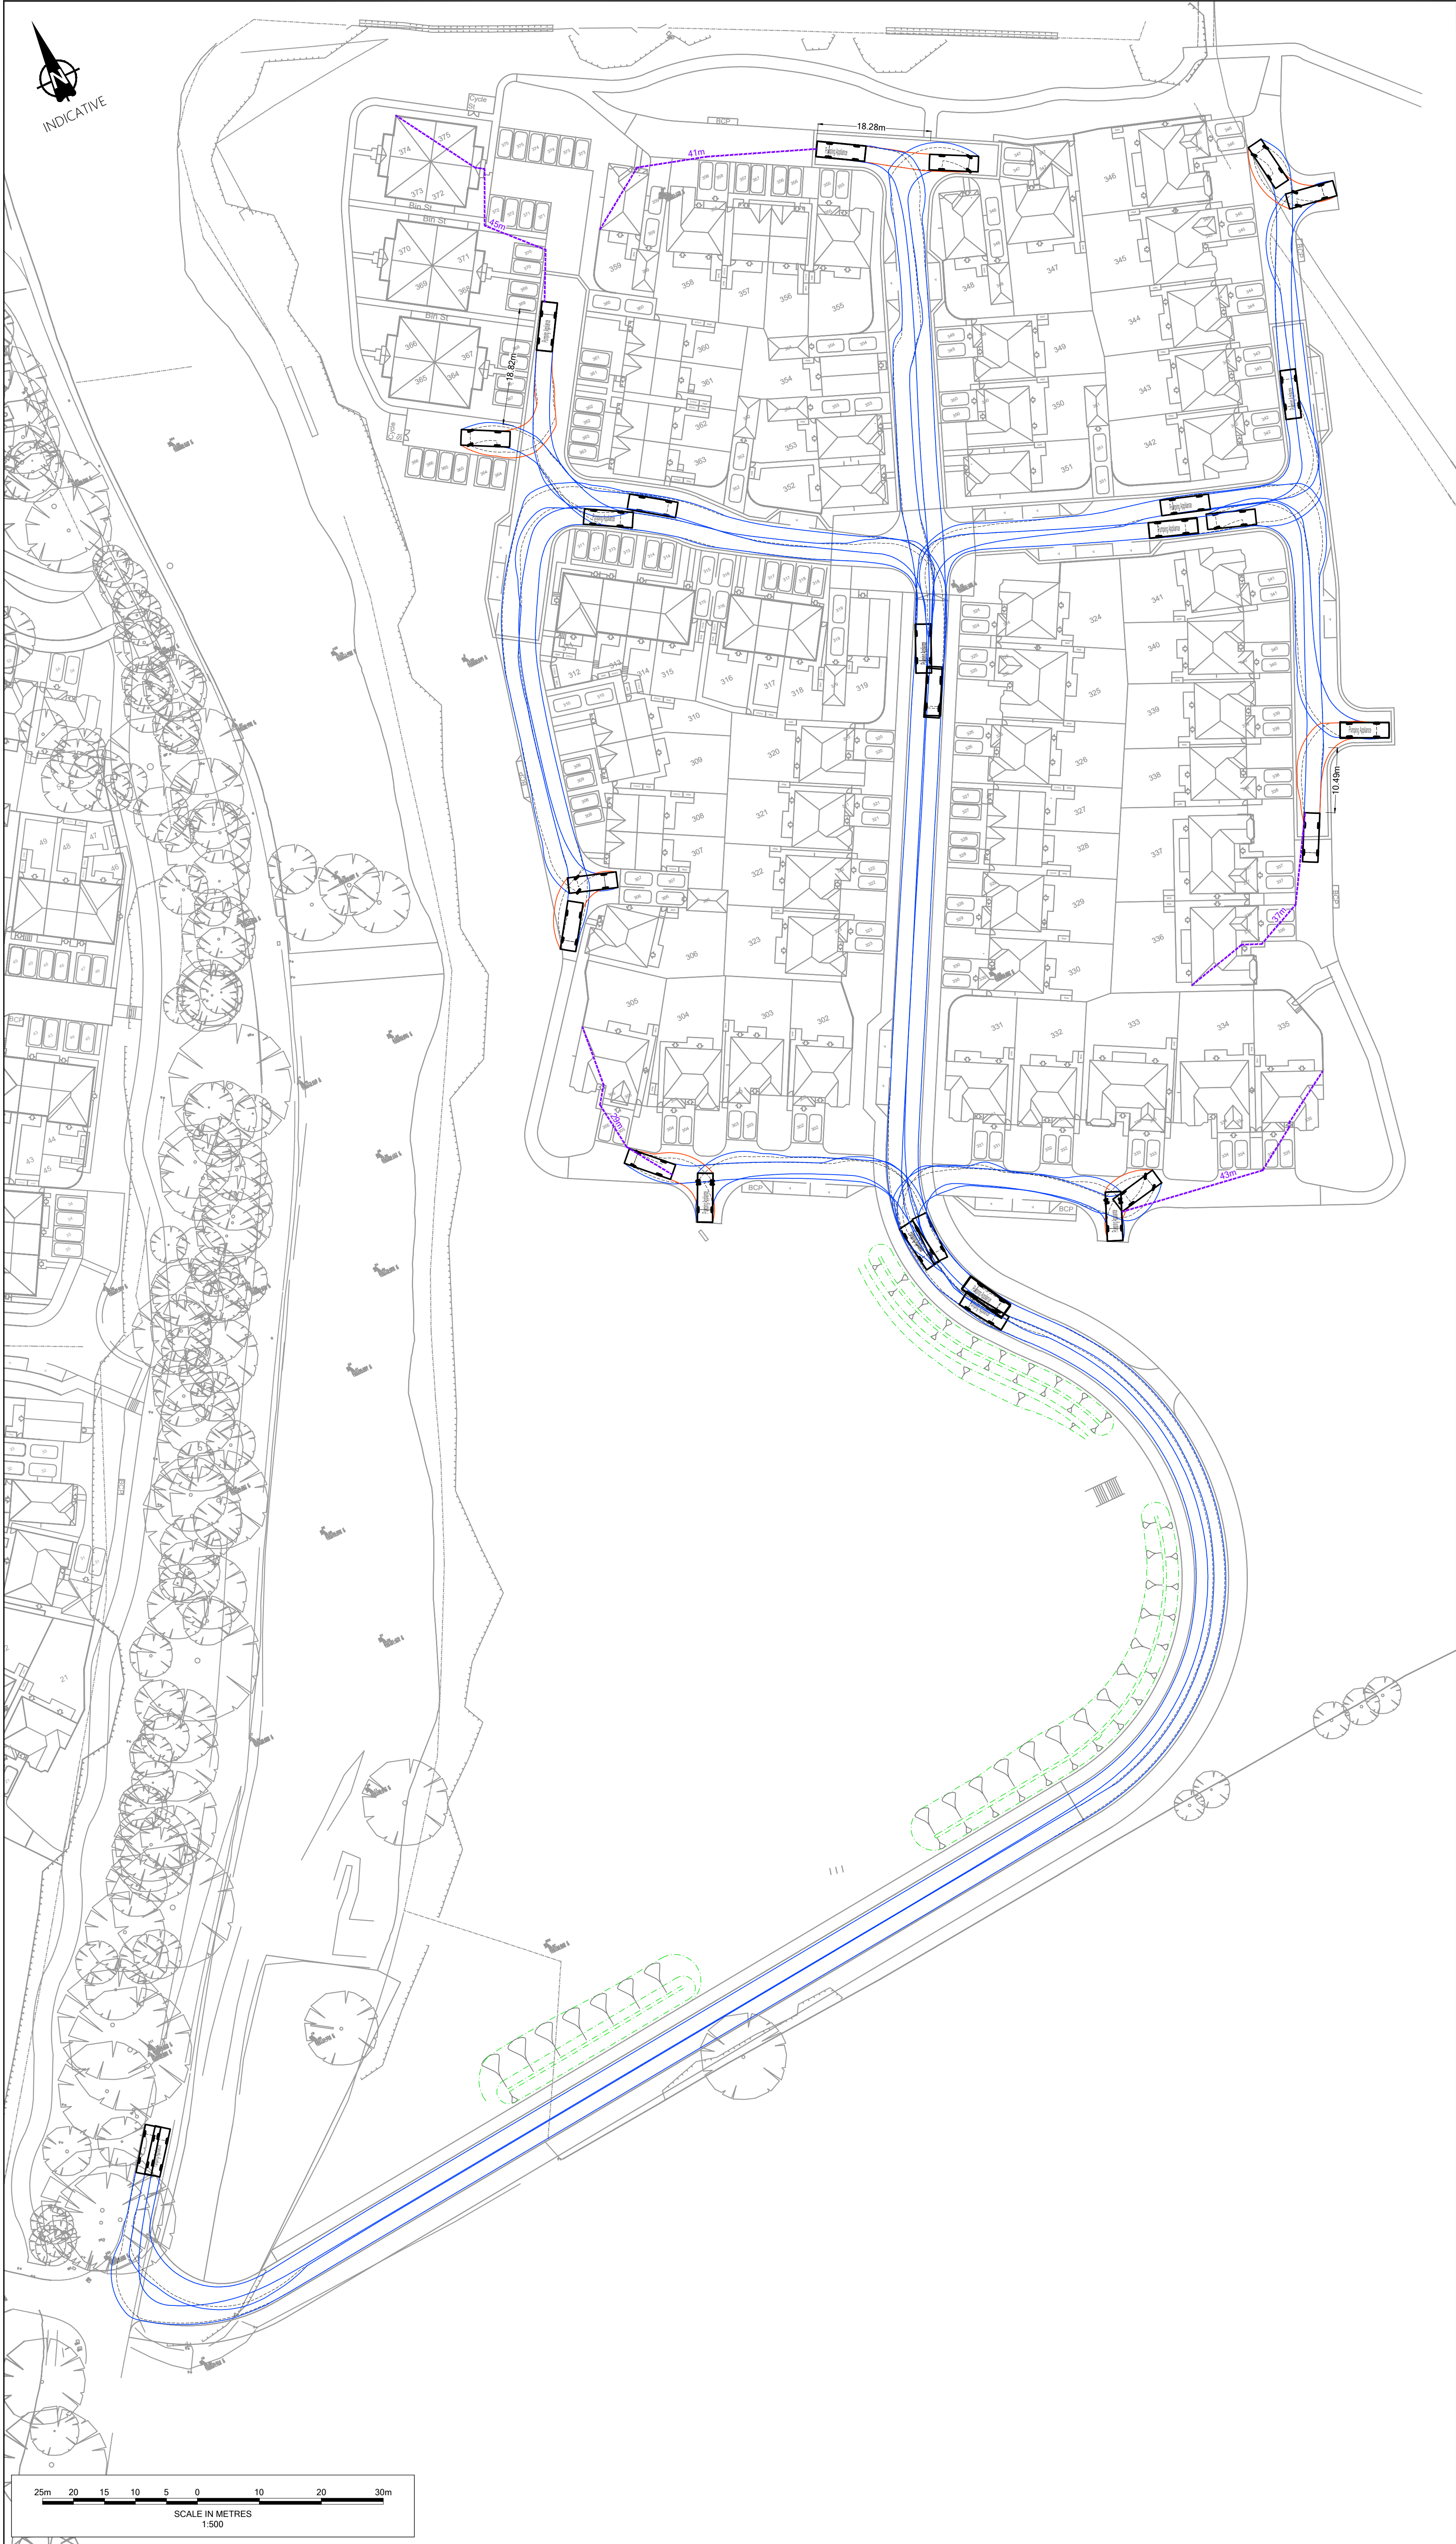

1. Do not scale from this drawing. All dimensions shown are in metres unless noted otherwise.
2. This drawing has been based upon topographical survey information produced by WSP and Milestone Transport Planning cannot be held responsible for any discrepancies which may arise because of it.

Pumping Appliance	
Overall Length	7.900m
Overall Width	2.500m
Overall Body Height	3.300m
Min Body Ground Clearance	0.140m
Track Width	2.500m
Lock to lock time	4.00s
Kerb to Kerb Turning Radius	7.750m

45m Pumping Appliance route to plots ($\leq 45\text{m}$)

20.00m Fire Tender reverse distance ($\leq 20\text{m}$)

Ordnance Survey Licence number: 100057360

Rev:	Dwn:	Date:	Details:	Chk:	App:
P01	AM	31/10/2025	First issue	LP	PK
P02	MB	25/11/2025	Amended layout	LP	BM
P03	MB	15/12/2025	Site layout updated	LP	BM
P04	MB	05/02/2026	Site layout updated	LP	BM

Barratt David Wilson Homes

Hurst Farm, Hurstwood Lane

Phase 4

Fire Tender Tracking

TRANSPORT PLANNING
7 Ancells Court, Rye Close, Fleet, Hampshire, GU51 2UY
Tel: 01483 397888
Gateshead IBC, Mulgrave Terrace, Gateshead, NE8 1AN
Tel: 0191 138 7220
Arboretum Street, Spaces The Mailbox Level 1, Birmingham, B1 1LH
Tel: 0121 661 9881
web: www.milestonetp.co.uk

1:500 @ A1

Revision P04

25-058-04-TK01