


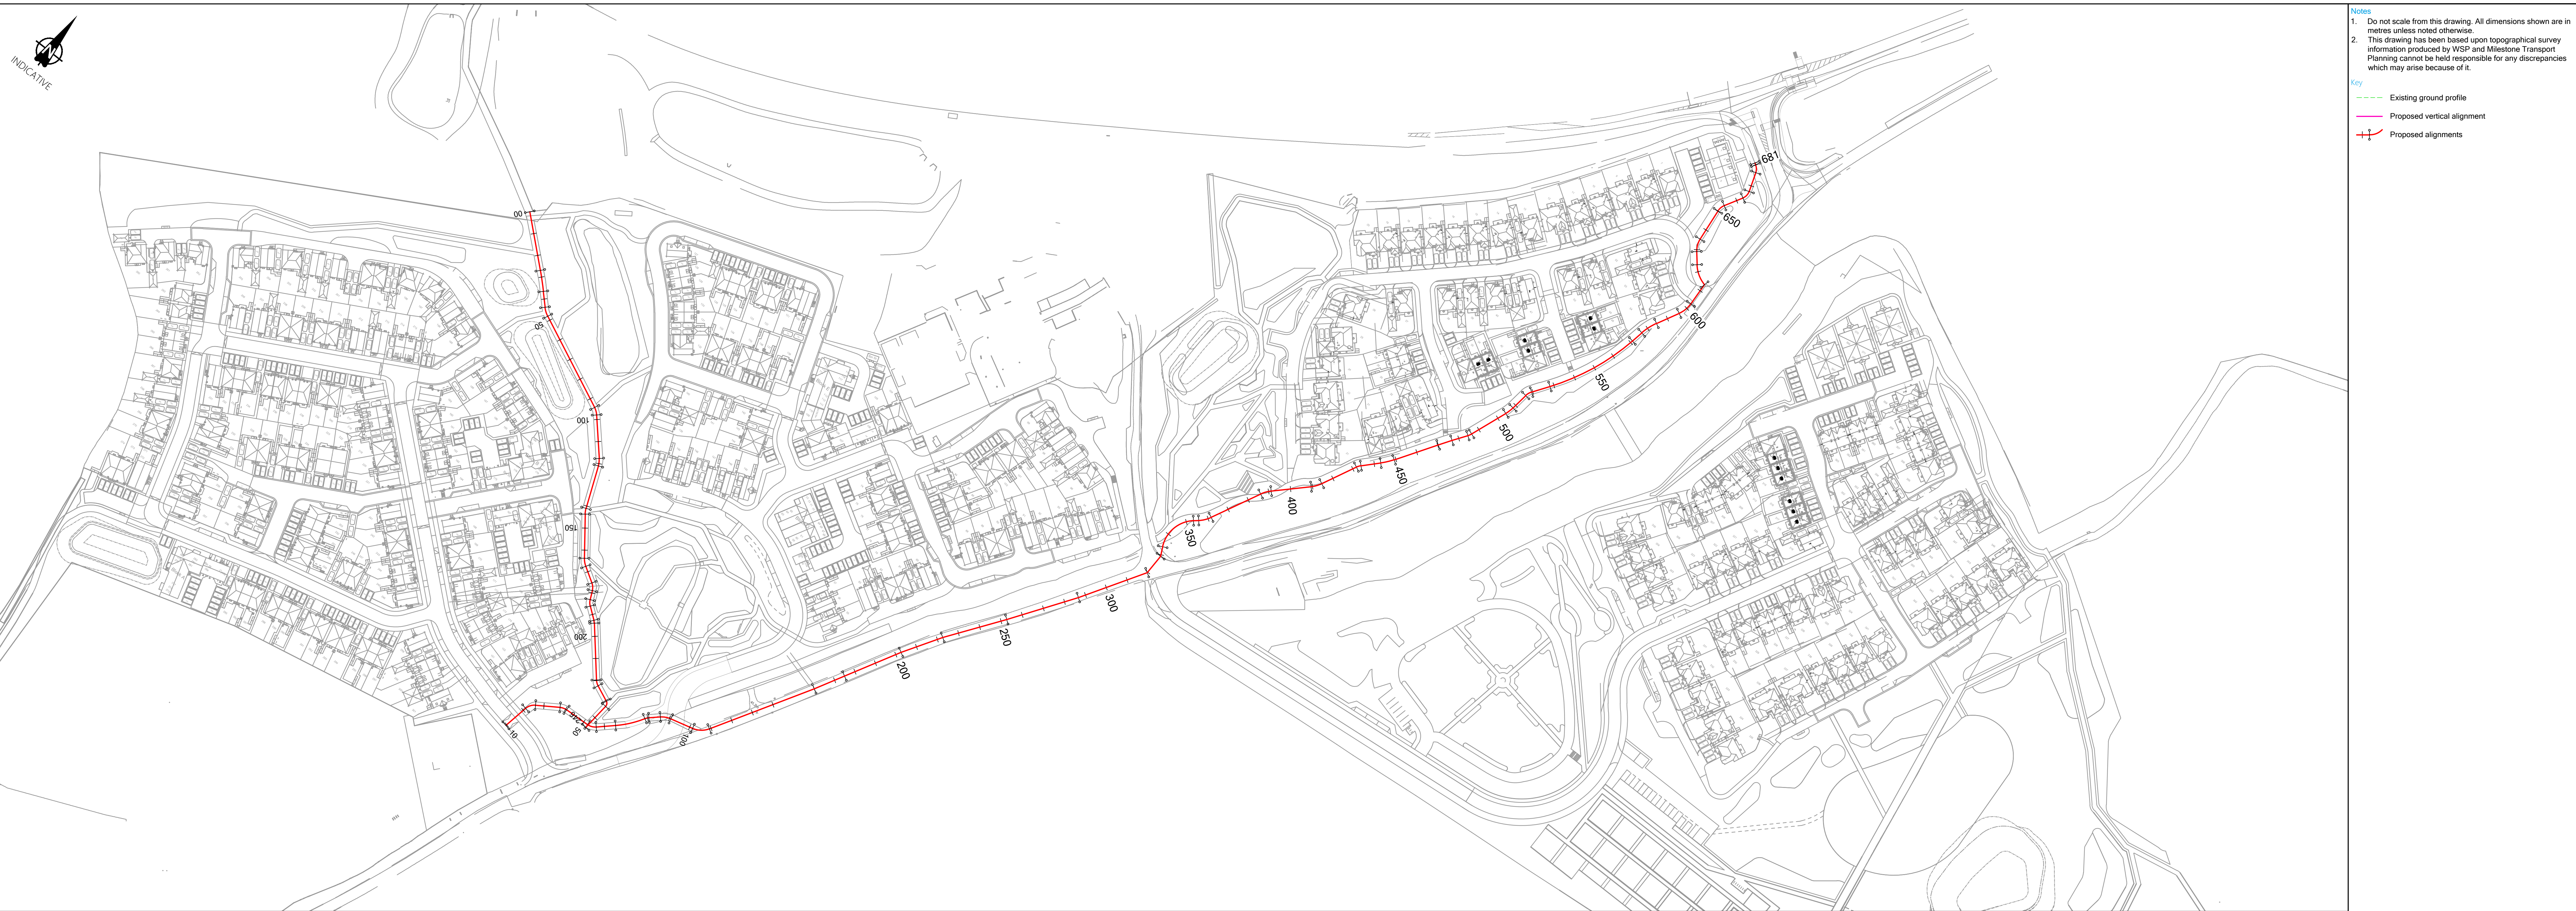


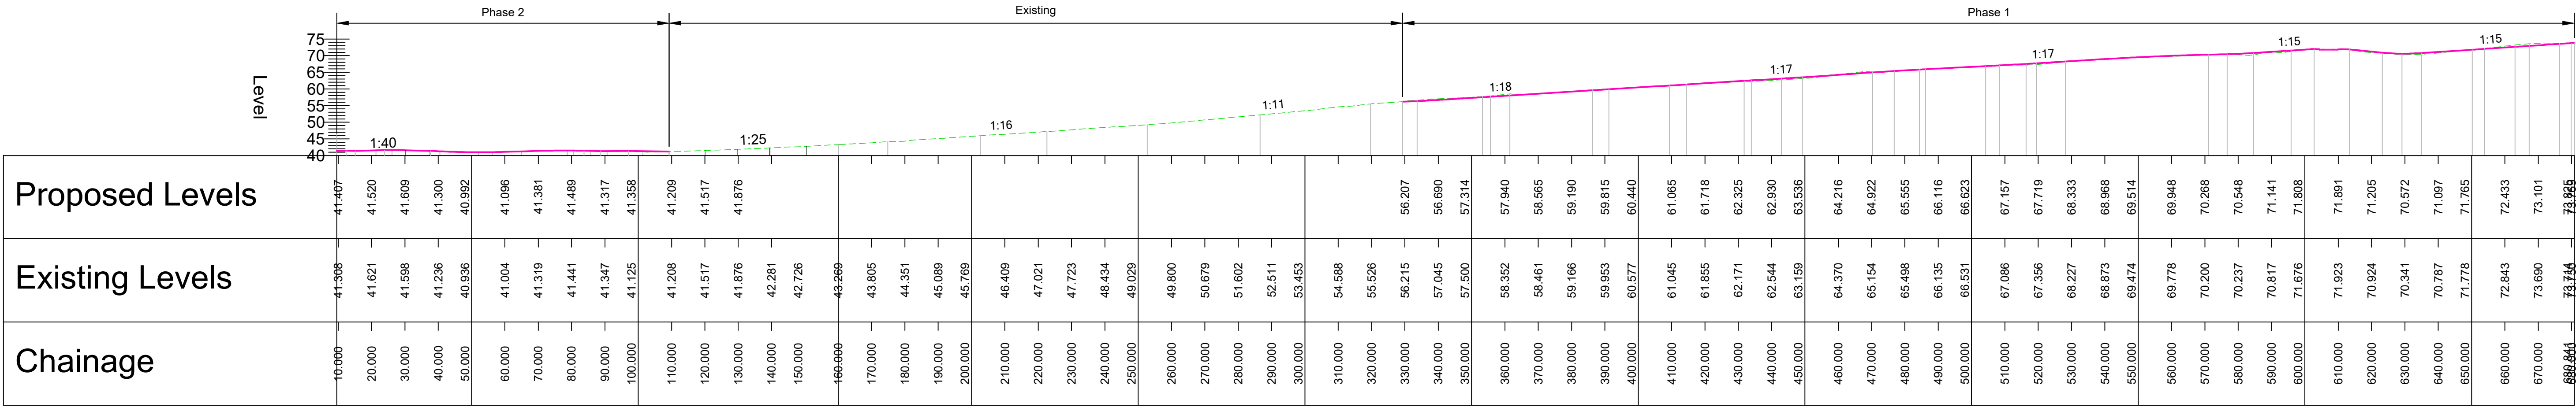

CYCLEWAY ALIGNMENT - LONGSECTION
SCALE: H 1:1000,V 1:1000. DATUM: 40.000

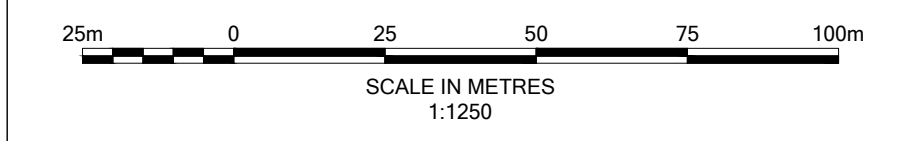

PHASE 3 CYCLEWAY ALIGNMENT - LONGSECTION
SCALE: H 1:1000,V 1:1000. DATUM: 40.000

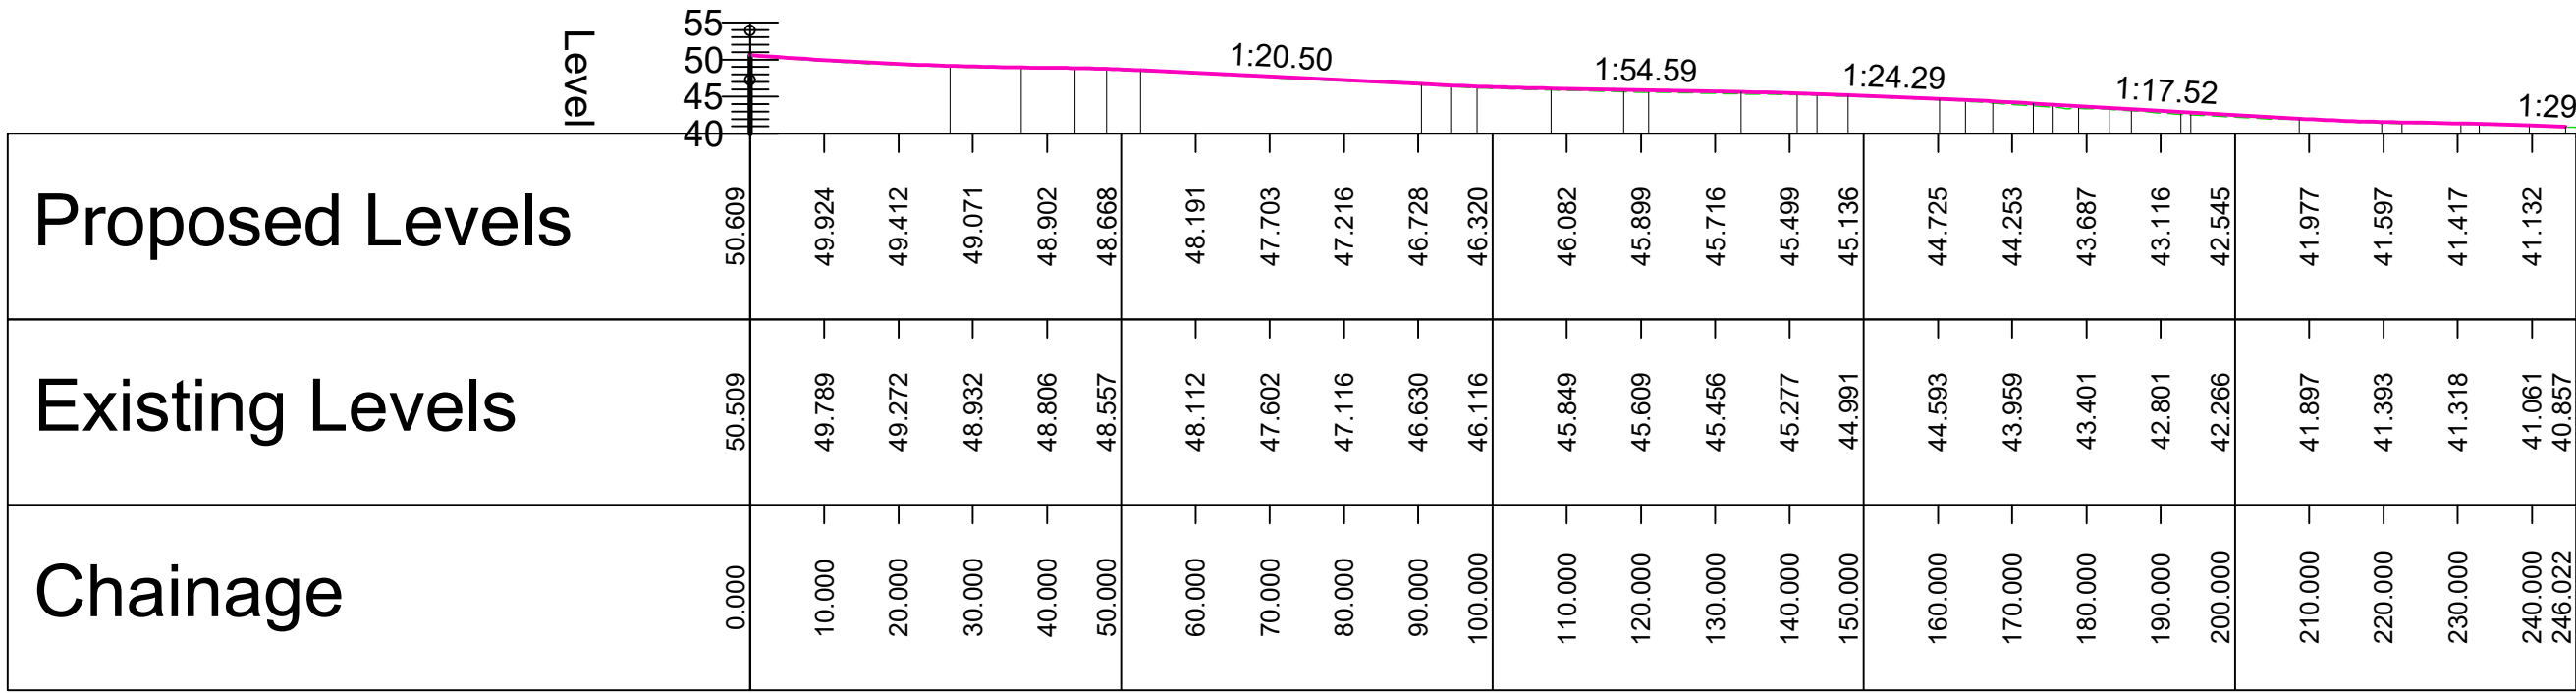

Notes:

- Do not scale from this drawing. All dimensions shown are in metres unless noted otherwise.
- This drawing has been based upon topographical survey information produced by WSP and Milestone Transport. Planning cannot be held responsible for any discrepancies which may arise because of it.

Key

- Existing ground profile
- Proposed vertical alignment
- Proposed alignments

FOR APPROVAL

Drawing Revisions					
Rev	Dim	Date	Details	Chg	App
P01	MB	15/12/2025	First issue	BM	LP
P02	MB	05/02/2026	Site layout updated	BM	LP
P03	MB	06/02/2026	Site layout updated	BM	LP

Client

Barratt Redrow Southern Counties

Project

Hurst Farm, Hurstwood Lane

Title

Cycleway Vertical Profile with Location Plan

MILESTONE

7 Ancells Court, Rye Close, Fleet, Hampshire, GU51 2UY
Tel: 01482 301886
Gateshead IBC, Mulgrave Terrace, Gateshead, NE8 1AN
Tel: 0191 538 7220
Edmund House, 12-22 Neutral Street, Birmingham, B3 3AS
Tel: 0121 661 9881
www.milestonetrp.co.uk

Scale

1:1,000 @ A0

Revision

P03

Drawing Number

25-058-0130