



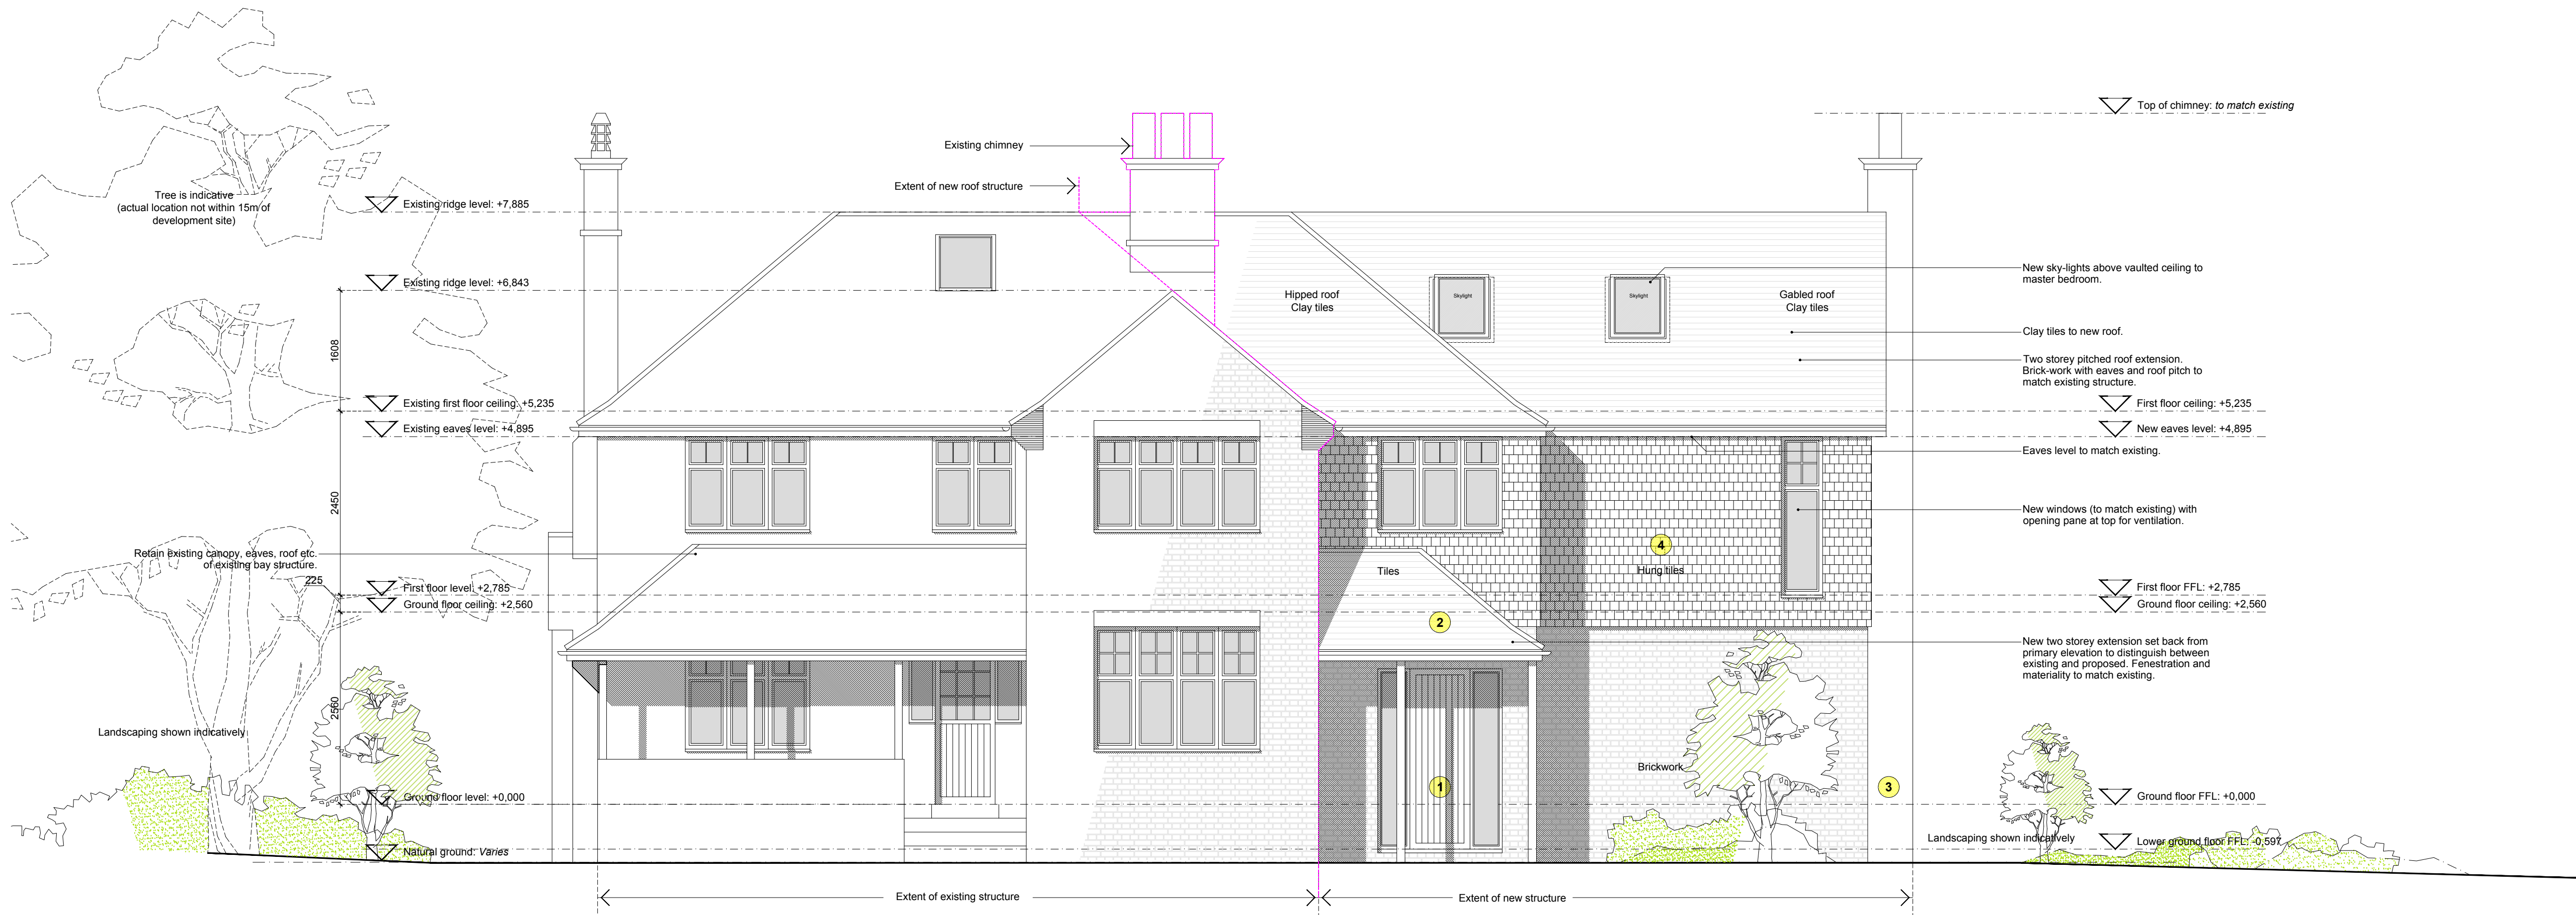

PROPOSED ELEVATION
Scale 1:50 at A1

ADDITIONAL DRAWING NOTES: Proposed elevation 1

1. Entrance door with glazed panels to both sides.
2. Covered external area to match design of existing.
3. Masonry chimney breast in brickwork to match existing.
4. Hung clay tiles to first floor level of external elevation.

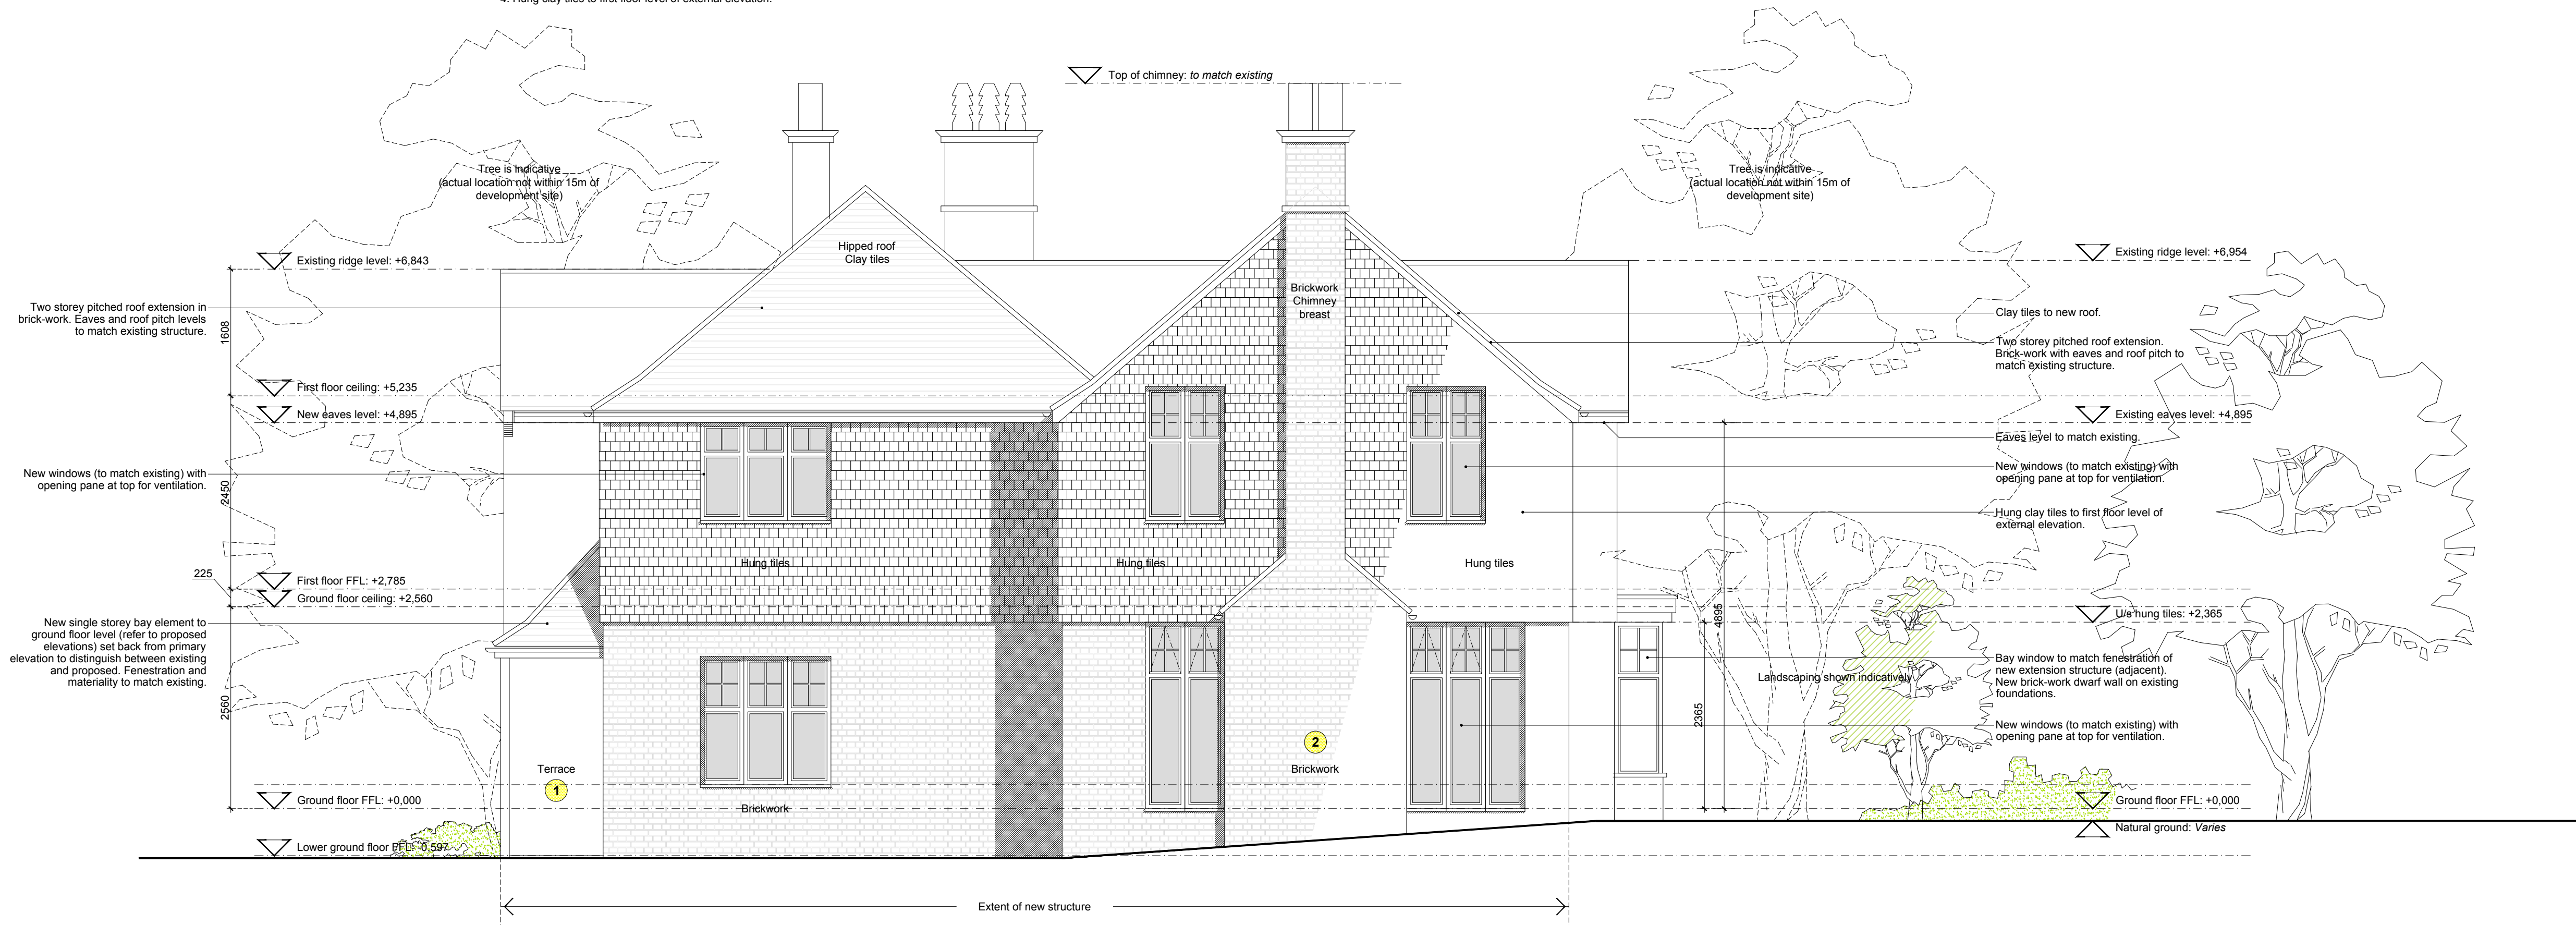

PROPOSED ELEVATION
Scale 1:50 at A1

ADDITIONAL DRAWING NOTES: Proposed elevation 4

1. Covered external area to match design of existing.
2. Masonry chimney breast in brickwork to match existing.

G	25.03.25	Issued for planning	JMP
F	13.03.25	Issued to client for comment	JMP
E	26.10.23	Re-issued for planning	JMP
D	24.12.21	Issued for planning	JMP
C	21.12.21	Issued to client for comment	JMP
B	19.12.21	Issued to client for comment	JMP
A	13.12.21	Issued to client for comment	JMP
/	11.03.21	Issued to client for comment	JMP
Rev:	Date:	Notes:	Drawn by:

WOODCOT

BROOK STREET
CUCKFIELD
RH17 5JL

015-3-101-G

PROPOSED ELEVATIONS 1/4

PLANNING

SCALE: 1:50 AT A1
DRAWN BY: JMP
STATUS:
FOR PLANNING

NOTES:
Do not scale from this drawing, use given dimensions. All measurements and site conditions are to be checked prior to the preparation of drawings or commencement of works. This drawing belongs to James Patterson Architects Ltd. and is protected by the Copyright, Designs and Patents Act, 1988.