



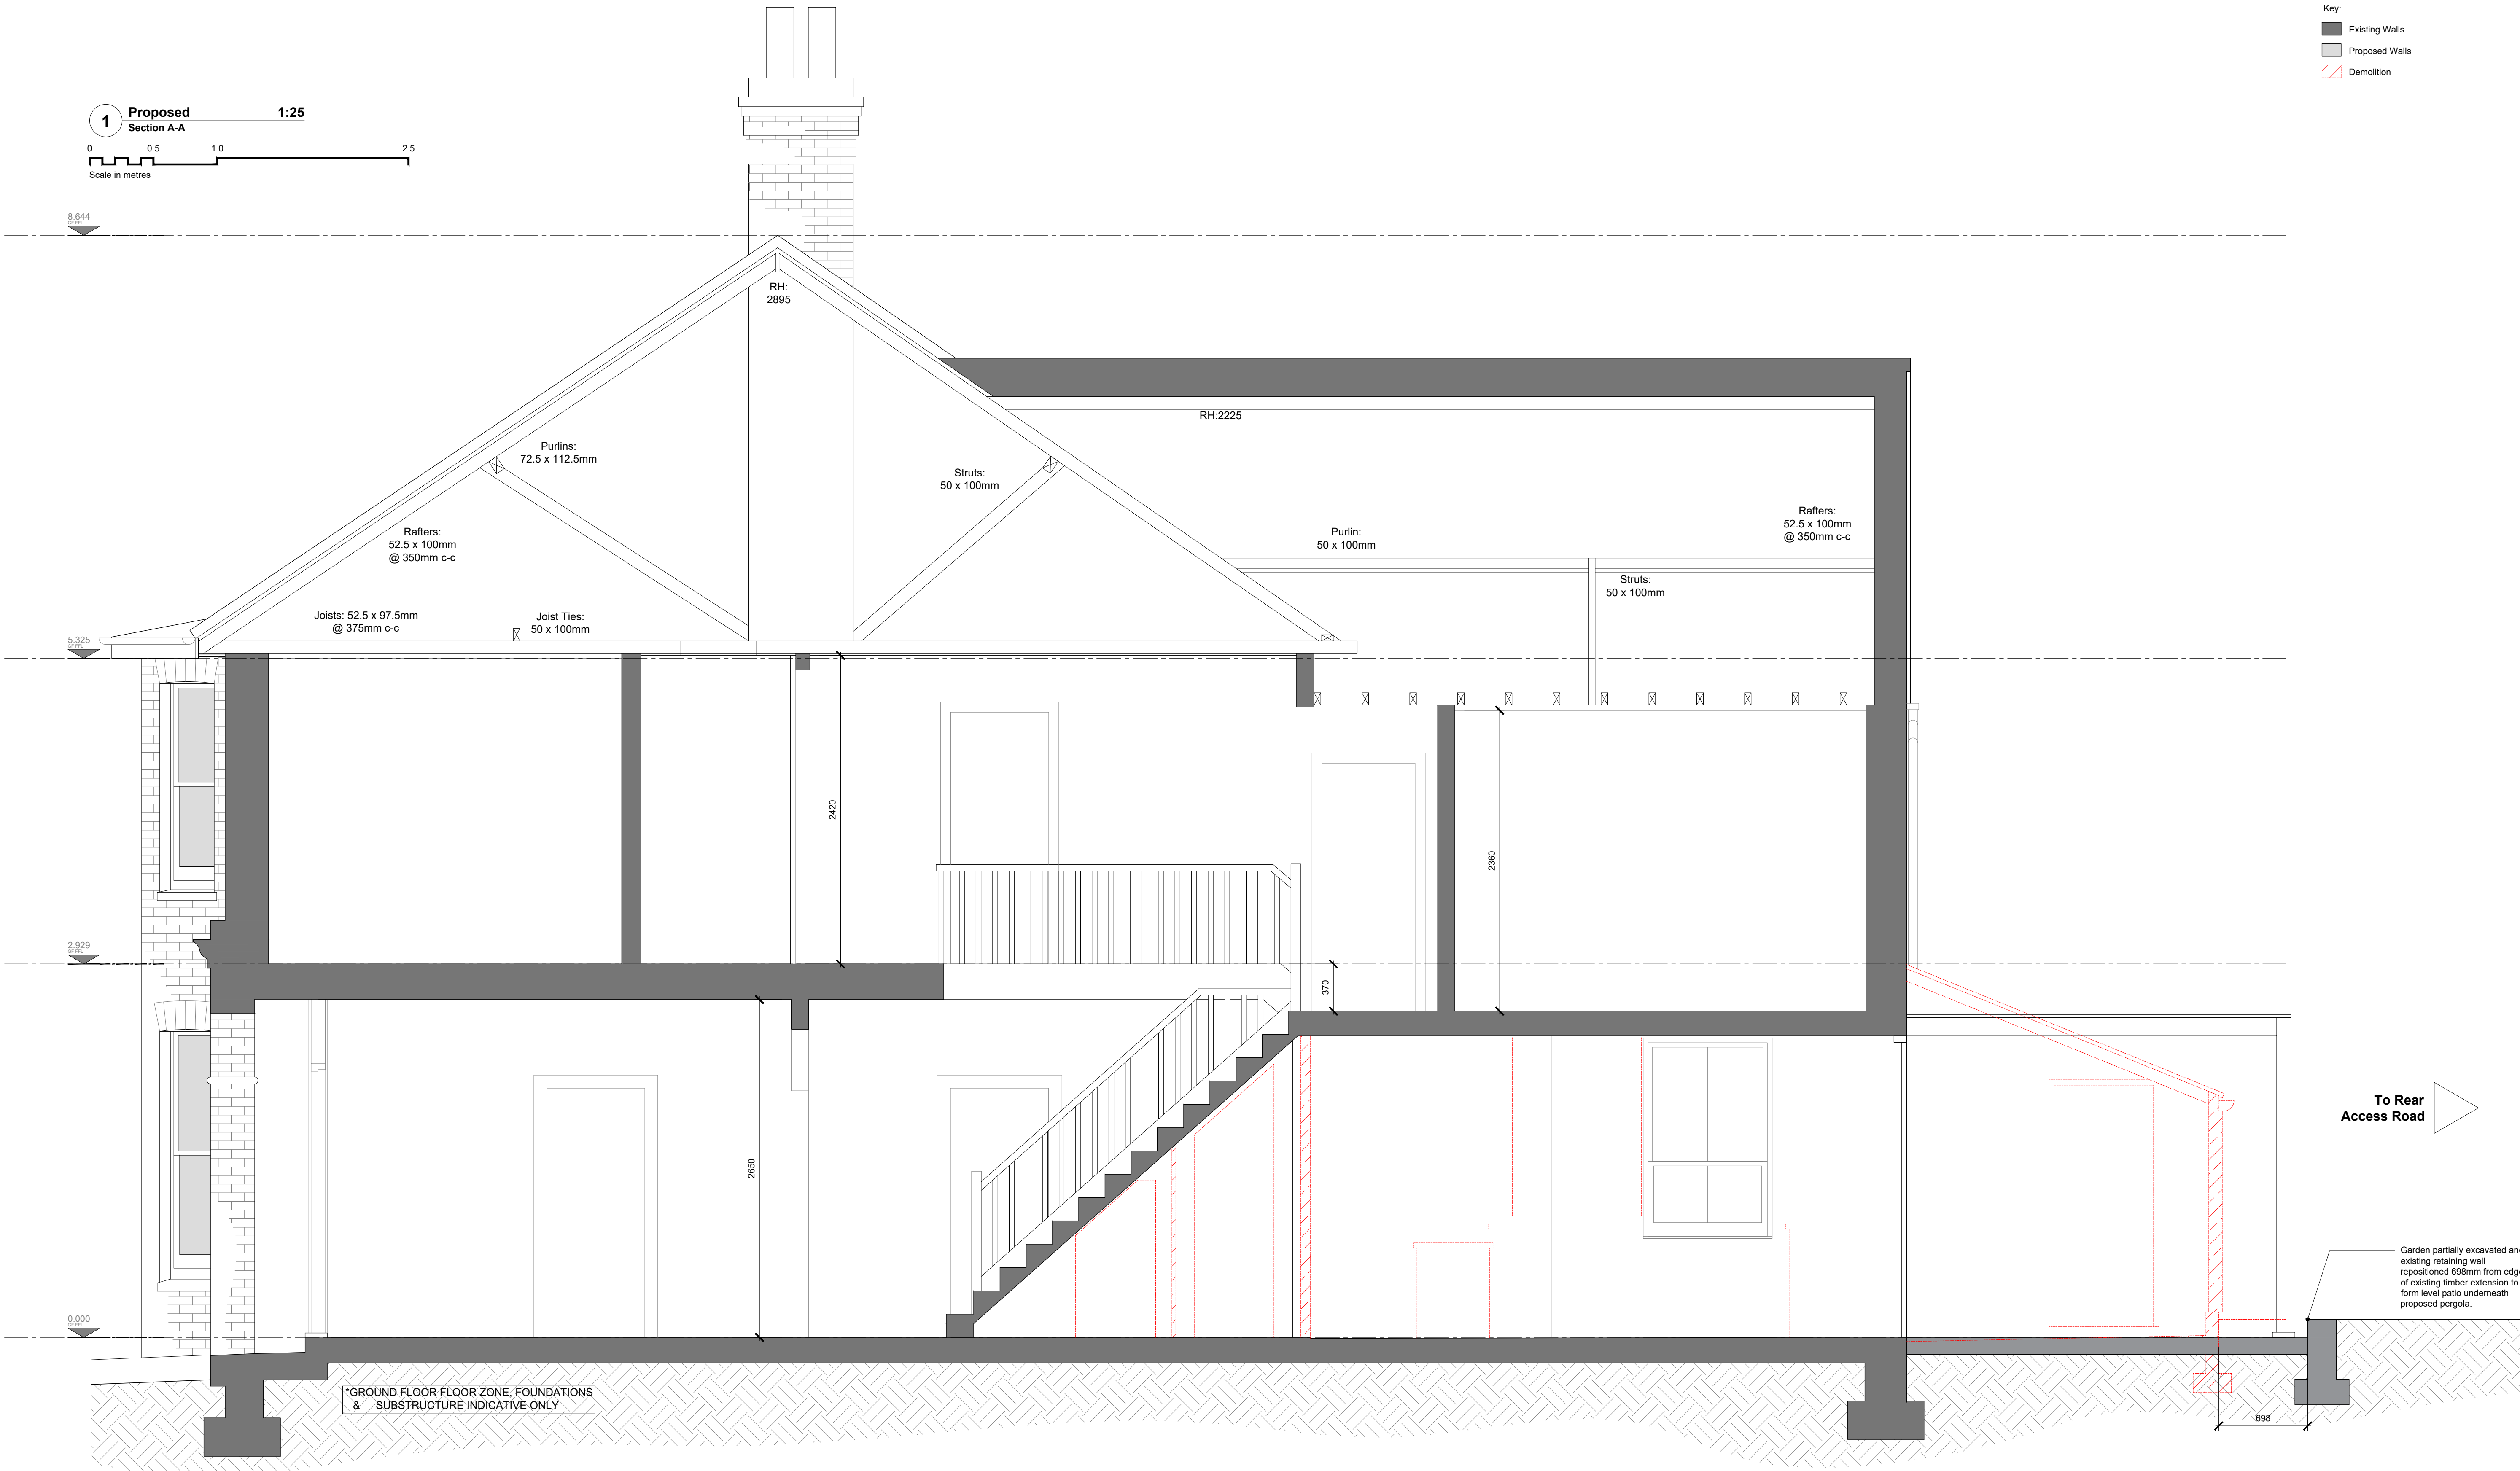

1270HS | 140 High Street
Hurstpierpoint, BN6 9PX

key:

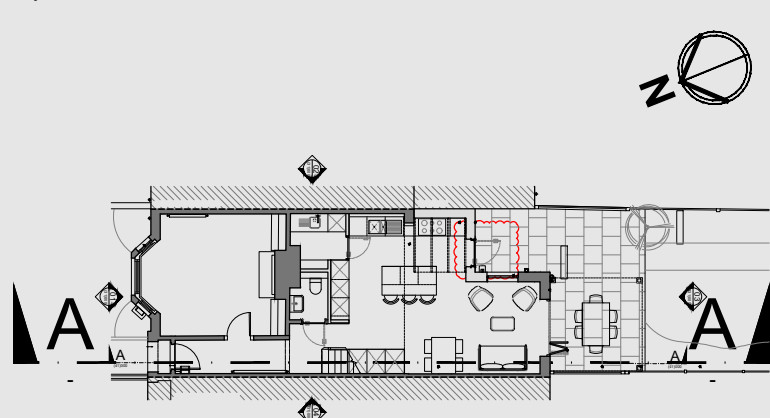

rev.	date	notes
/	18/03/2026	Issued for information.
A	12/05/2026	Issued for information.
B	05/06/2026	Issued for approval.
C	02/10/2026	Issued for approval. Variation of condition for french doorset into single door leaf. Revision in red clouds.

drawn	checked
SP	LH
SP	LH
SP	LH
SP	LH

client:
Simon Payne & Caroline Hayes

architect:
WILLOW
DESIGN PLANNING DELIVERY

370 Brighton Road,
Shoreham by Sea,
BN43 6RE
tel. 01273 456519
info@willowarchitects.net

issued for:
APPROVAL

drawn by:
SP

checked by:
LH

project north:



drawing title:
**Proposed
Section A-A**

scale @ A1:
1:25

This drawing is the property of Willow Design & Planning Ltd © and protected by the Copyright, Designs and Patents Act, 1988. Do Not Scale. All dimensions and conditions are to be checked on site prior to preparing drawings or commencing any work.

drawing no.

(41)000

C

revision