





VISIBILITY SPLAYS
1:1000

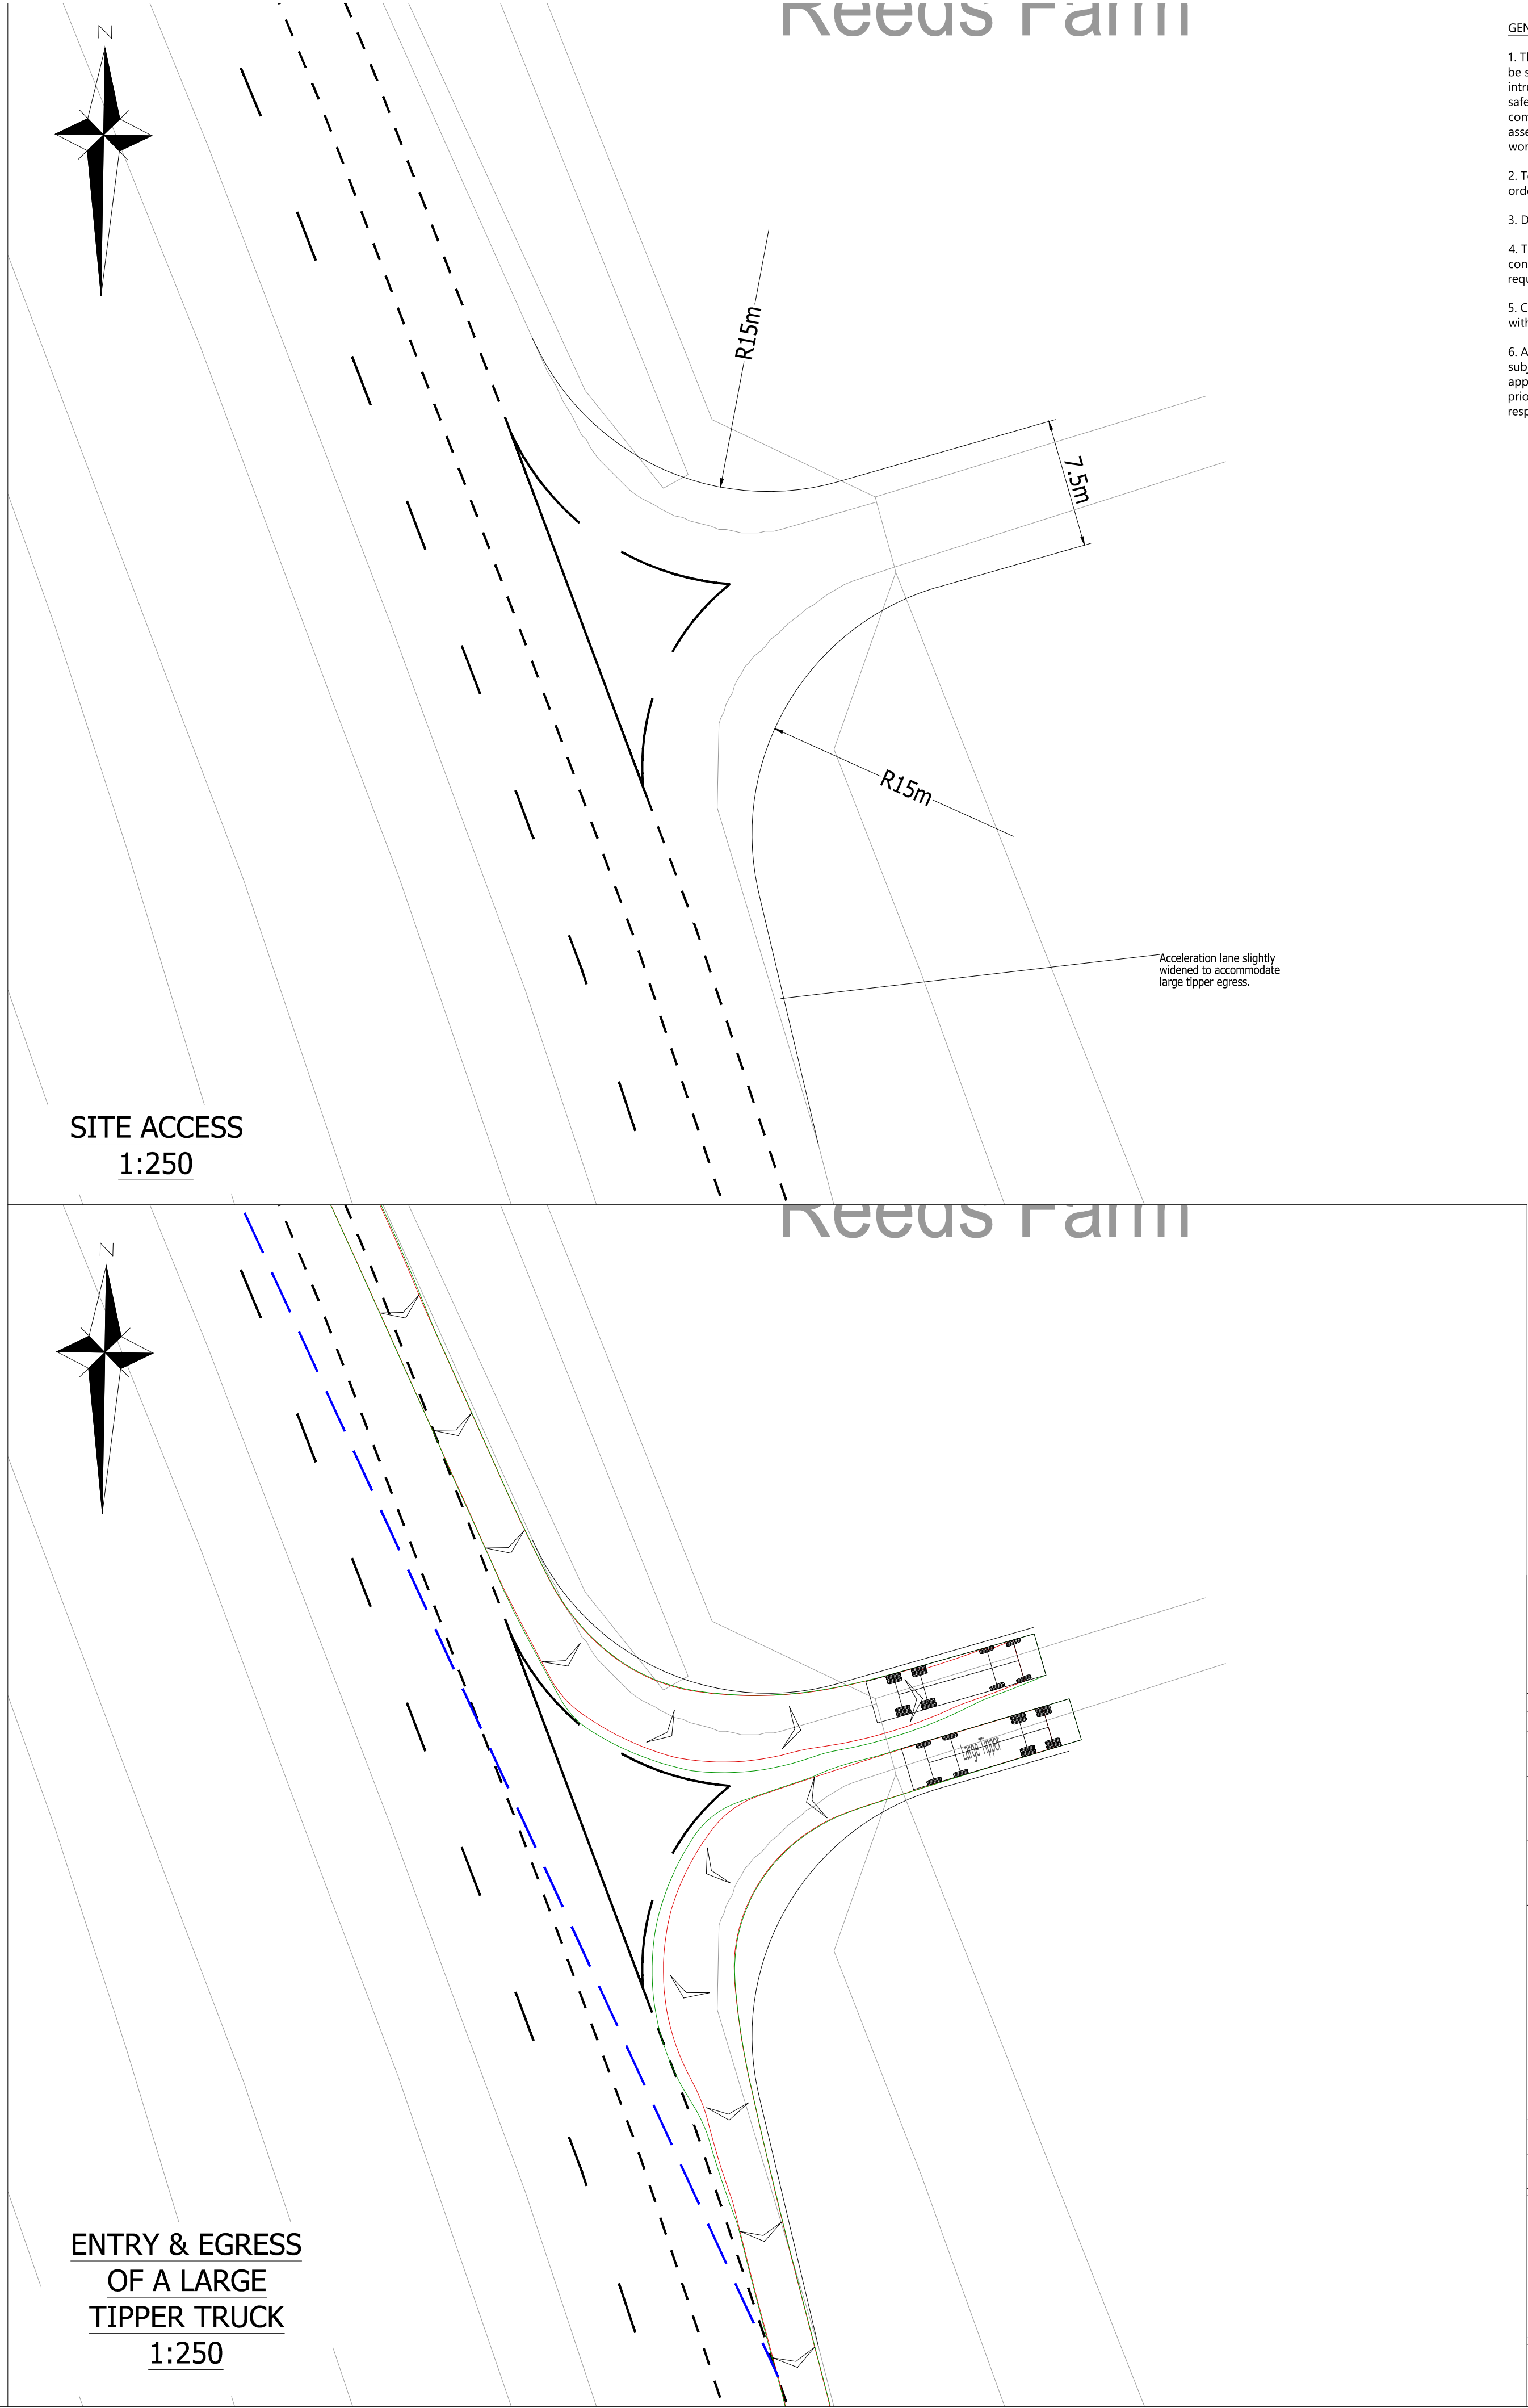

**ENTRY & EGRESS
OF A LARGE
TIPPER TRUCK**
1:250

- GENERAL NOTES
1. The location, size, depth and identification of existing services that may be shown or referred to on this drawing have been assessed from non intrusive observations, record drawings or the like. The contractor shall safely carry out intrusive investigations, trial holes or soundings prior to commencing work to satisfy himself that it is safe to proceed and that the assessments are accurate. any discrepancies shall be notified to gta prior to works commencing.
 2. Tender or billing drawings shall not be used for construction or the ordering of materials.
 3. Do not scale. All dimensions and levels to be site confirmed.
 4. This drawing shall be read in conjunction with all relevant architects, consultants drawings and specifications, together with H&S plan requirements.
 5. Copyright : This drawing must not be copied, amended nor reproduced without the prior written agreement of gta.
 6. All drawings specifications and recommendations made by gta are subject to Local Authority and other relevant Statutory Authorities approval. Any works or services made abortive due to the client proceeding prior to these approvals is considered wholly at the Clients risk. gta hold no responsibility for resulting abortive works or costs.

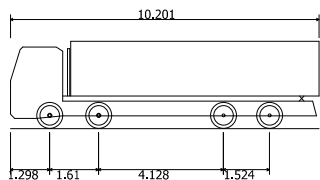

Large Tipper
Overall Length 10.201m
Overall Width 2.495m
Overall Body Height 2.890m
Min Body Ground Clearance 0.341m
Track Width 2.472m
Lock to lock time 6.00s
Kerb to Kerb Turning Radius 11.550m

Vehicle wheels outline
Vehicle Body envelope

P1	INITIAL ISSUE	24.07.2023	ART	LNS	
Rev	Amendments	Date	Dsn	Chk	
Status	FOR PLANNING				
Client	MRL GRAB & TIP LTD				
Architect					
Project	LITTLE REEDS FARM HICKSTEAD, WEST SUSSEX				
Title	SITE ACCESS DESIGN, VISIBILITY SPLAYS, AND SWEPT PATH OF LARGE TIPPER TRUCK				
Date	OCT 2022	Scale @ A1	AS SPECIFIED		
Clients Ref.	Project Ref.		11789		
 Civils & Transport Gloucester House, 66a Church Walk, Burgess Hill, West Sussex, RH15 9AS Tel.01444 871444 Web: www.gtacivils.co.uk					
Drawing Number	11789_2101			Rev.	P1