

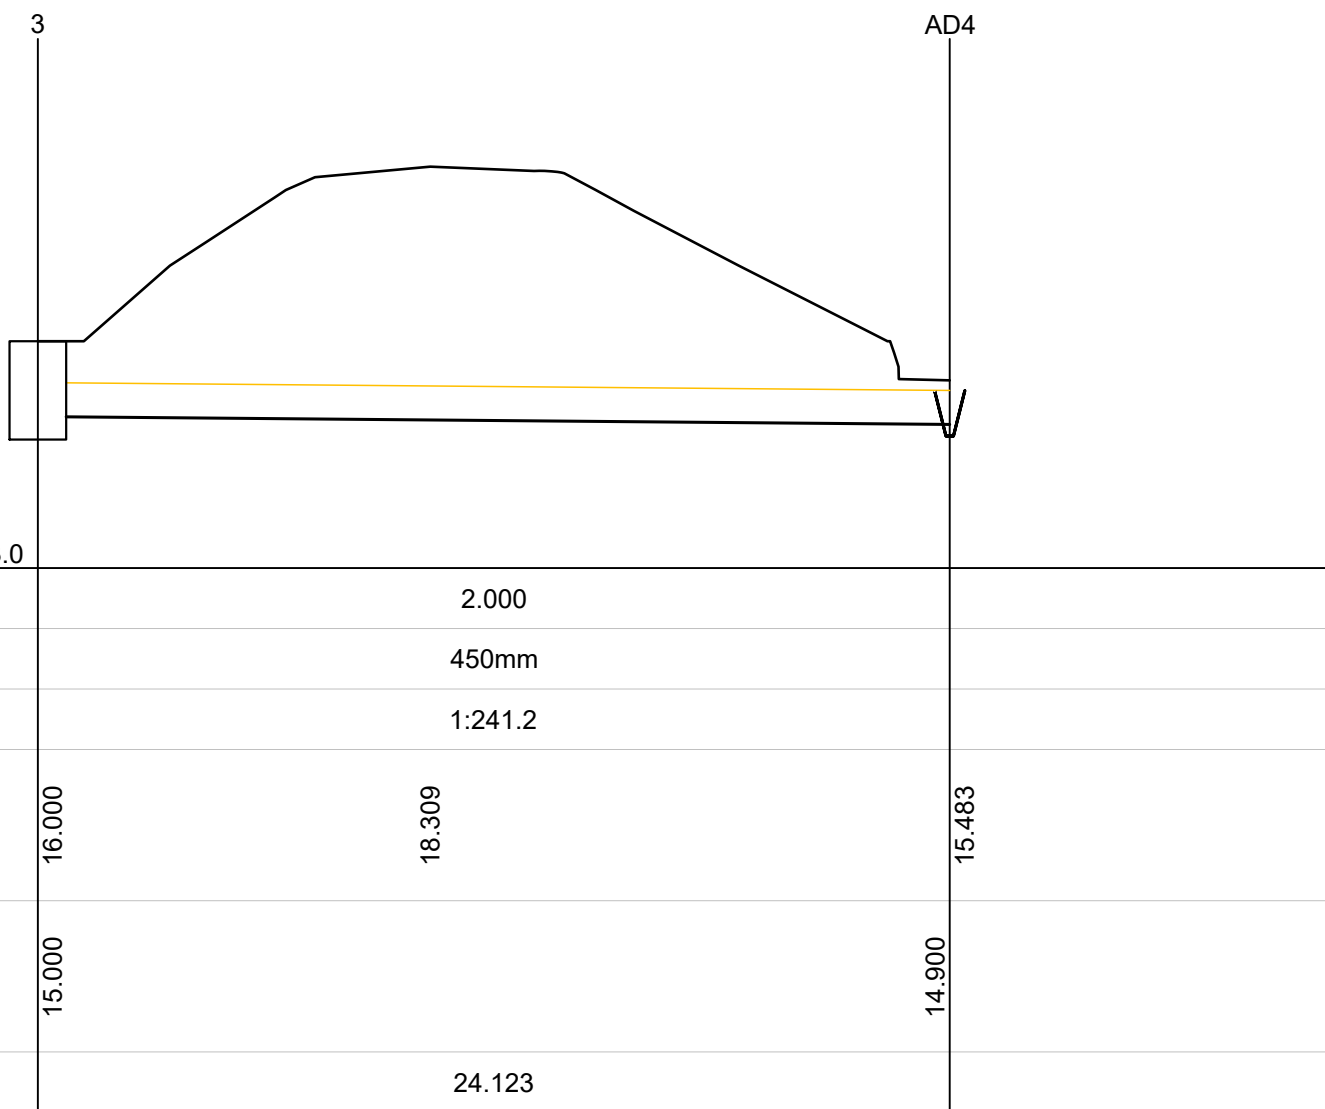


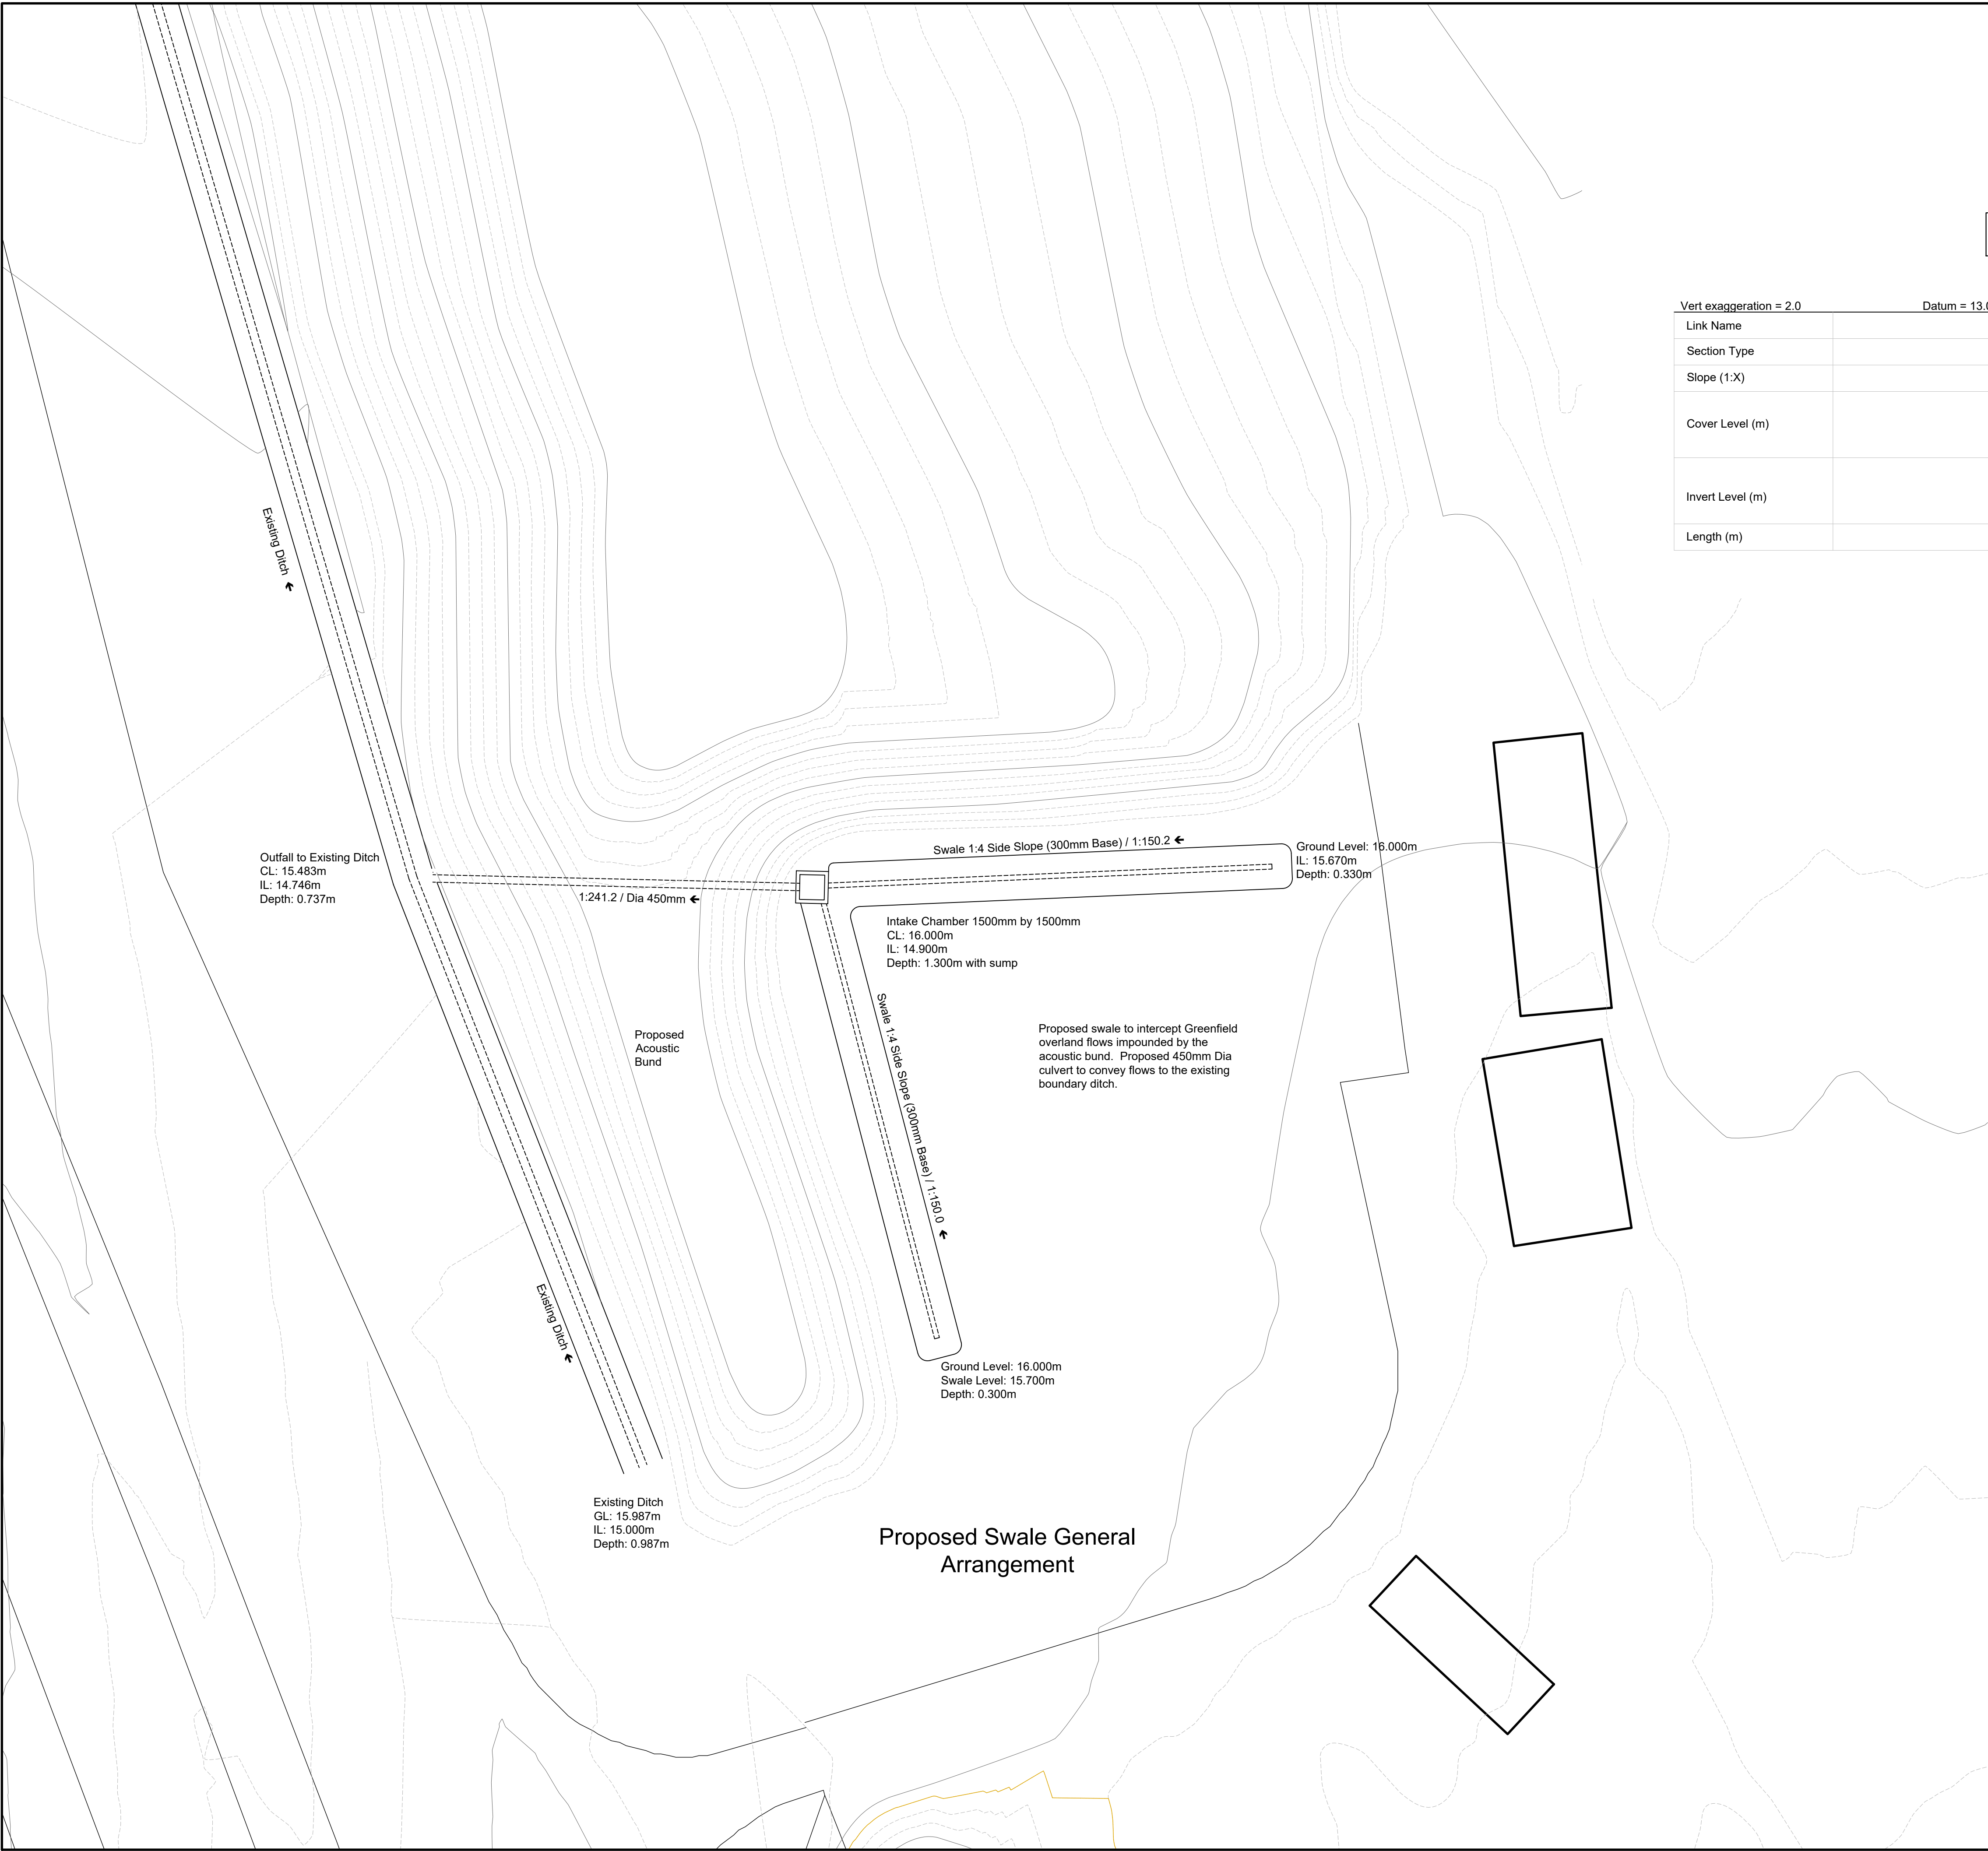

Section through Acoustic Bund.

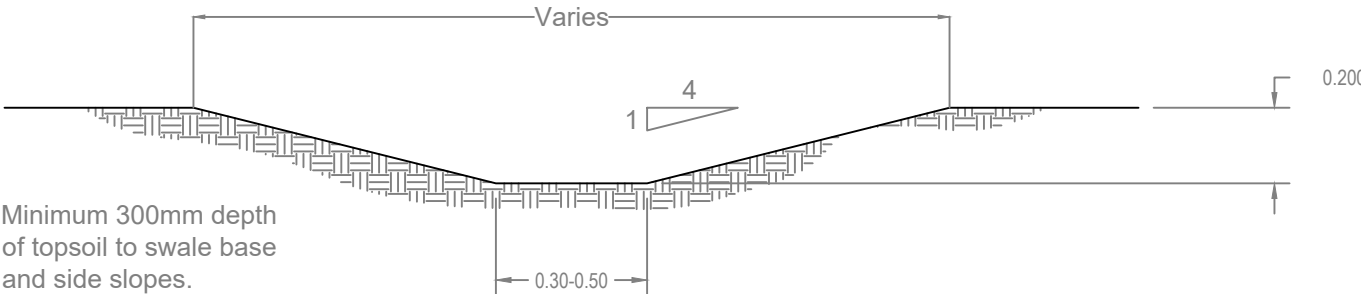

Typical Swale Detail

Proposed Swale General Arrangement

Client

MRL Grab & Tip Ltd

 **CIVIL ENGINEERING SOLUTIONS**

Bryn Meurig, Lombard Street, Dolgellau, Gwynedd LL40 1DS.
Email: info@ces.eu.com
Web: www.cesconsulting.co.uk

Scheme

CES849 Reeds Farm Surface Water Drainage Strategy

Drawing title

Swale and Culvert Strategy

Date drawn

5/02/2025

Scale

As Shown

Drawing No.

CES849/01/01

Rev.

A