


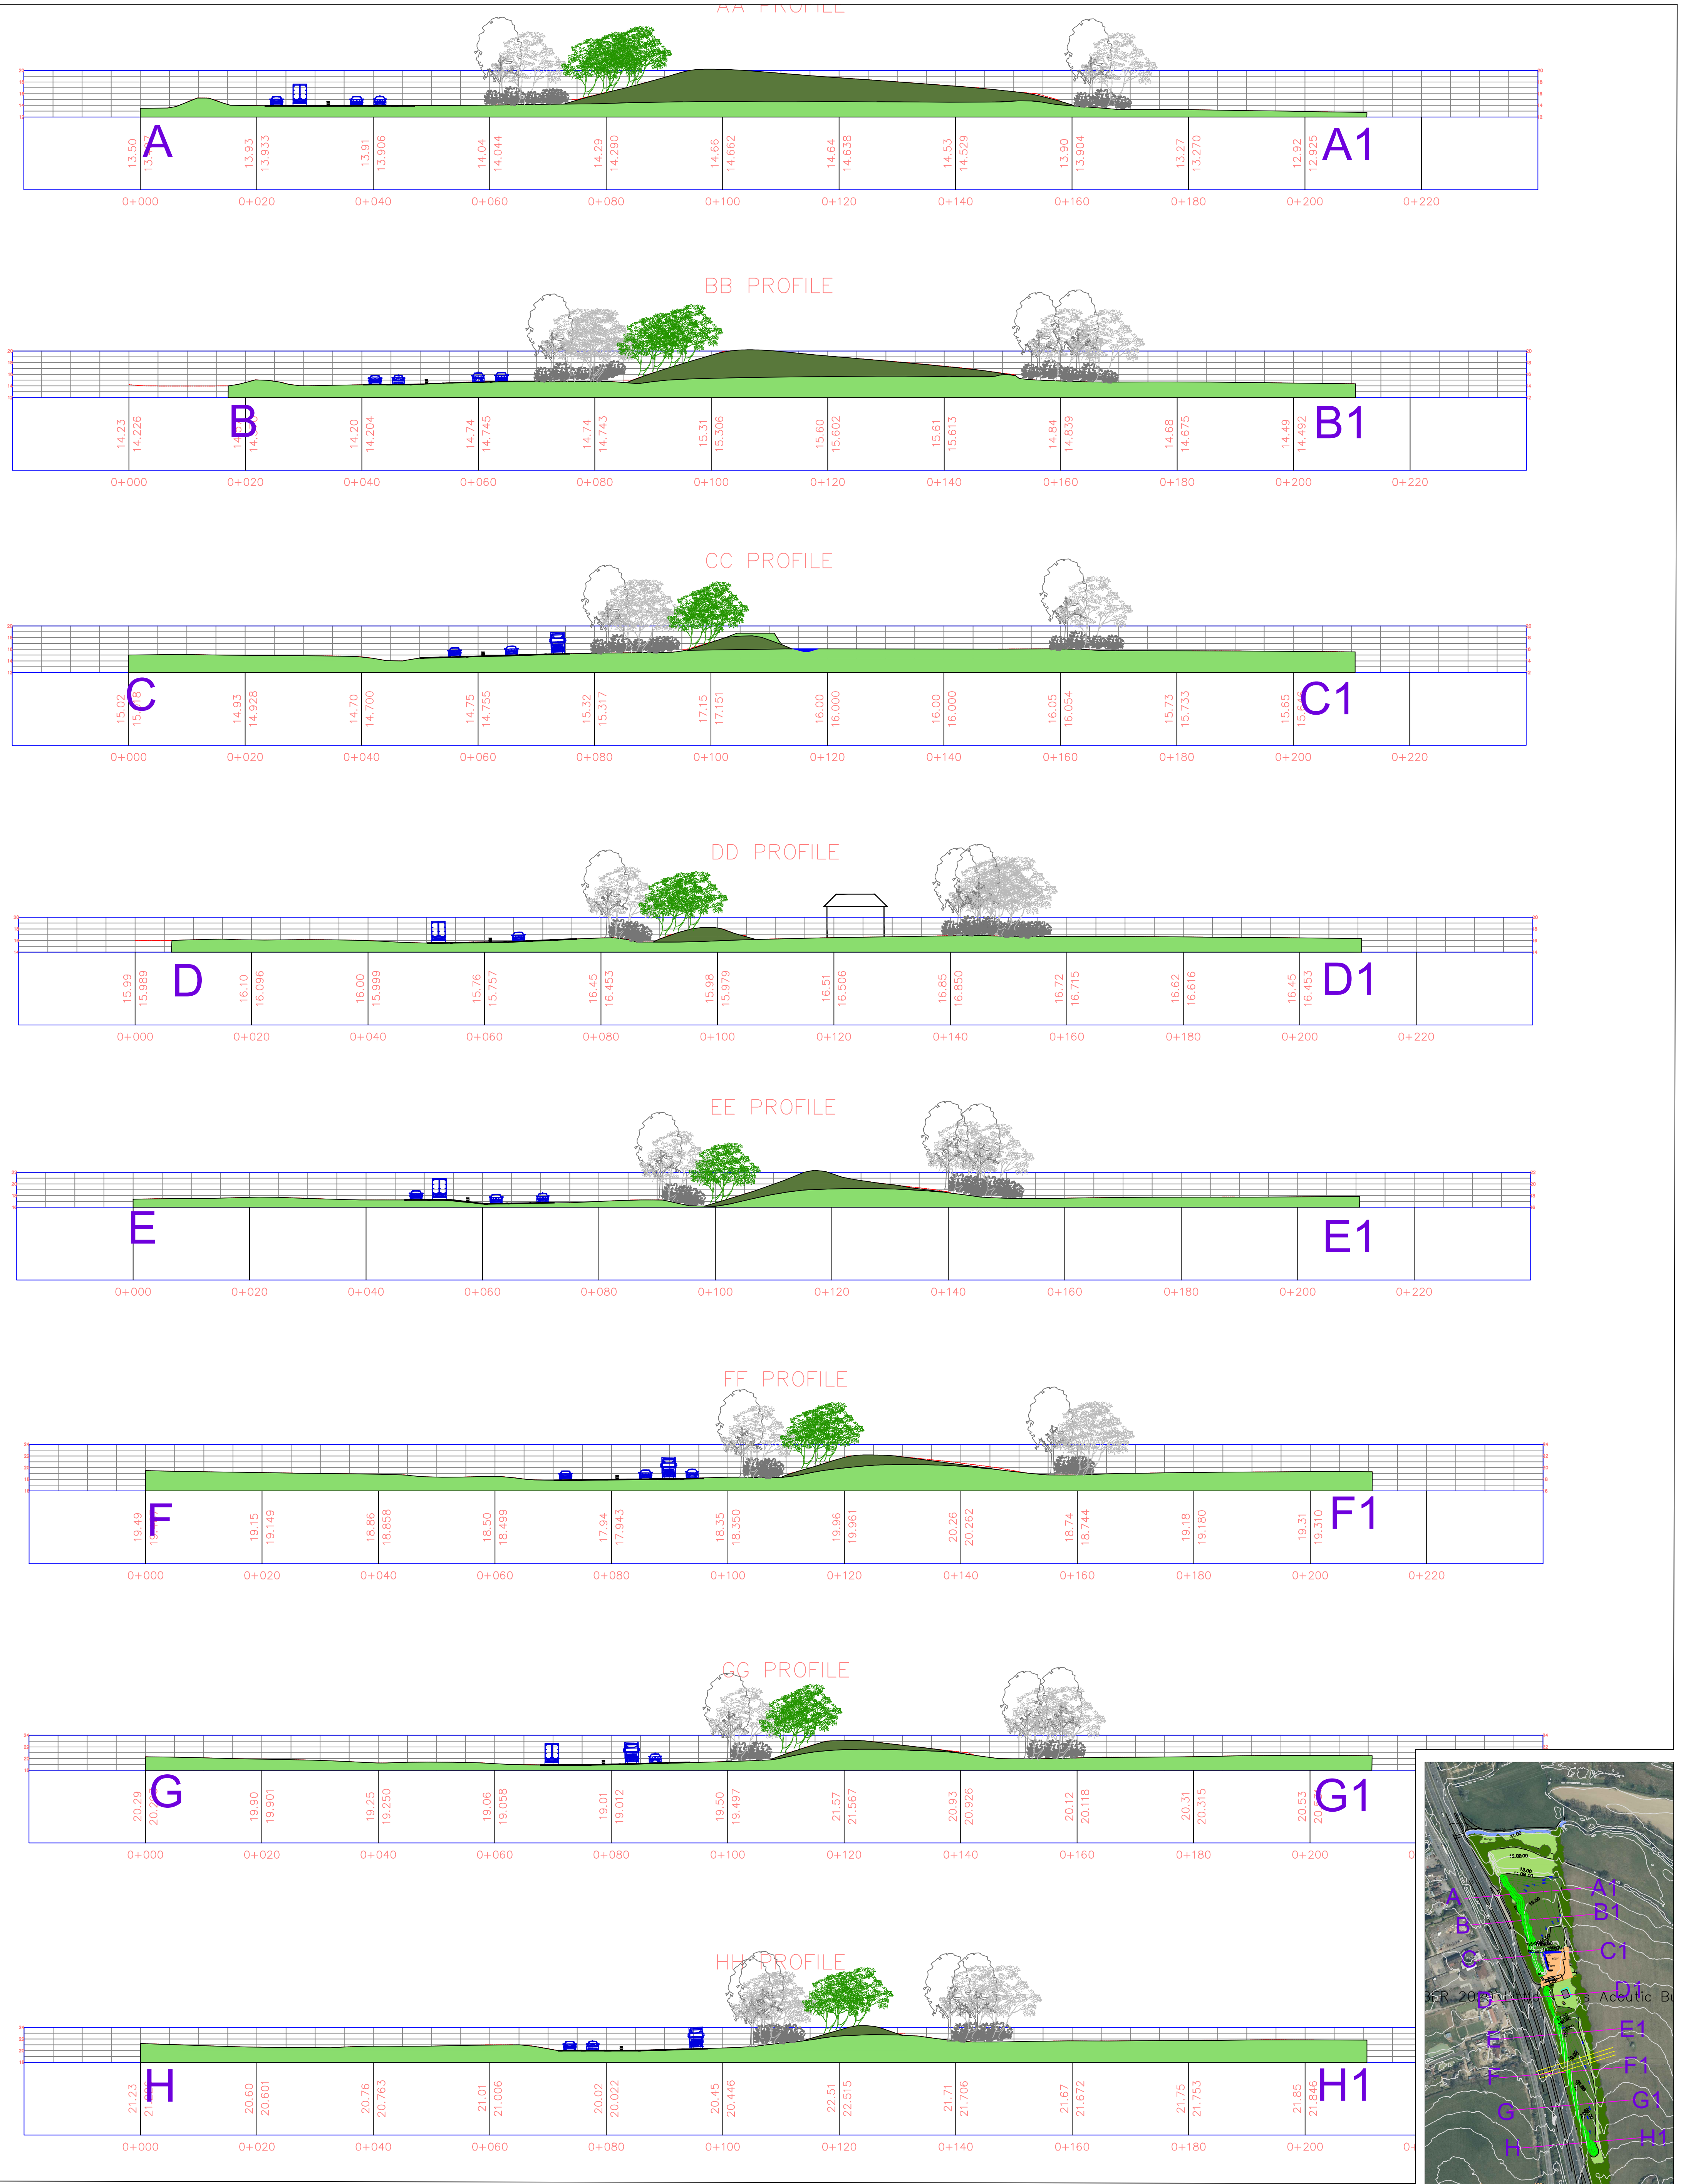

Project Name: Little Reeds Acoustic & Visual Screen Project No: 1234 Drawing Name: Cross Sections Plan Drawing No: 1234.03 Rev A	Drawn By: DW	Checked By: BW	Rev:
	Scale: 1:500 @ A1		
	Date: 13/02/2025		
	Client: Little Reeds Farm		

Key to Plan:	Key to Sections:
Proposed Contours (1m Intervals)	Existing Ground Profile
Existing Contours (1m Intervals)	Proposed Ground Profile
Retained Mature Trees / Hedgerow	Retained Trees / Hedgerow
	Proposed Tree / Shrub Planting

Weller Designs Limited