


The Castle Inn, Hickstead, RH17 5LZ	
1725_Rev A 3.005	
CLIENT	CHLOE BREEN
DRAWING	PROPOSED FIRST FLOOR PLAN
DATE	FEBRUARY 2025
SCALE	1:50 @ A1

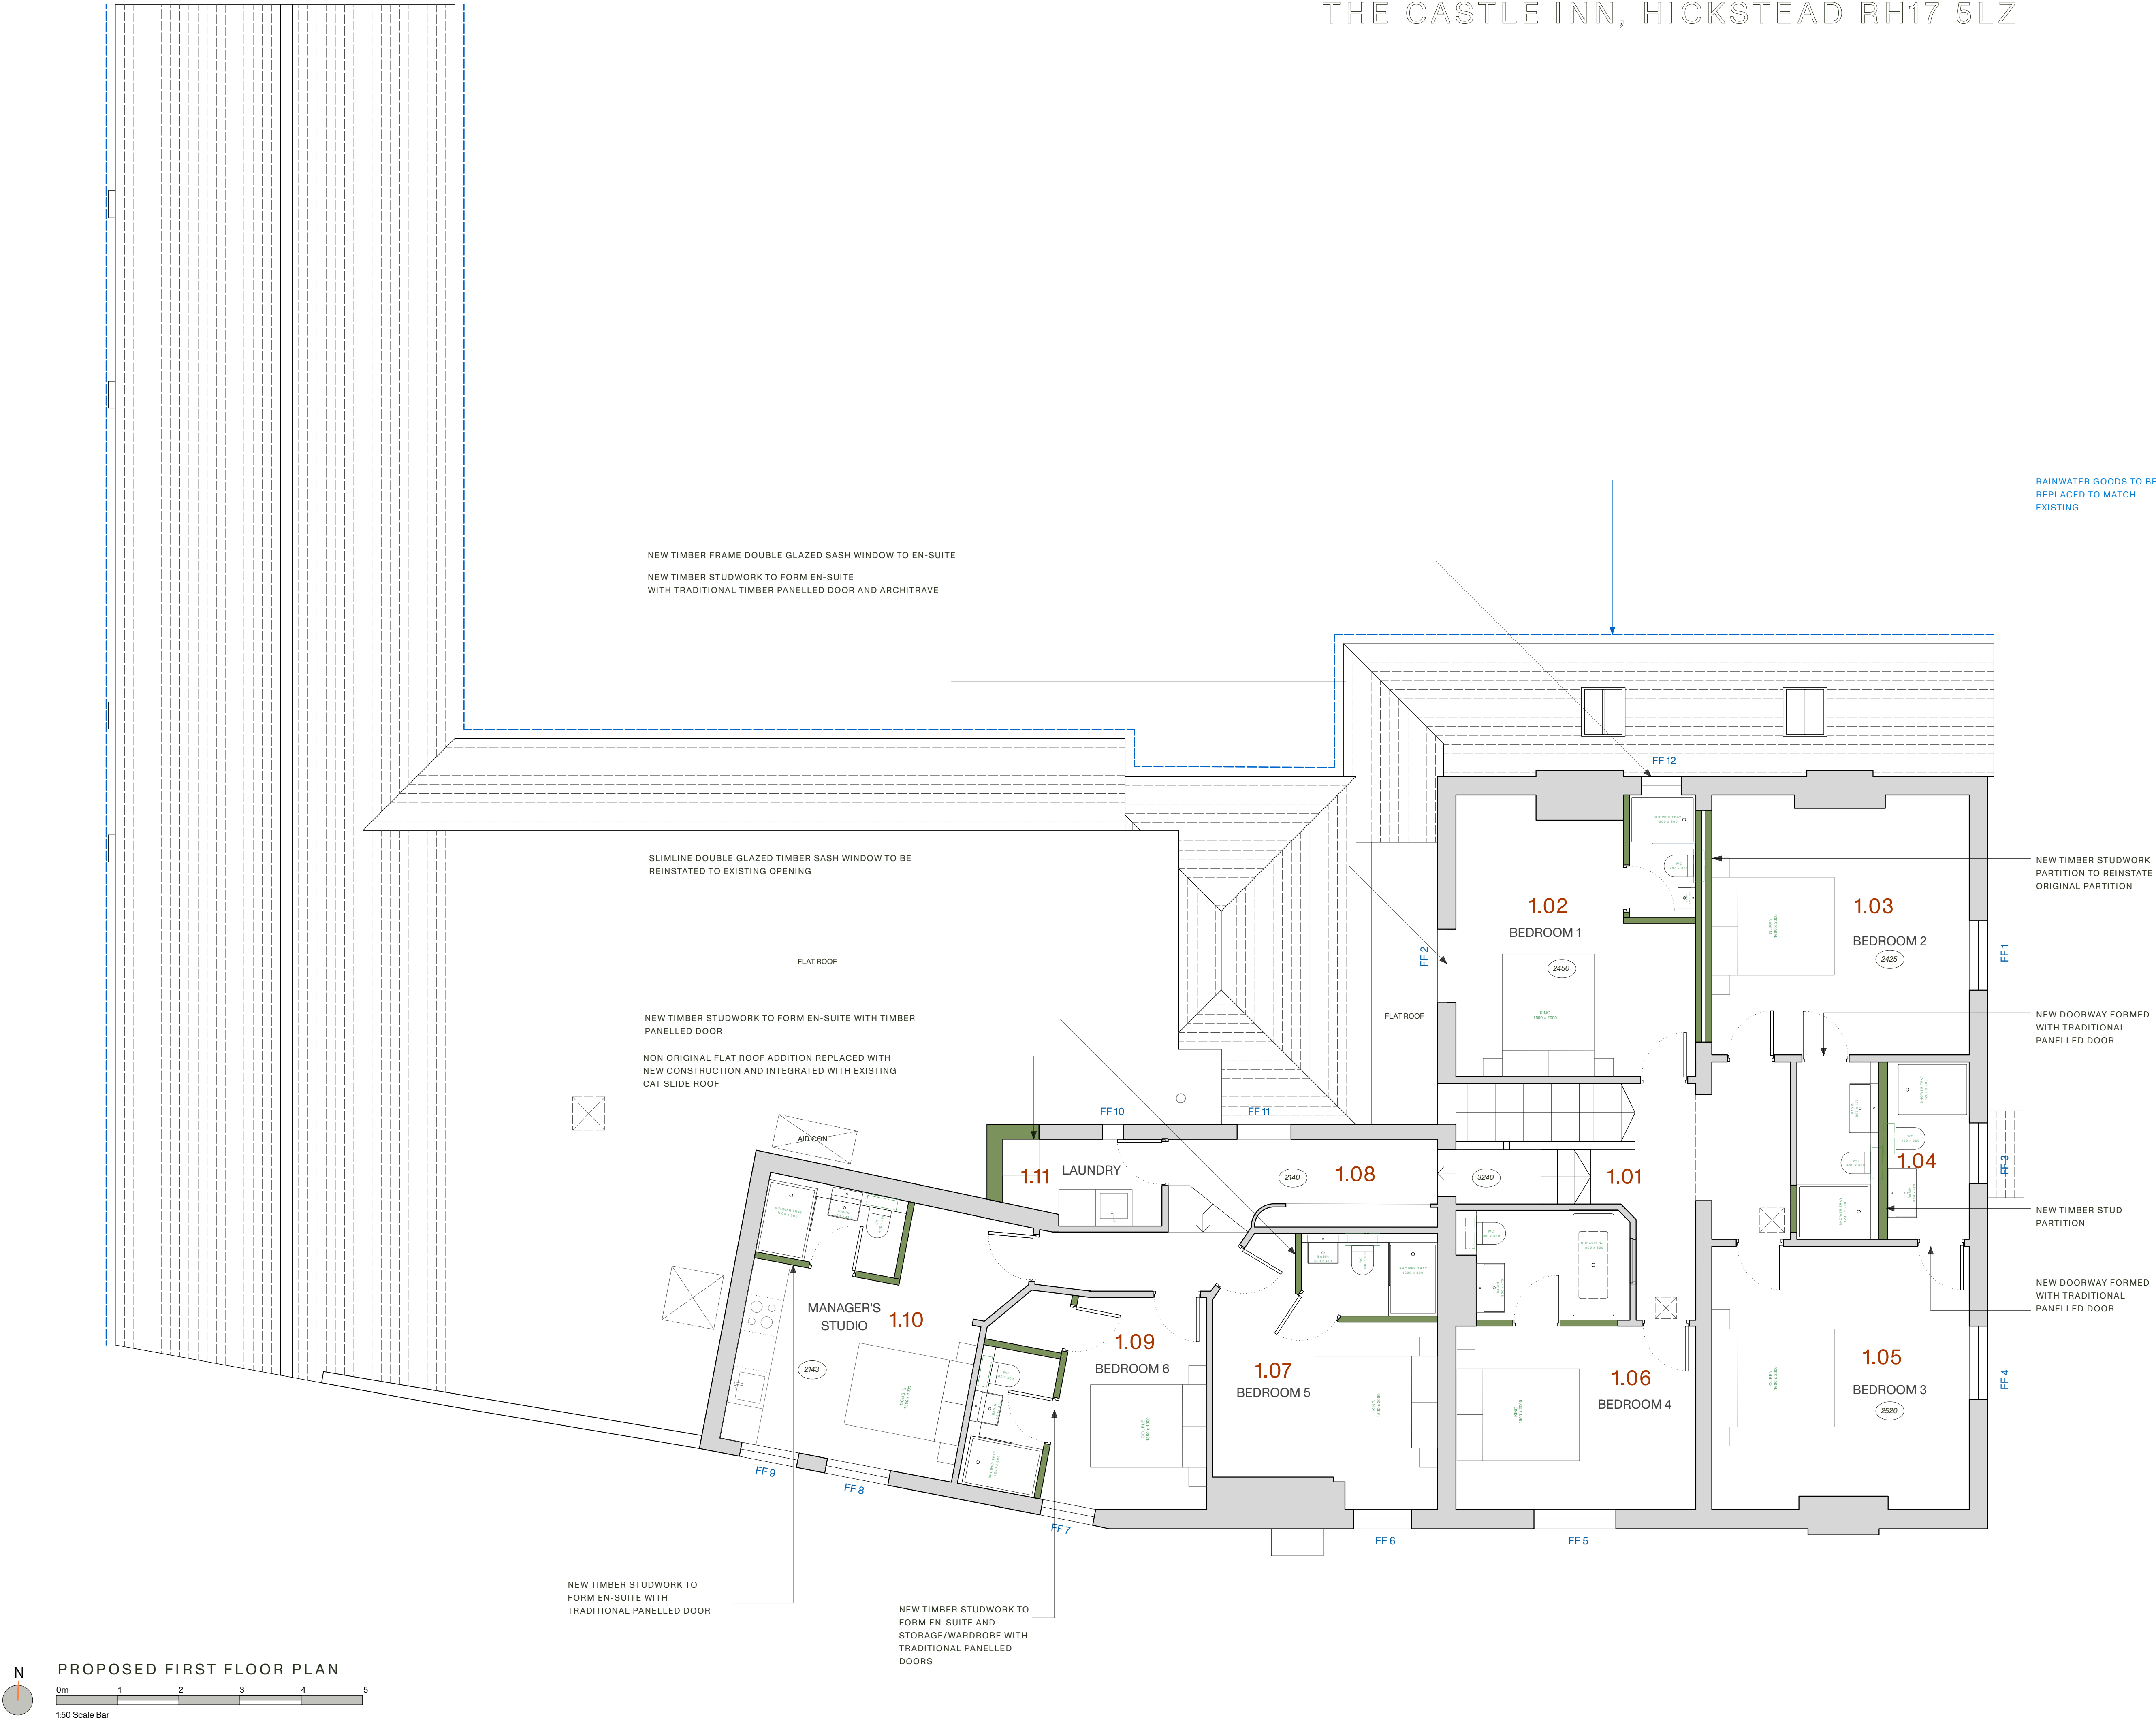

REV	DATE	COMMENT	BY
A	23.04.25	Room numbers	LMF