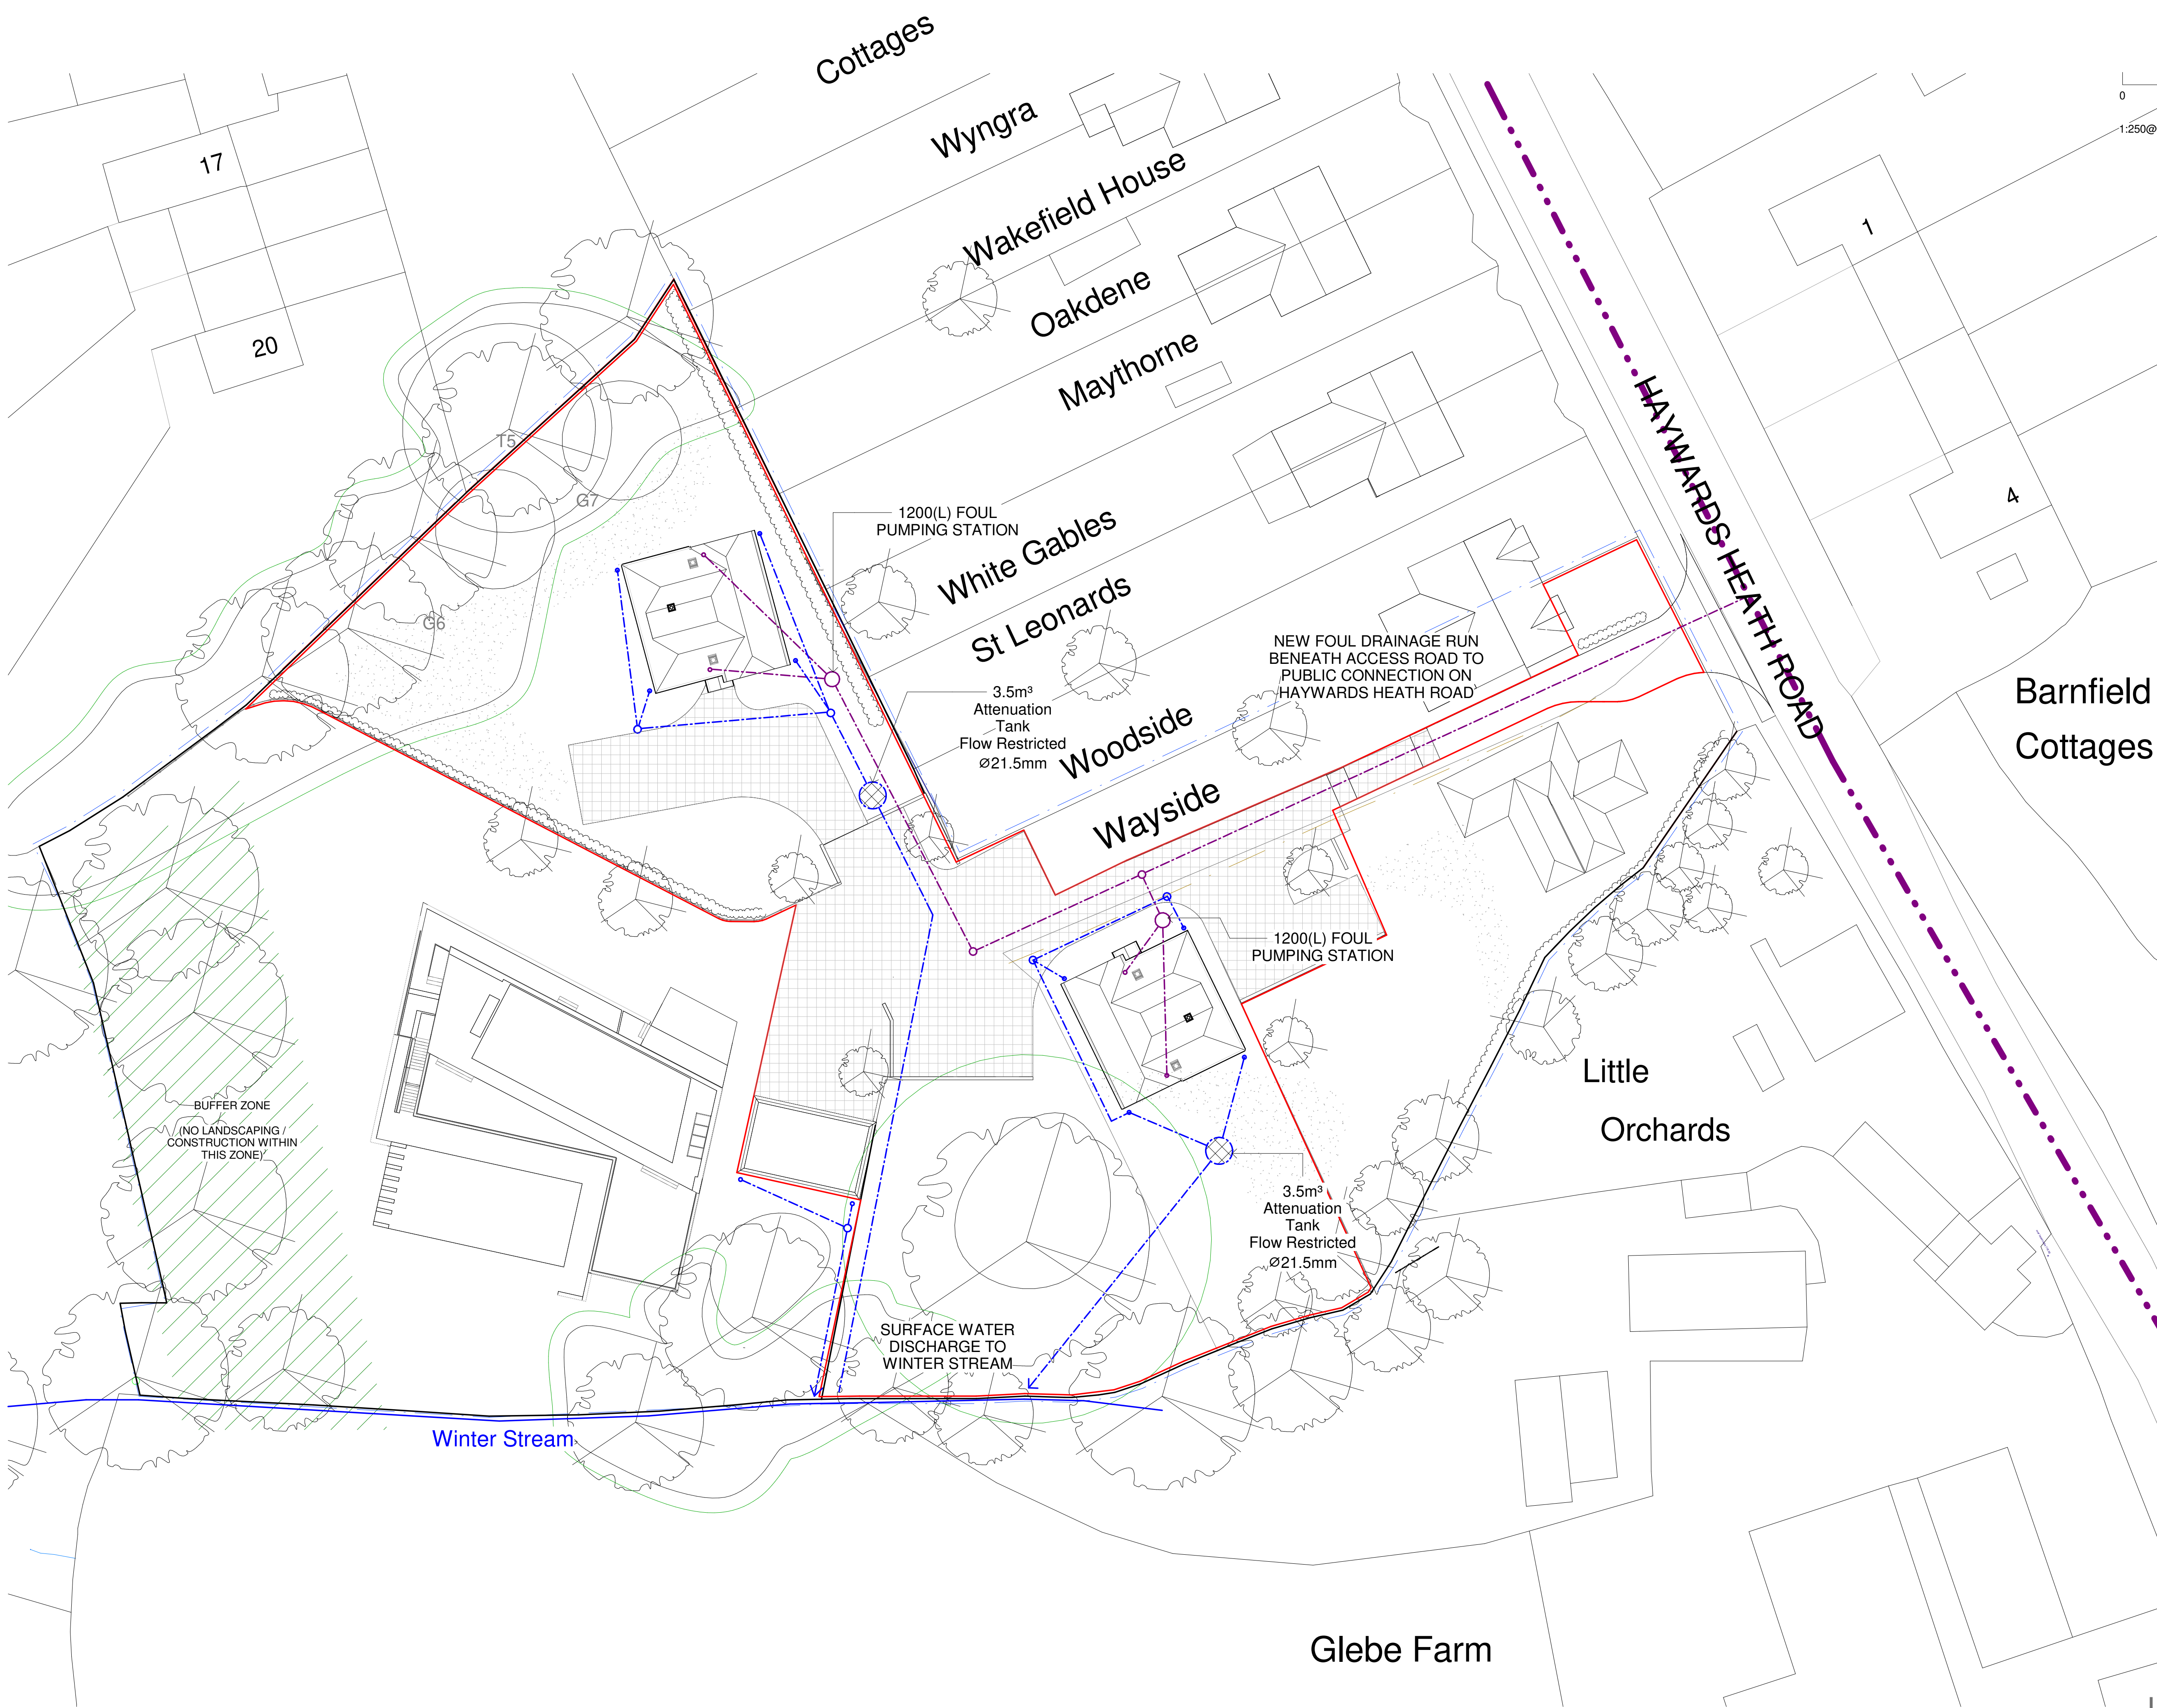


- PUBLIC FOUL SEWER
- FOUL DRAINAGE
- PUMPING STATION
- SURFACE WATER
- ATTENUATION TANK
- WINTER STREAM
- PERMEABLE DRIVE BUILD-UP:
50mm Bedding
---Geofabric---
250mm (+20mm Single Size Stone)
---Geofabric---
FORMATION

A	Drainage design revision	10/09/25	GE	BH
rev	description	date	dwn	chk

1 : 250 @ A1 | drawn : GE | check : BH | issued : 30/06/2025

LOMAX LOMAX LOMAX LOMAX	Client : Matsim
	Project : Wayside Development
	Drawing Name : Water Infrastructure
	Drawing N : 20024-PA-015
	Rev : A

architecture@lomag.design Do not scale from this drawing