

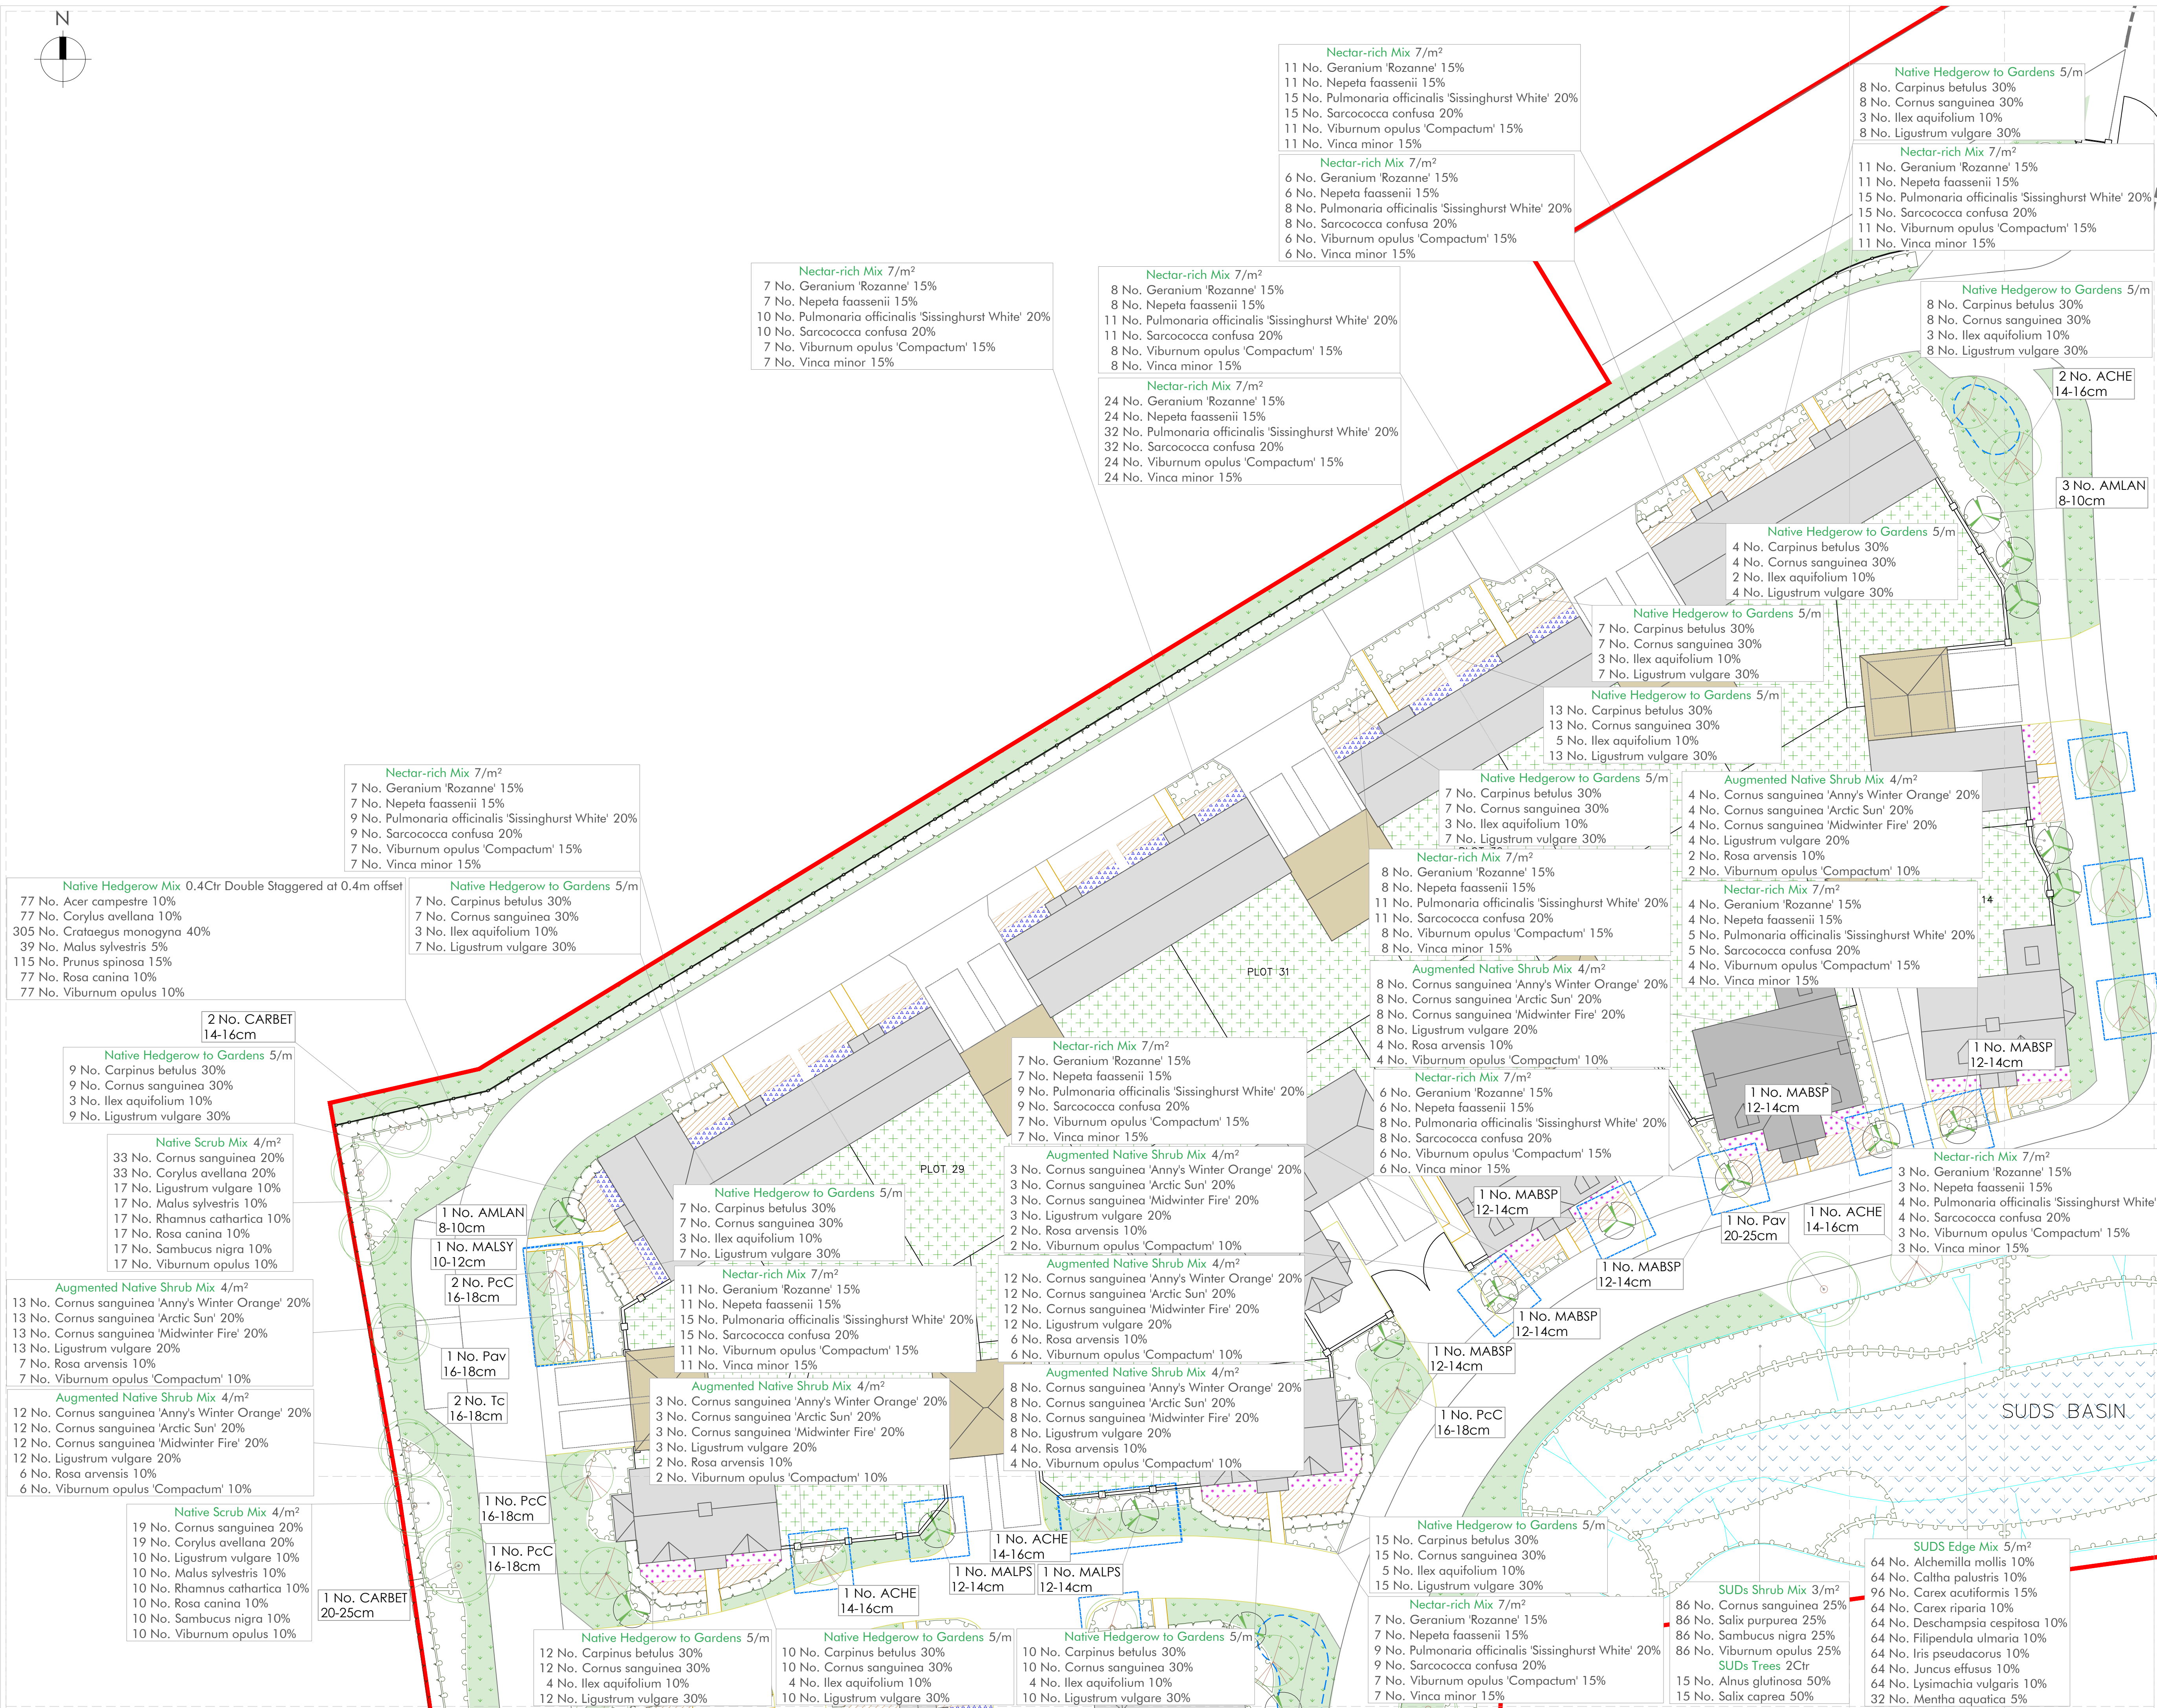


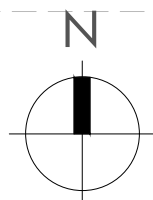

- KEY**
- PRIVATE FRONT GARDENS**
- Existing trees (with RPA) and vegetation to be retained
 - Proposed Trees
 - Proposed SUDs Tree Pit Greenblue Urban Rootspace (or similar approved)
 - Proposed native hedgerows
 - Proposed shrub and herbaceous planting
 - Weald Meadow Seed Mix (or similar approved) Sown at 4g/m²
 - Proposed grass seed to private gardens Emorsgate EF1 Flowering Lawn (or similar approved) Sown at 4g/m²
 - Proposed grass seed to SUDs Basin Emorsgate EM8 Meadow Mixture for Wetlands (or similar approved) Sown at 4g/m²
 - Proposed planting mix to south facing private front gardens. Supplied in 2L containers. Planted at 7/m². Species to include: Achillea millefolium, Echinacea purpurea, Gaia lindheimeri, Geranium 'Rozanne', Lavandula angustifolia, Nepeta x faassenii, Salvia 'Amistad'
 - Proposed planting mix to north facing private front gardens. Supplied in 2L containers. Planted at 7/m². Species to include: Brunnera macrophylla, Dryopteris affinis, Helleborus orientalis, Ilex crenata, Liriope muscari, Sarcococca confusa, Skimmia japonica 'Rubella'
 - Gravel to private front gardens
 - Colour: Natural.

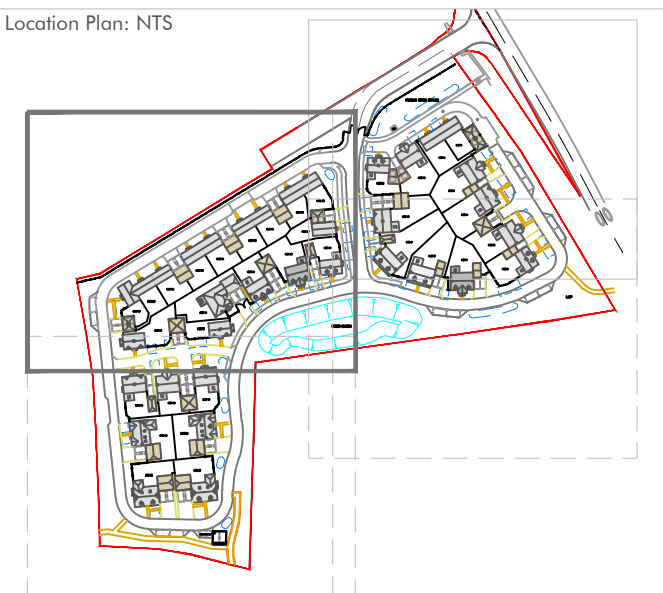

Notes:
This drawing is for planning purposes only. It is not intended to be used for construction purposes. Whilst all reasonable efforts are used to ensure drawings are accurate, HBA accept no responsibility or liability for any reliance placed on, or use made of, this plan by anyone for purposes other than those stated above.

	15.04.26	ER	Planting plan for review	BH	BH
Rev.	Date	By	Description	Ckd	Aprd
Drawing Status: DRAFT FOR COMMENT					
0 1 2 3 4 5 6 7 8 9 10m					



landscape architecture ■ urban design
expert witness ■ environmental planning

Huskinson Brown is the trading name of David Huskinson Associates Limited
29-31 Morson Road, Tunbridge Wells, Kent TN11 1LS
tel: 01892 527828 email: office@huskinsonbrown.co.uk
www.huskinsonbrown.co.uk

All dimensions to be checked on site	
Client	
Antler Homes	
Project	
Selsfield Road, Ardingly	
Drawing	
Soft Landscape Plan	
Sheet 1 of 4	Scale: 1:200 @ A1
Date 19.03.2026	Drawing No. HBA-825.3-02
Rev.	
File location: P:\825 - Land West of Selsfield Road, Ardingly\825.3 Antler Homes\Drawings\HBA\Current Drawings	