


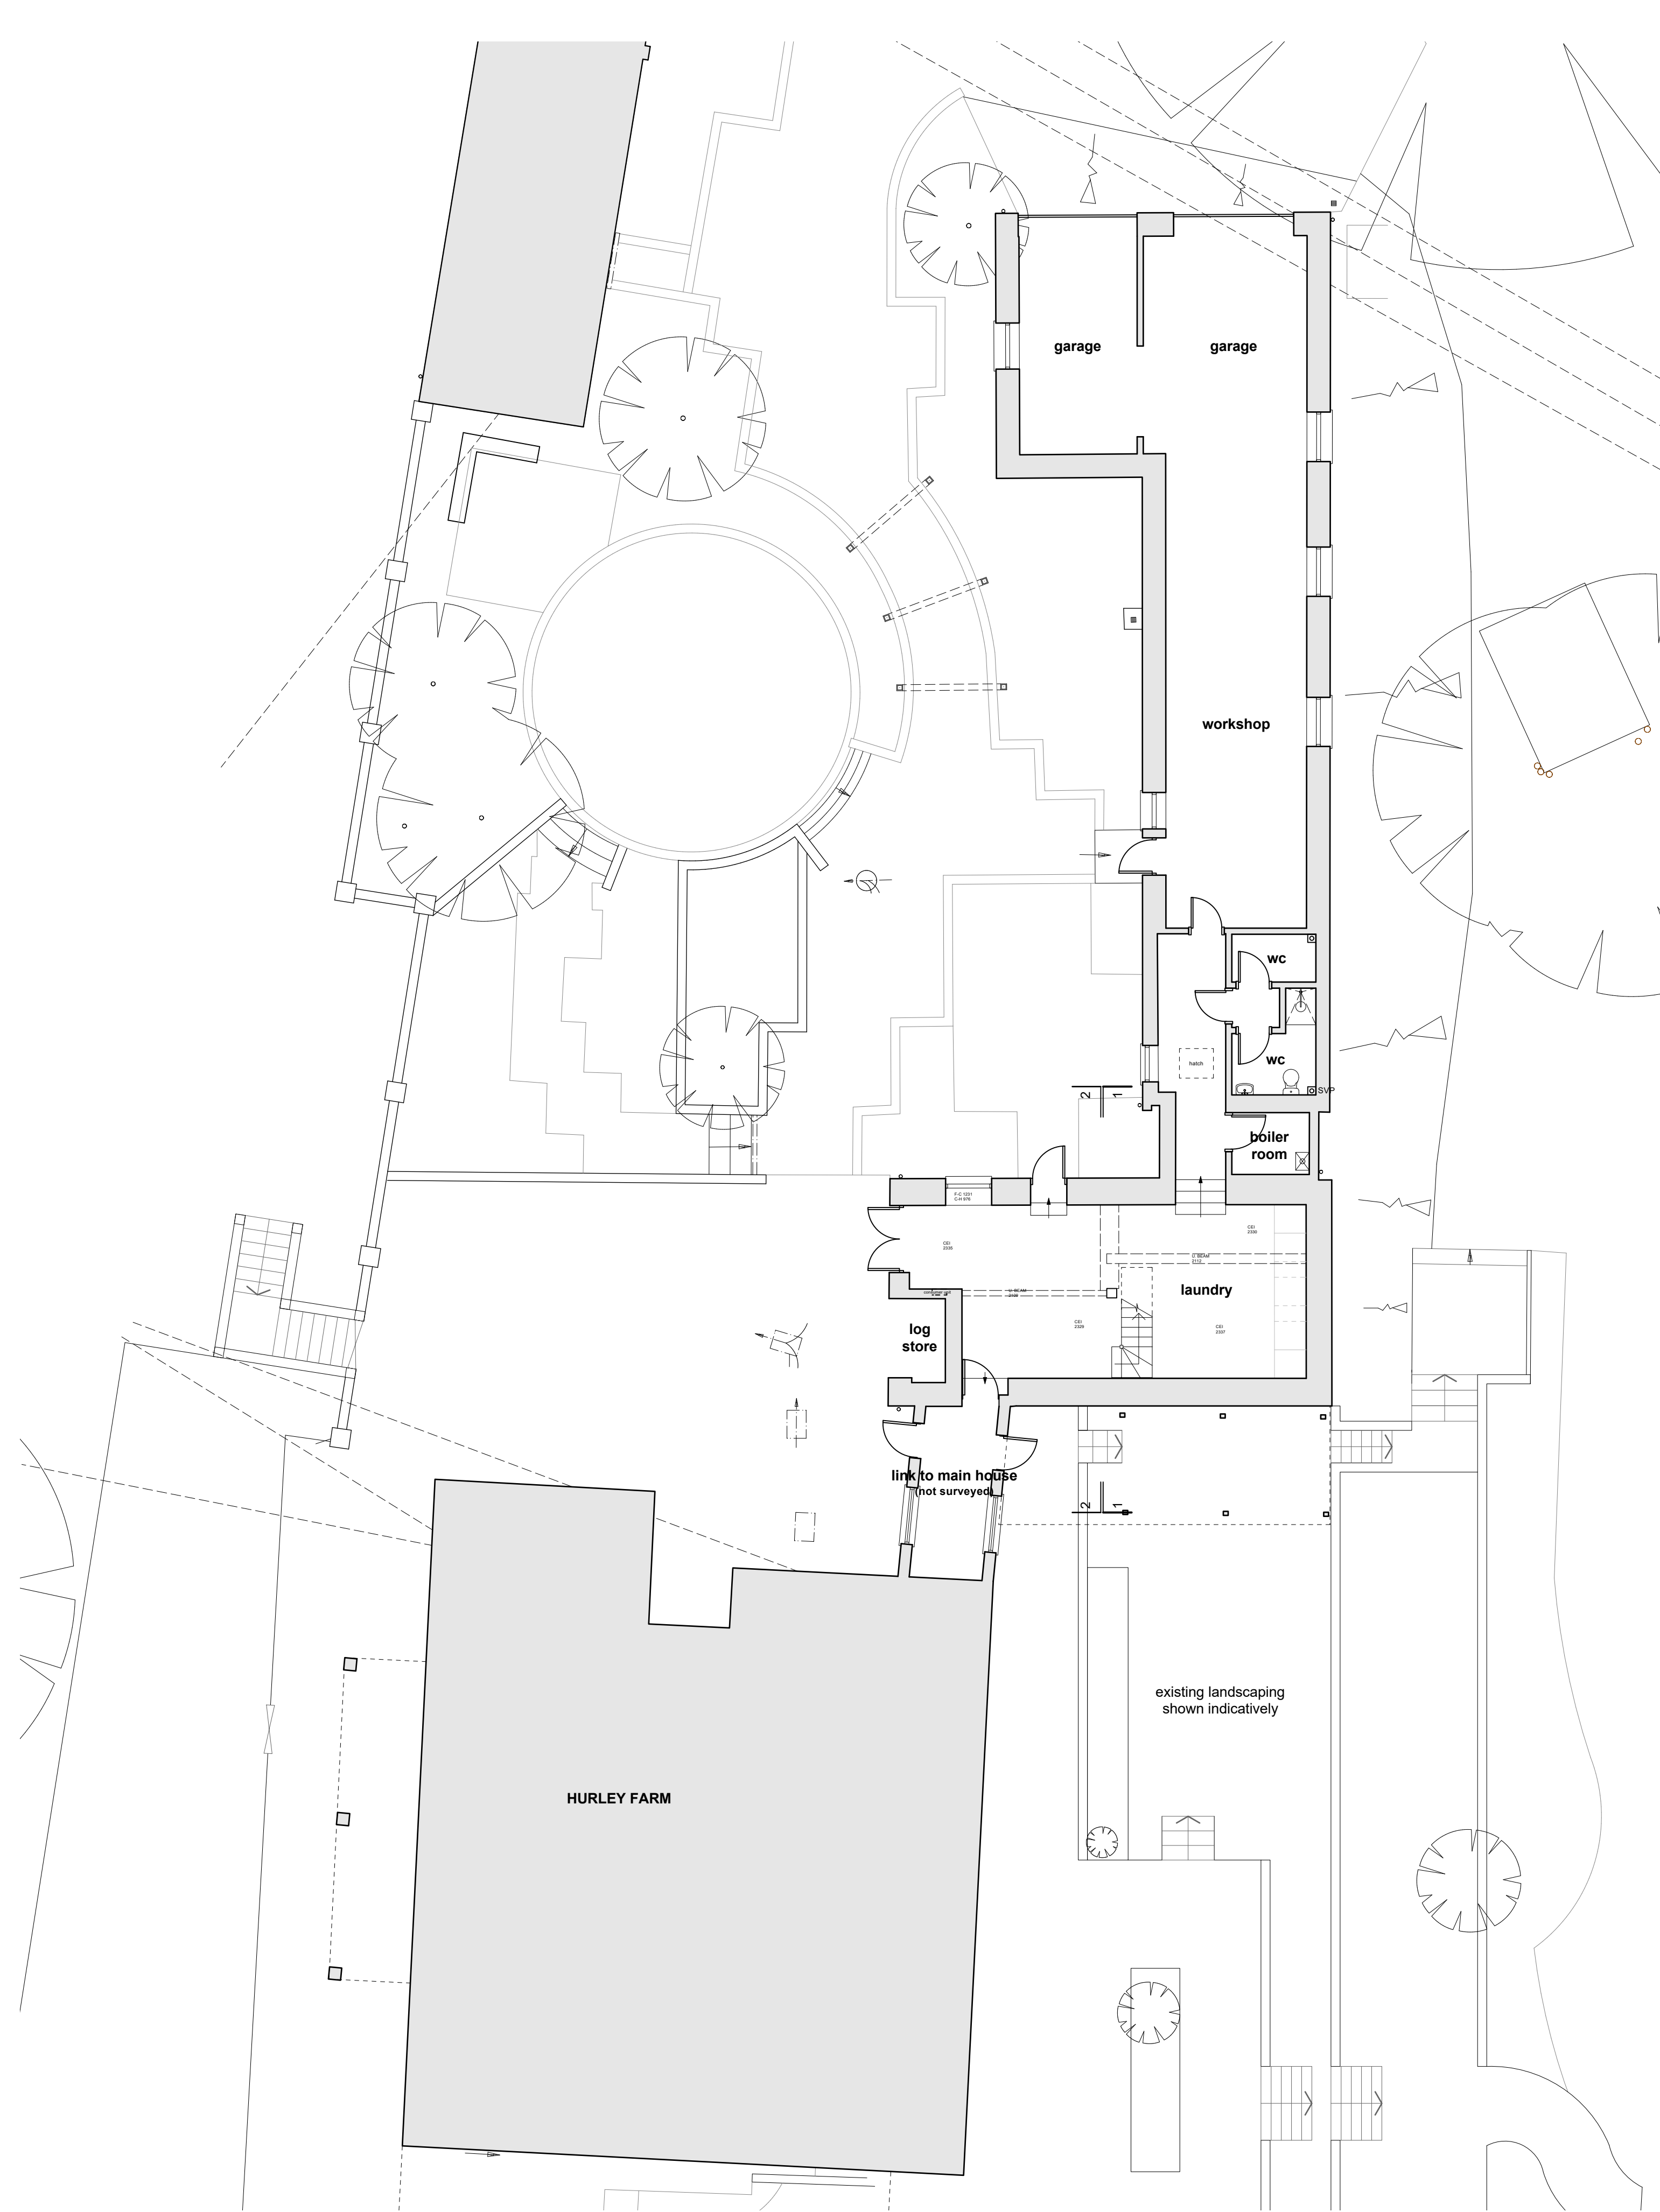


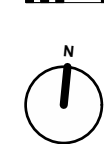

existing site plan

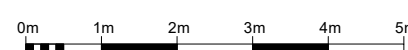

existing first floor plan

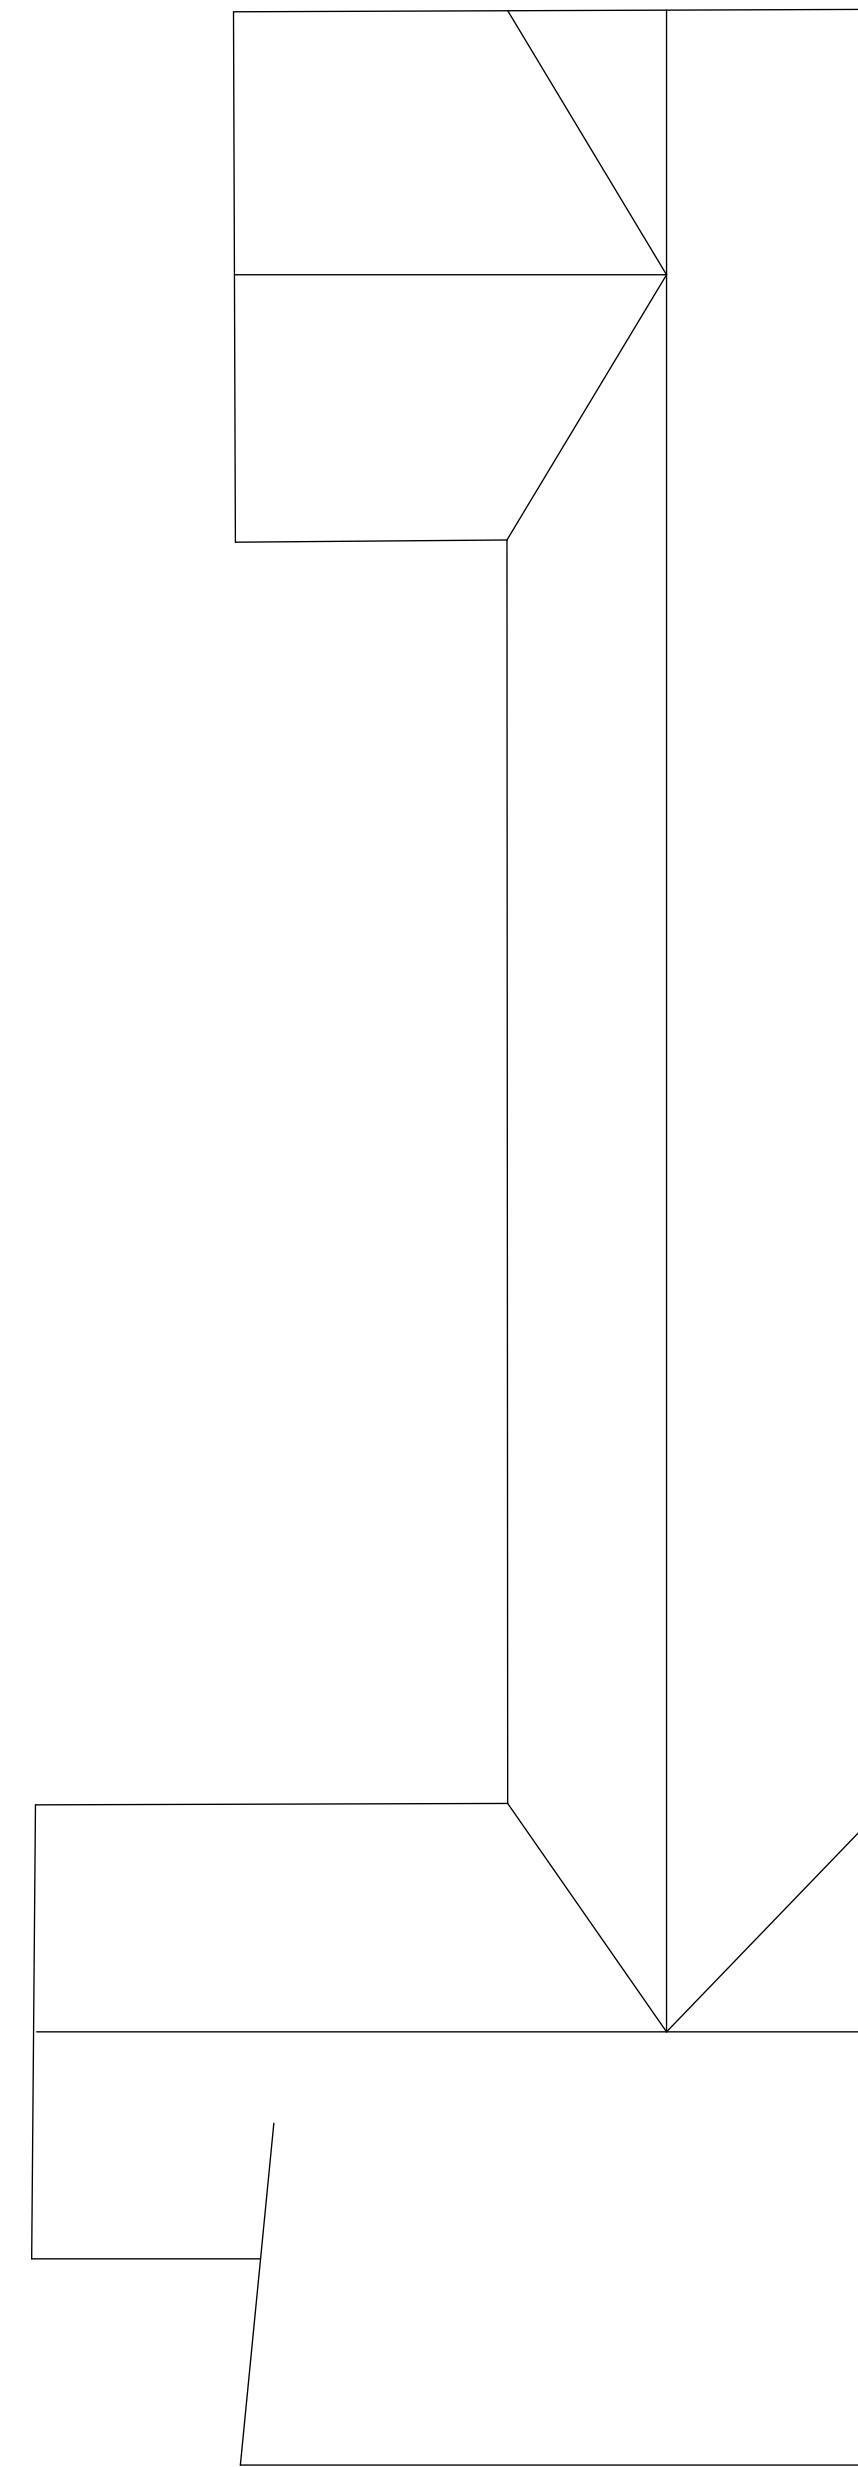

existing roof plan