


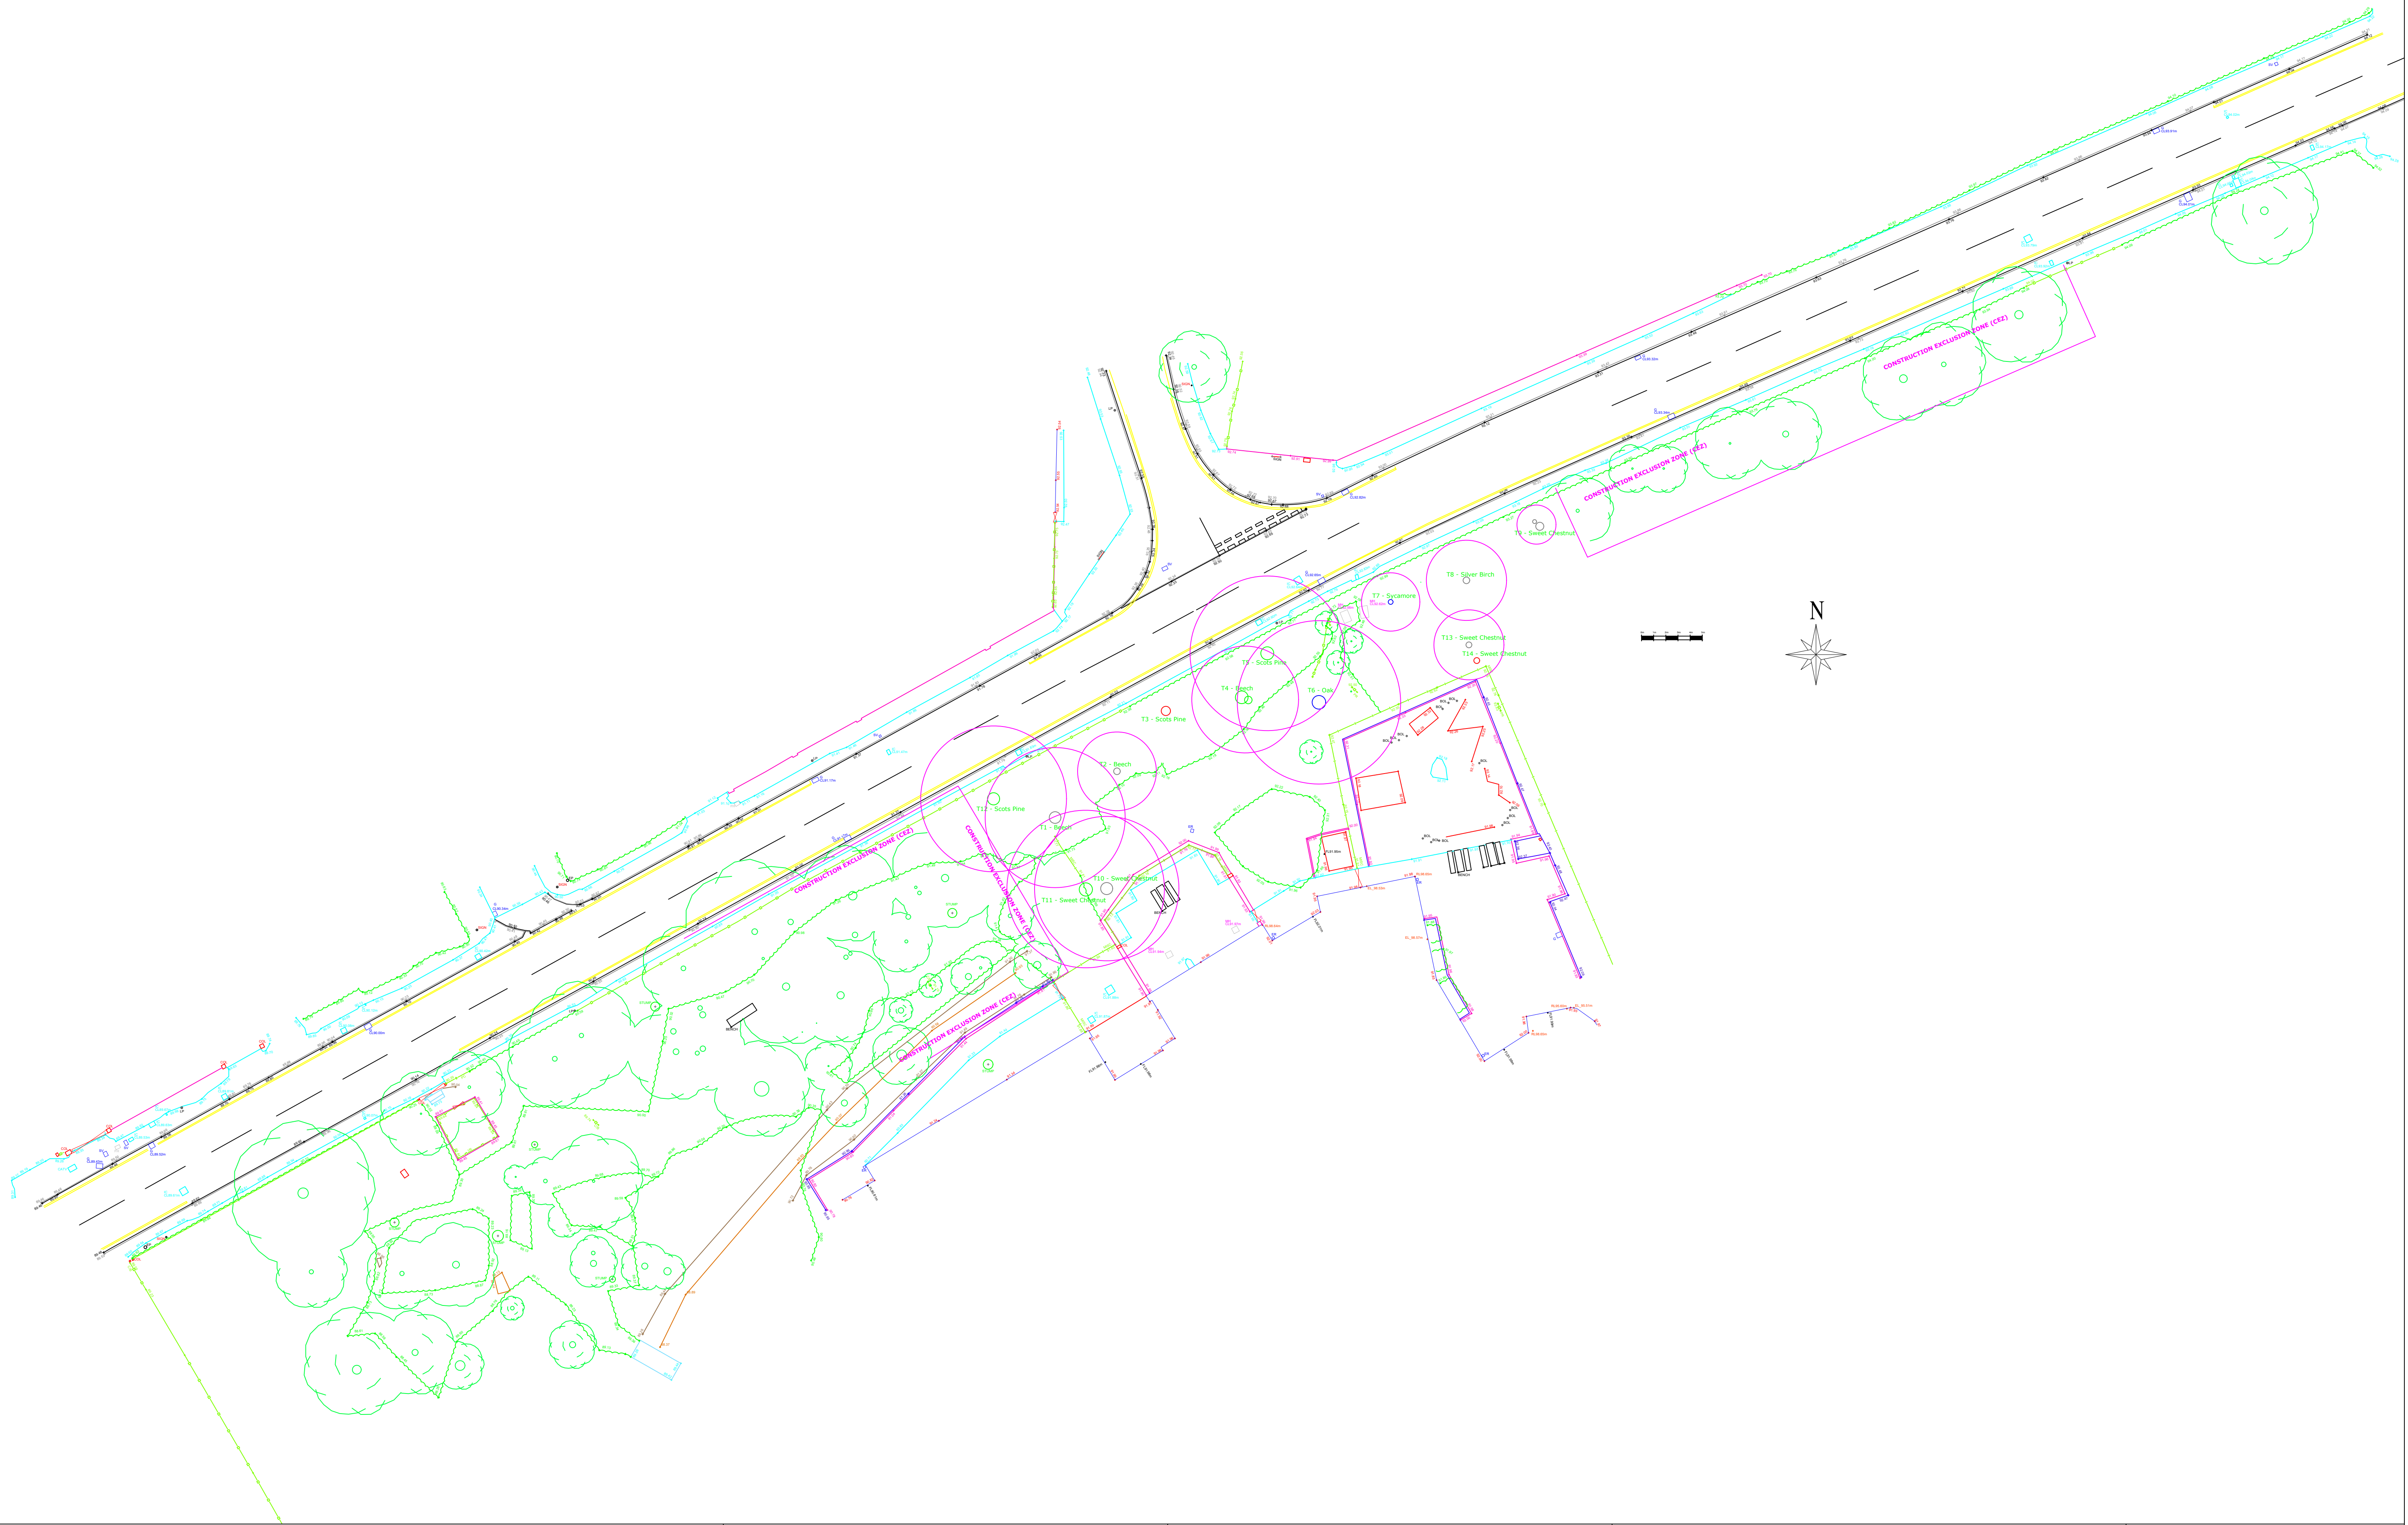

Key:

Notes:

Planning
Application

Job name:
Chalkhill, Princess Royal Hospital, Haywards Heath RH16
Job No.:
C 2089
Drawing No.:
002
Title:
Tree Constraints Plan
Scale:
1:250 @ A1
Date:
March 2023
Revision:
/
Sheet Size:
A1

