


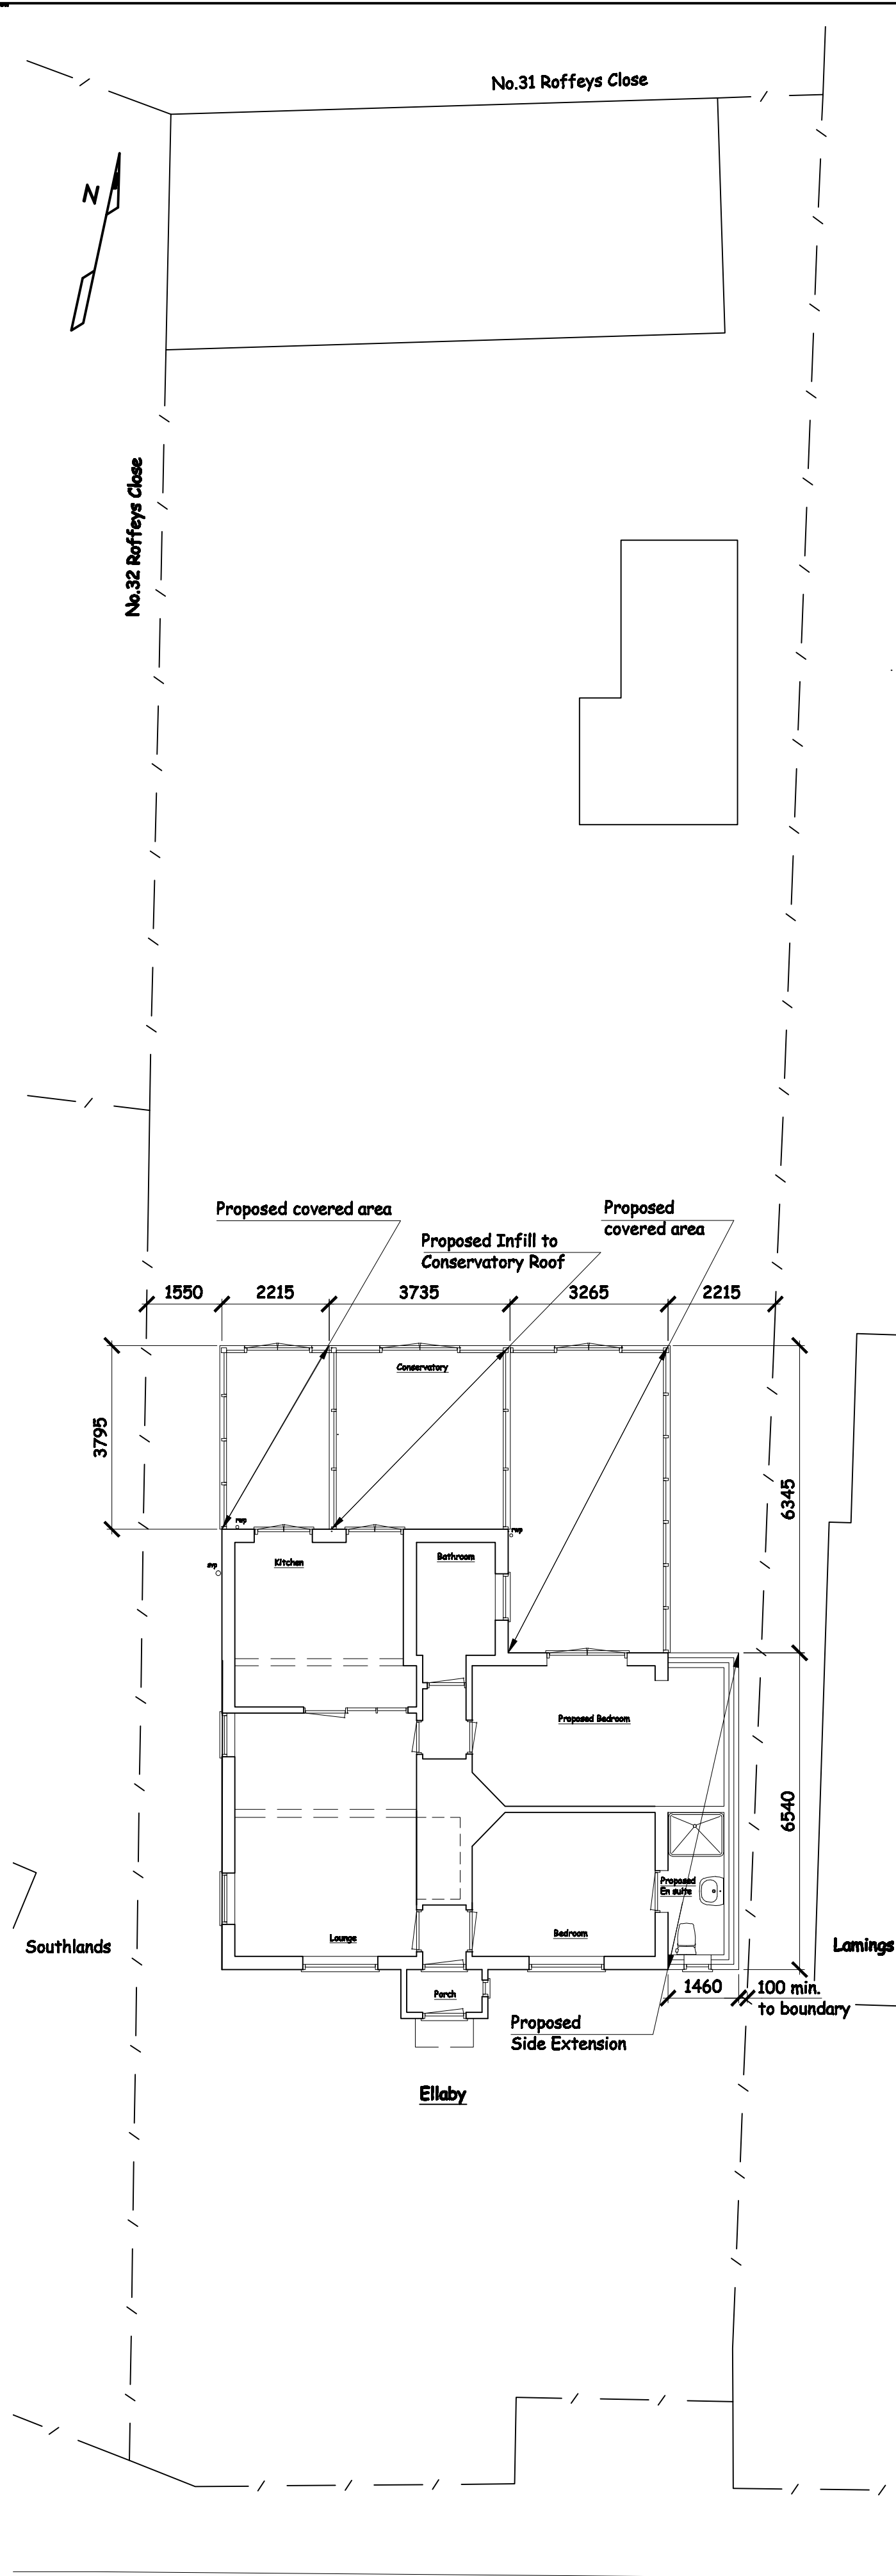


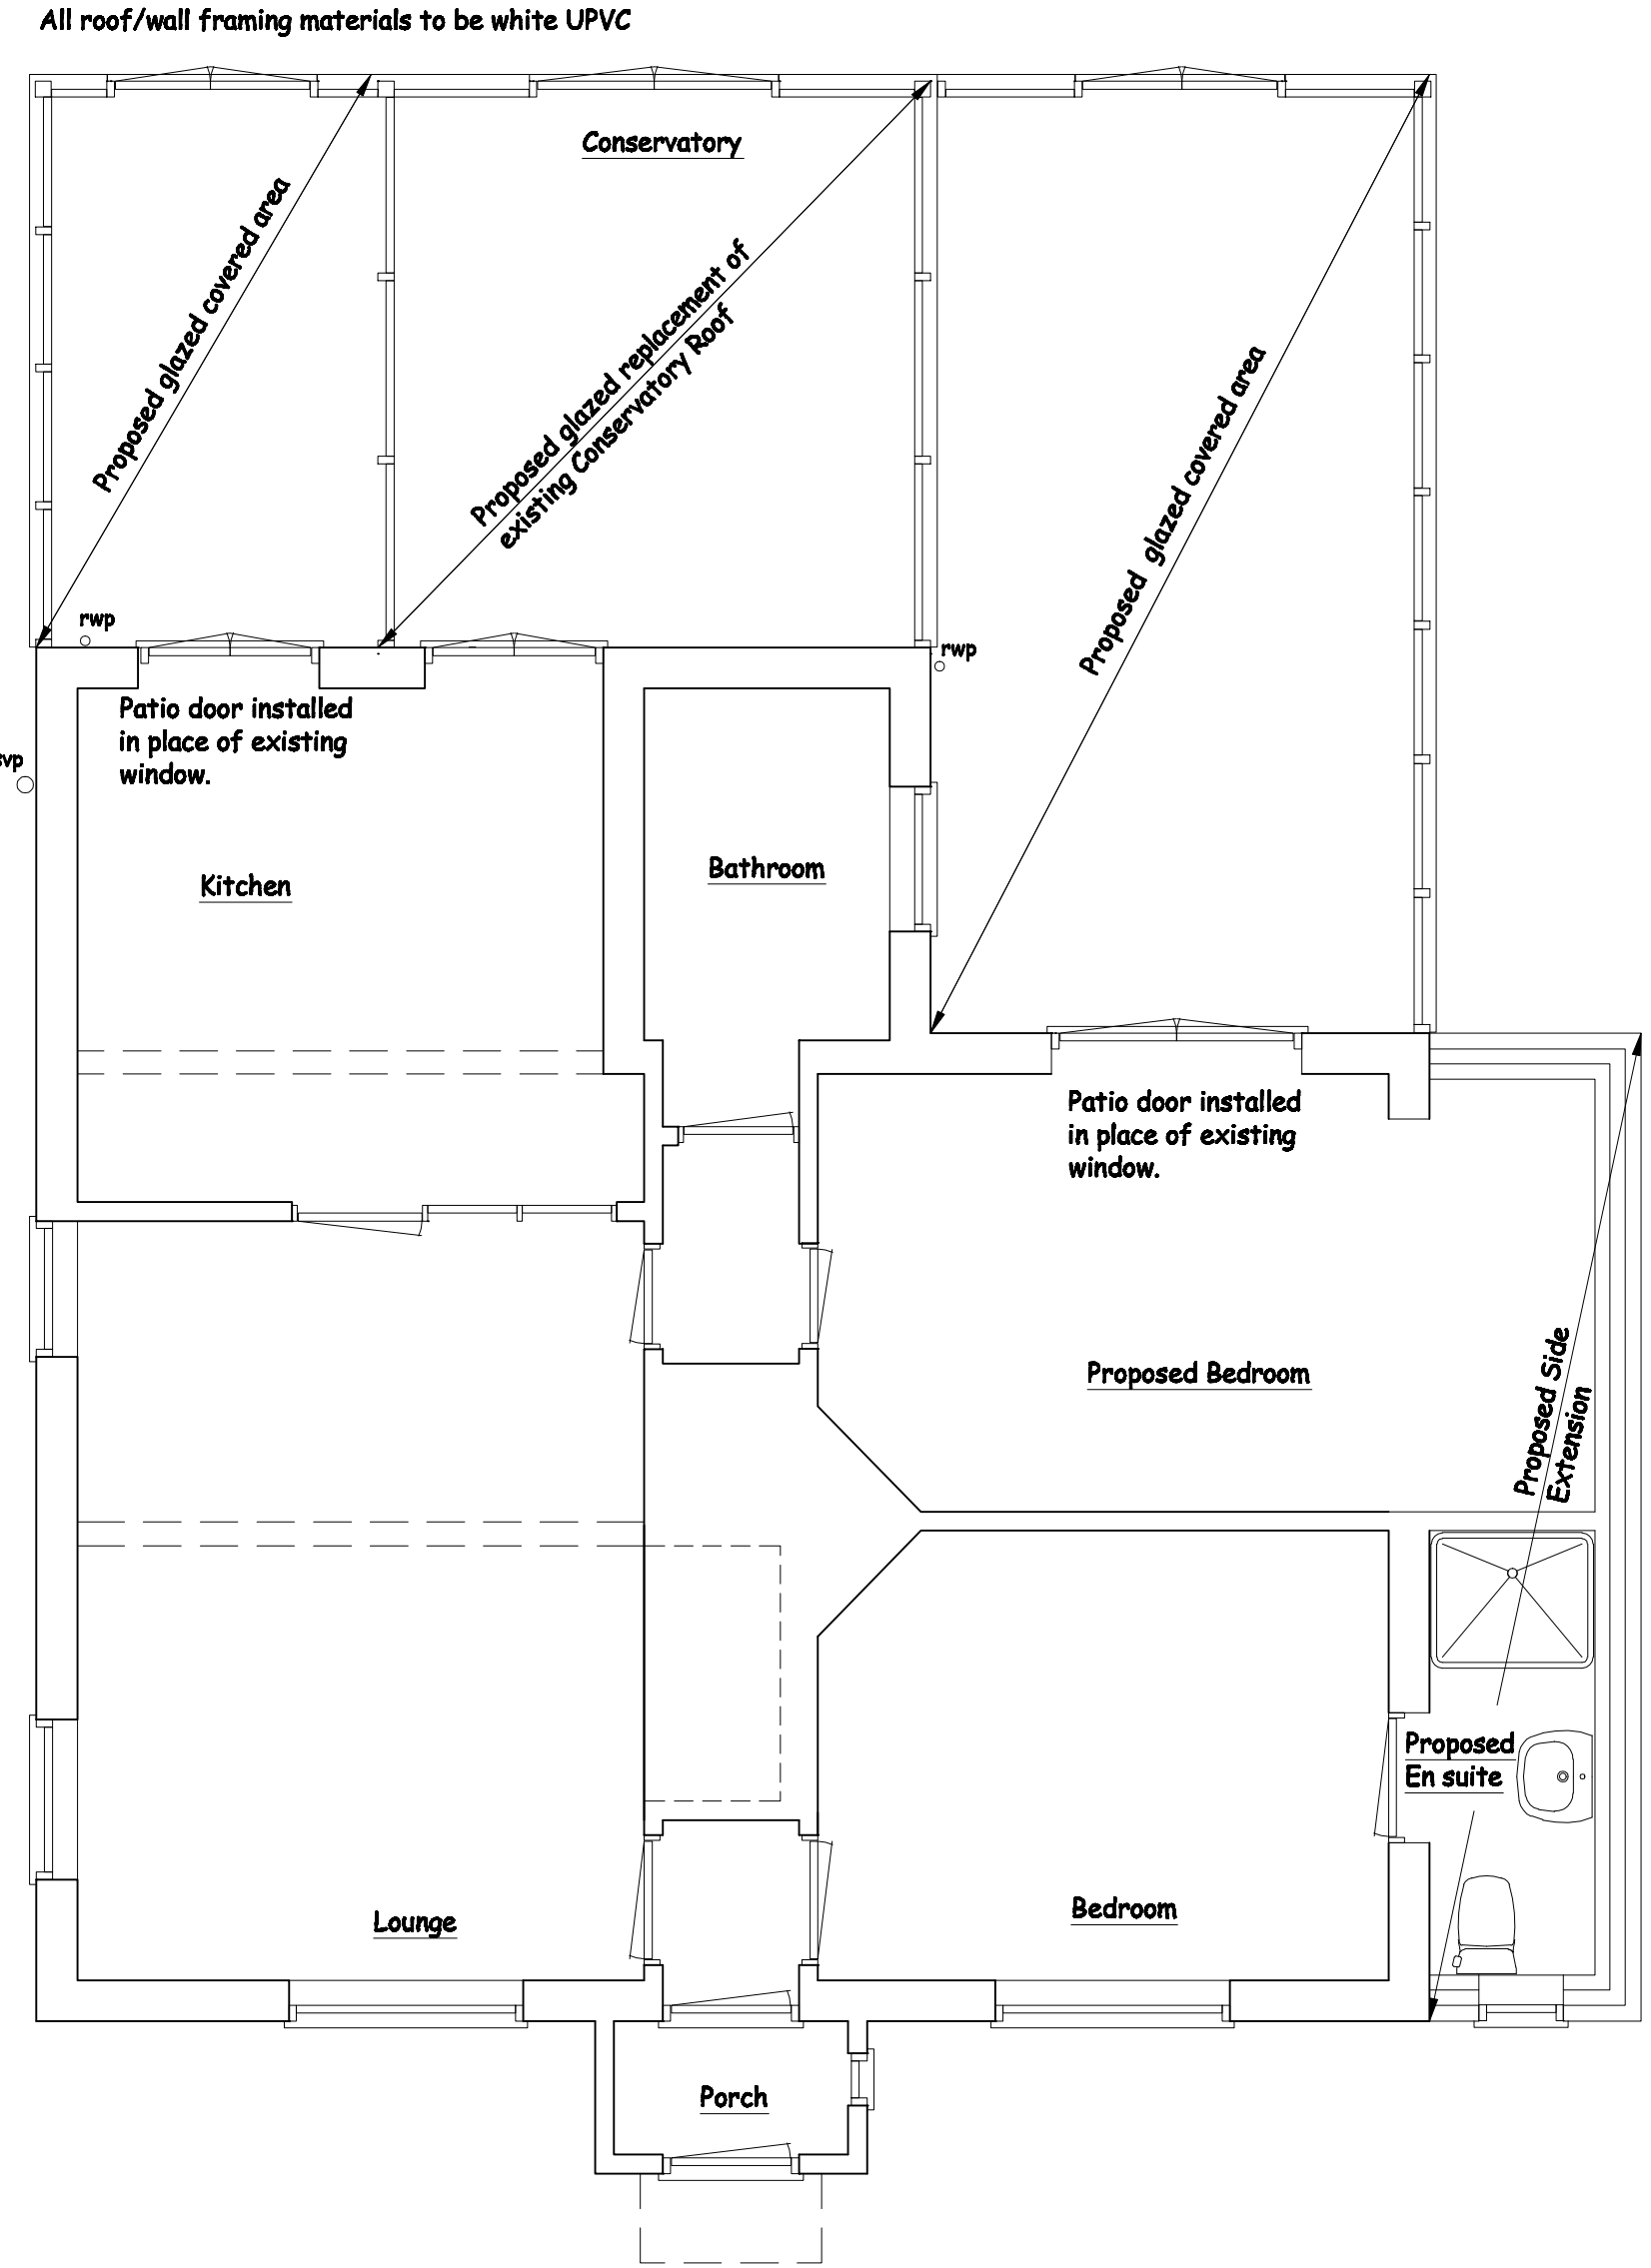


BLOCK PLAN
1:100

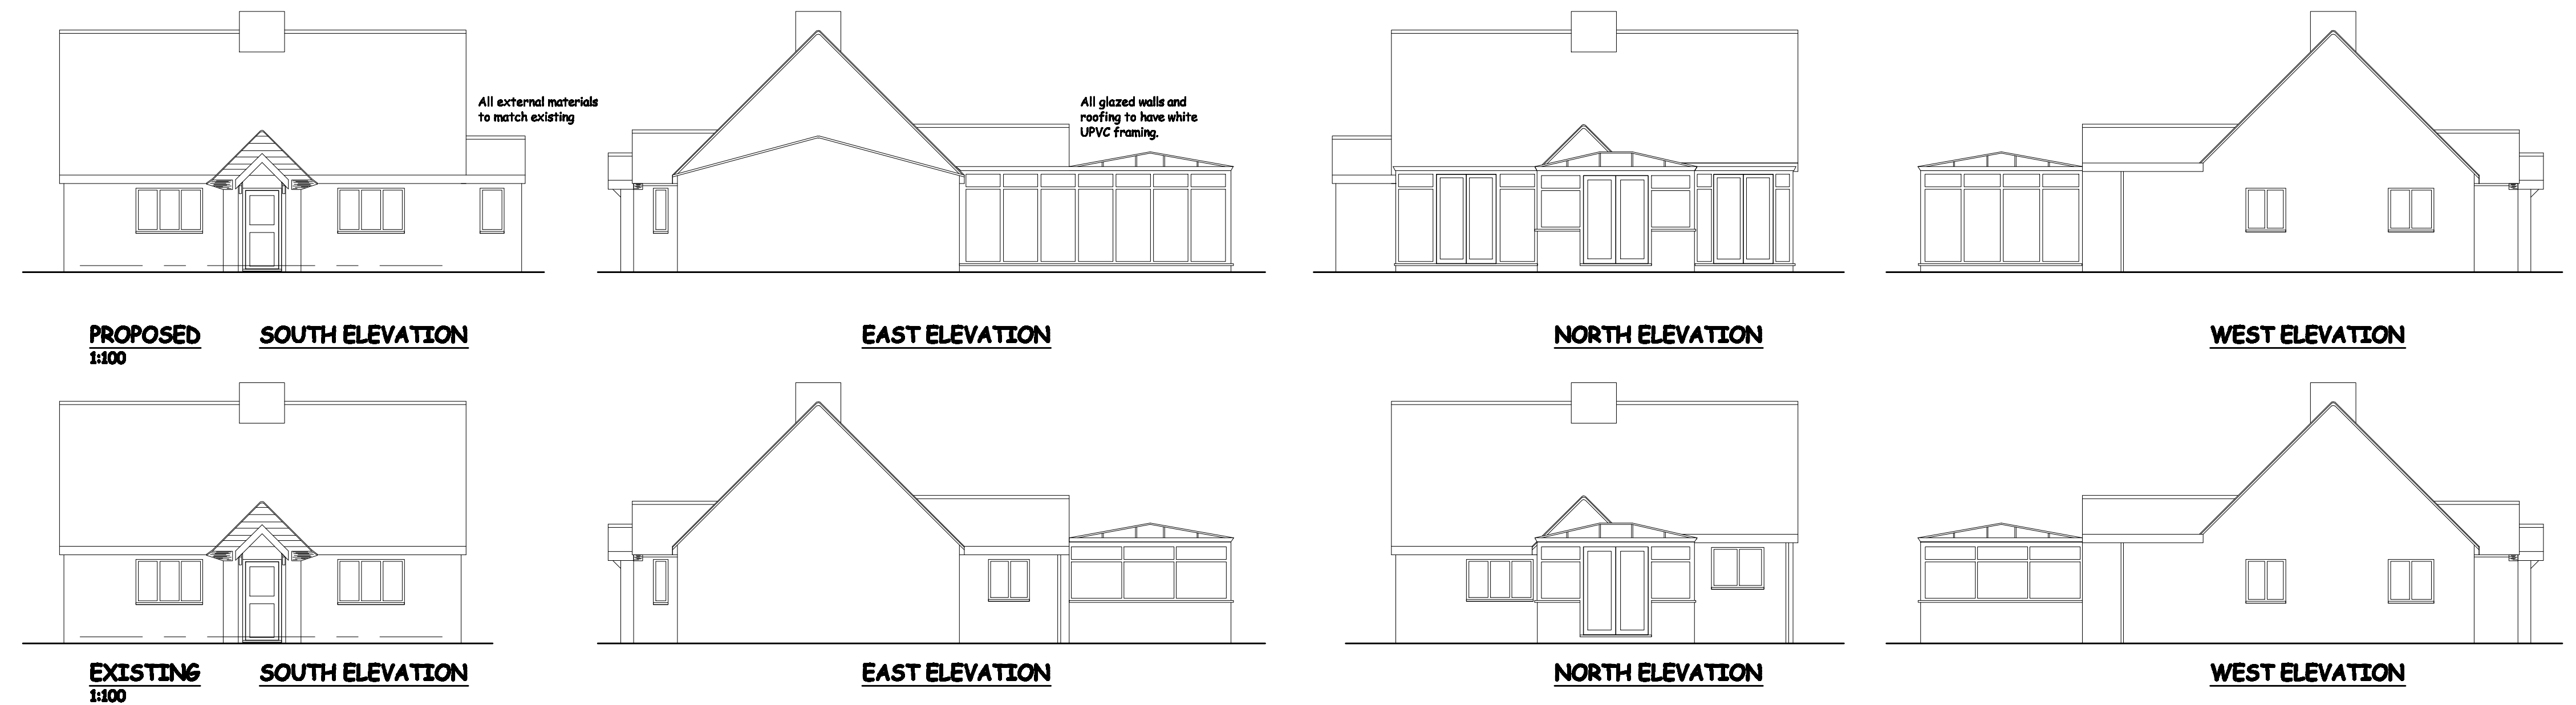


PROPOSED GROUND FLOOR PLAN
1:50

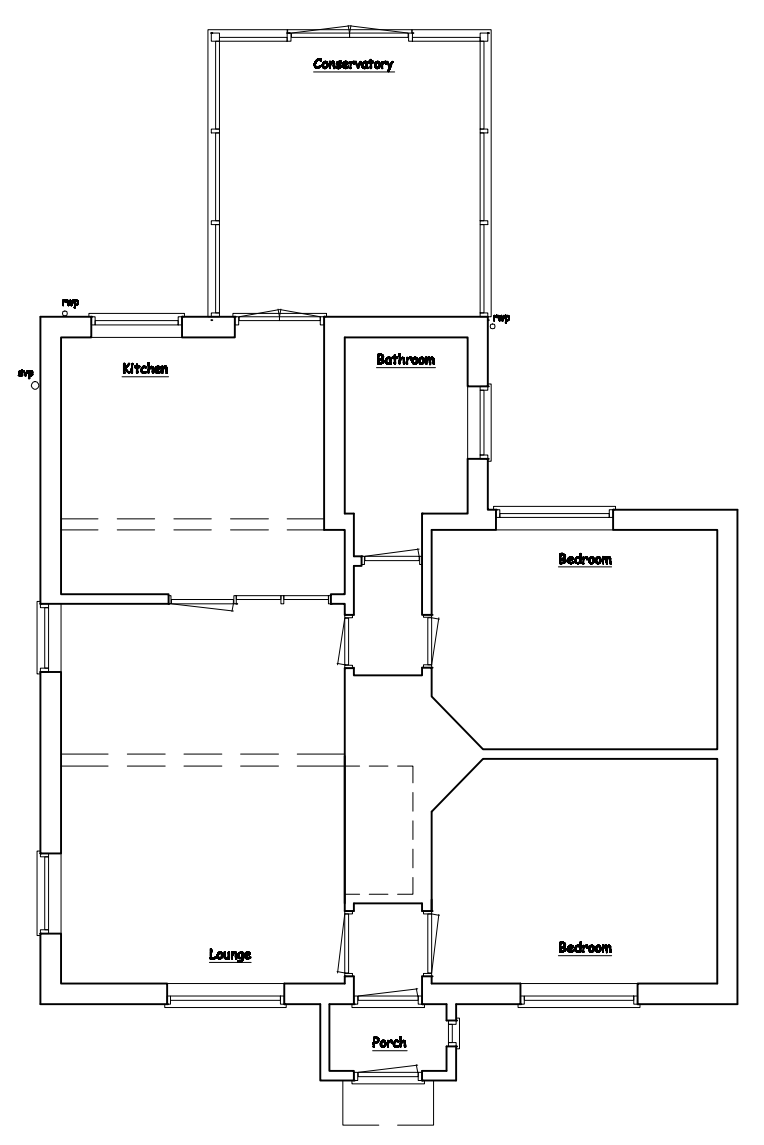


EXISTING GROUND FLOOR PLAN
1:100

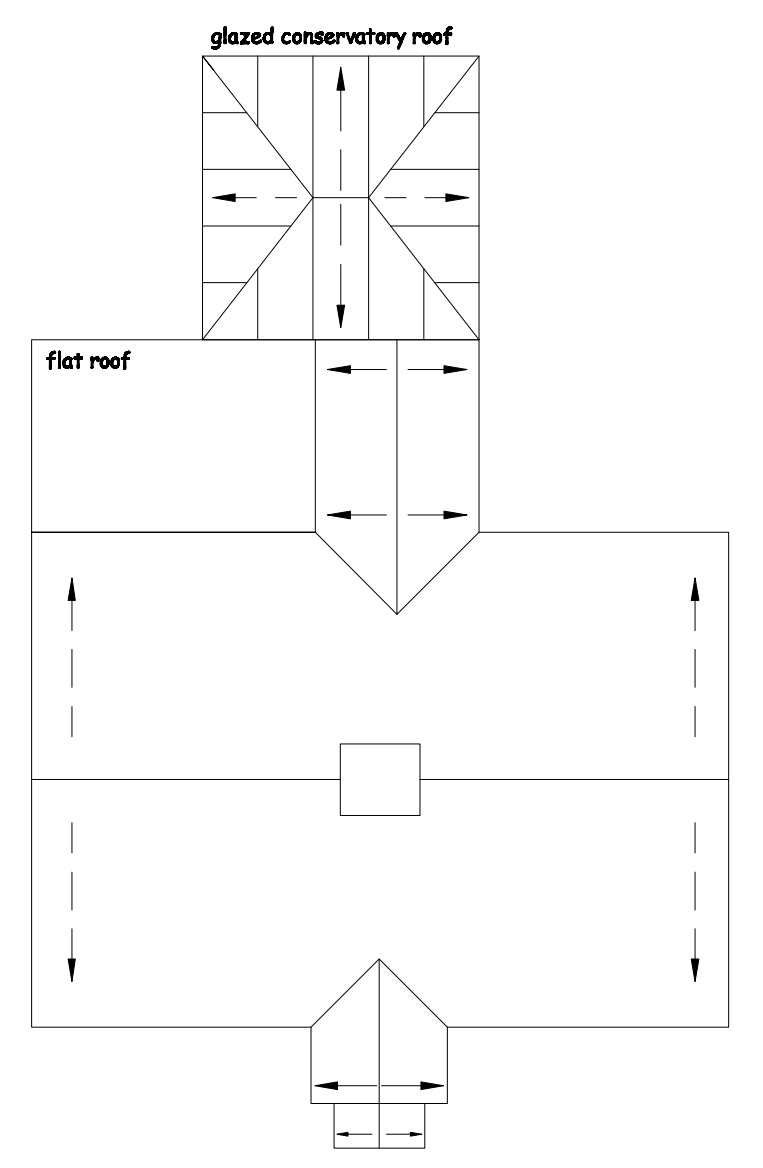


EXISTING ROOF PLAN
1:100

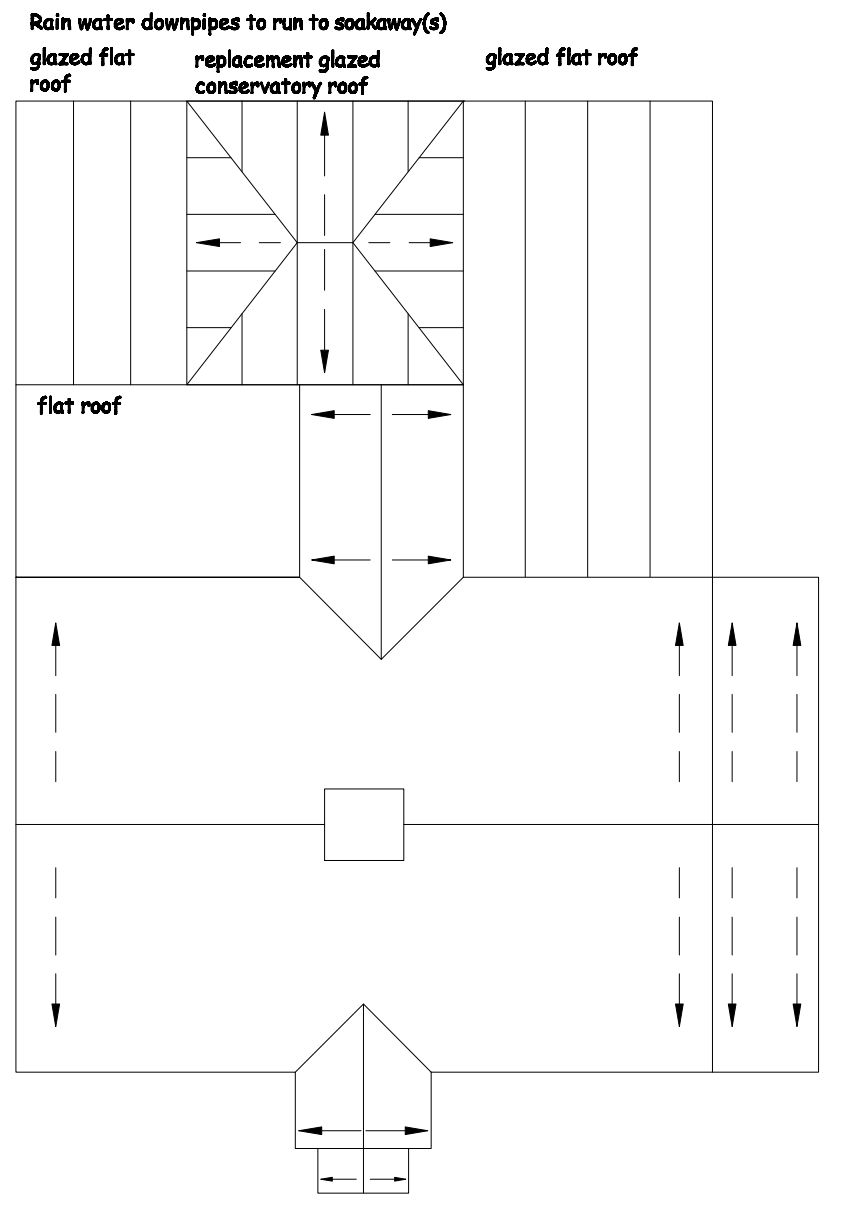


PROPOSED ROOF PLAN
1:100

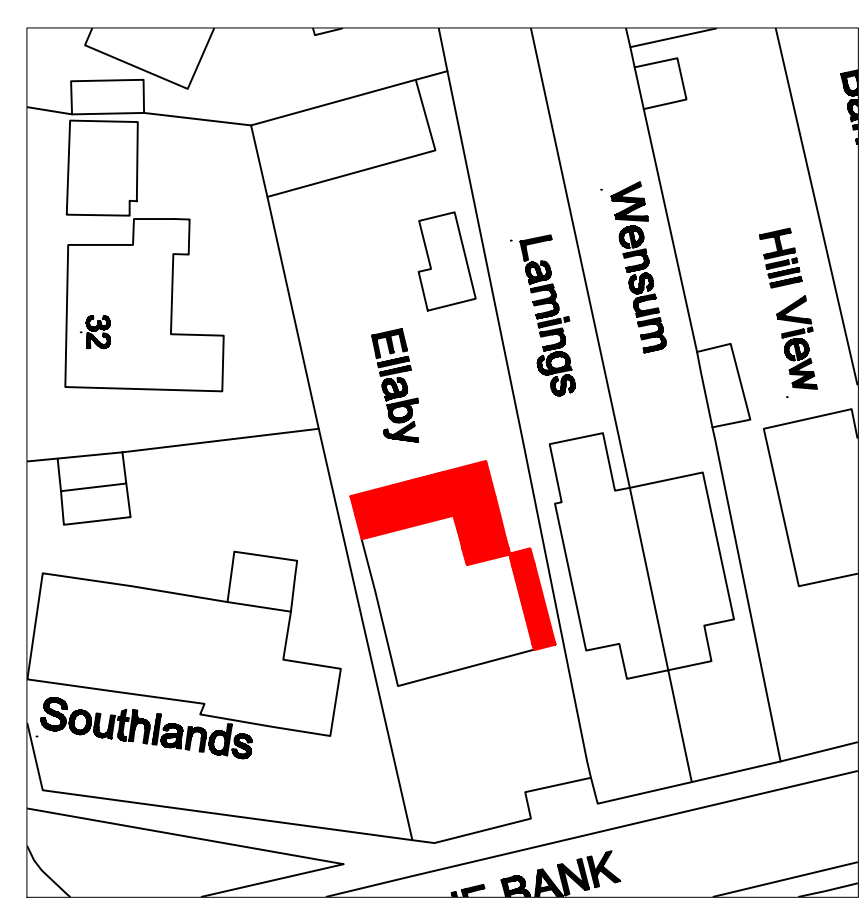

BLOCK PLAN (Site dimensions shown on 1:100 Block Plan)
1:500

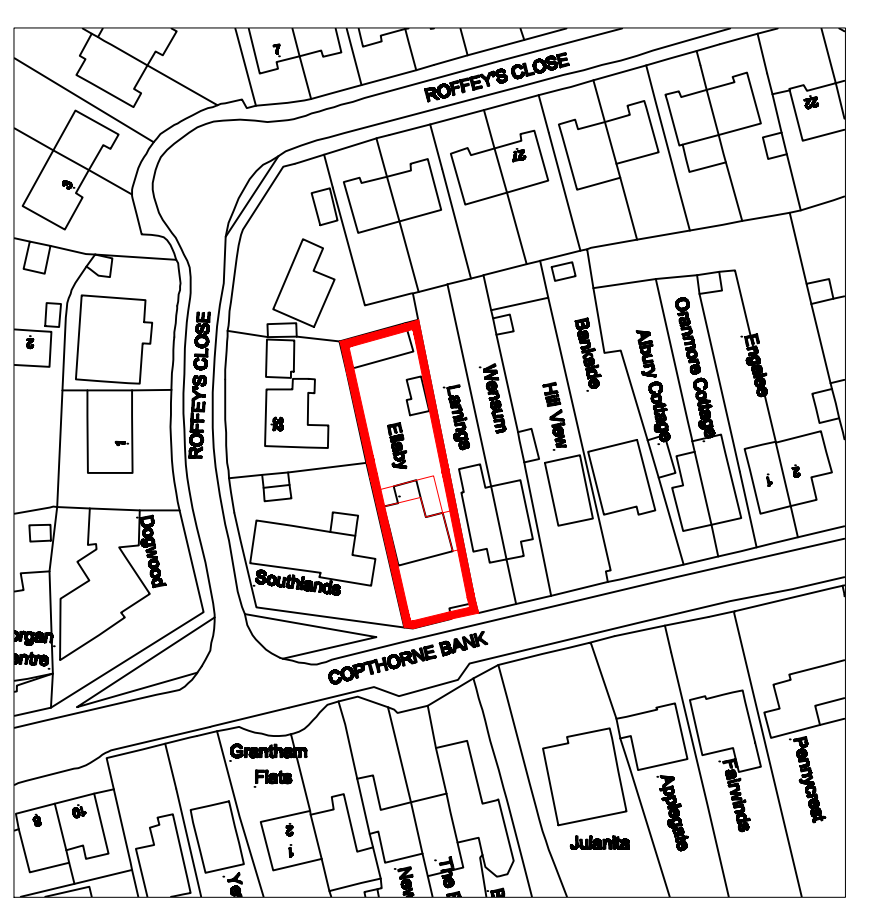

KEY PLAN
1:1250

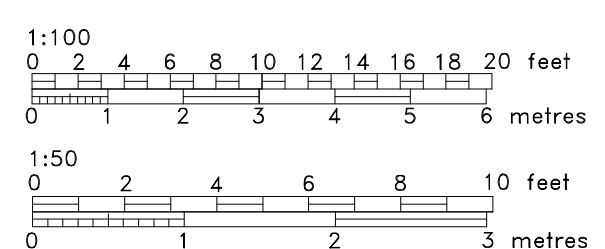

Rev C Roof panels shown. Soakaway(s) added. 30th July 2025
Rev B Future Side Glazed Walls shown. 20th July 2025
Rev A Original Roof Outline retained. Future Side Glazed Walls added. 30th June 2025