



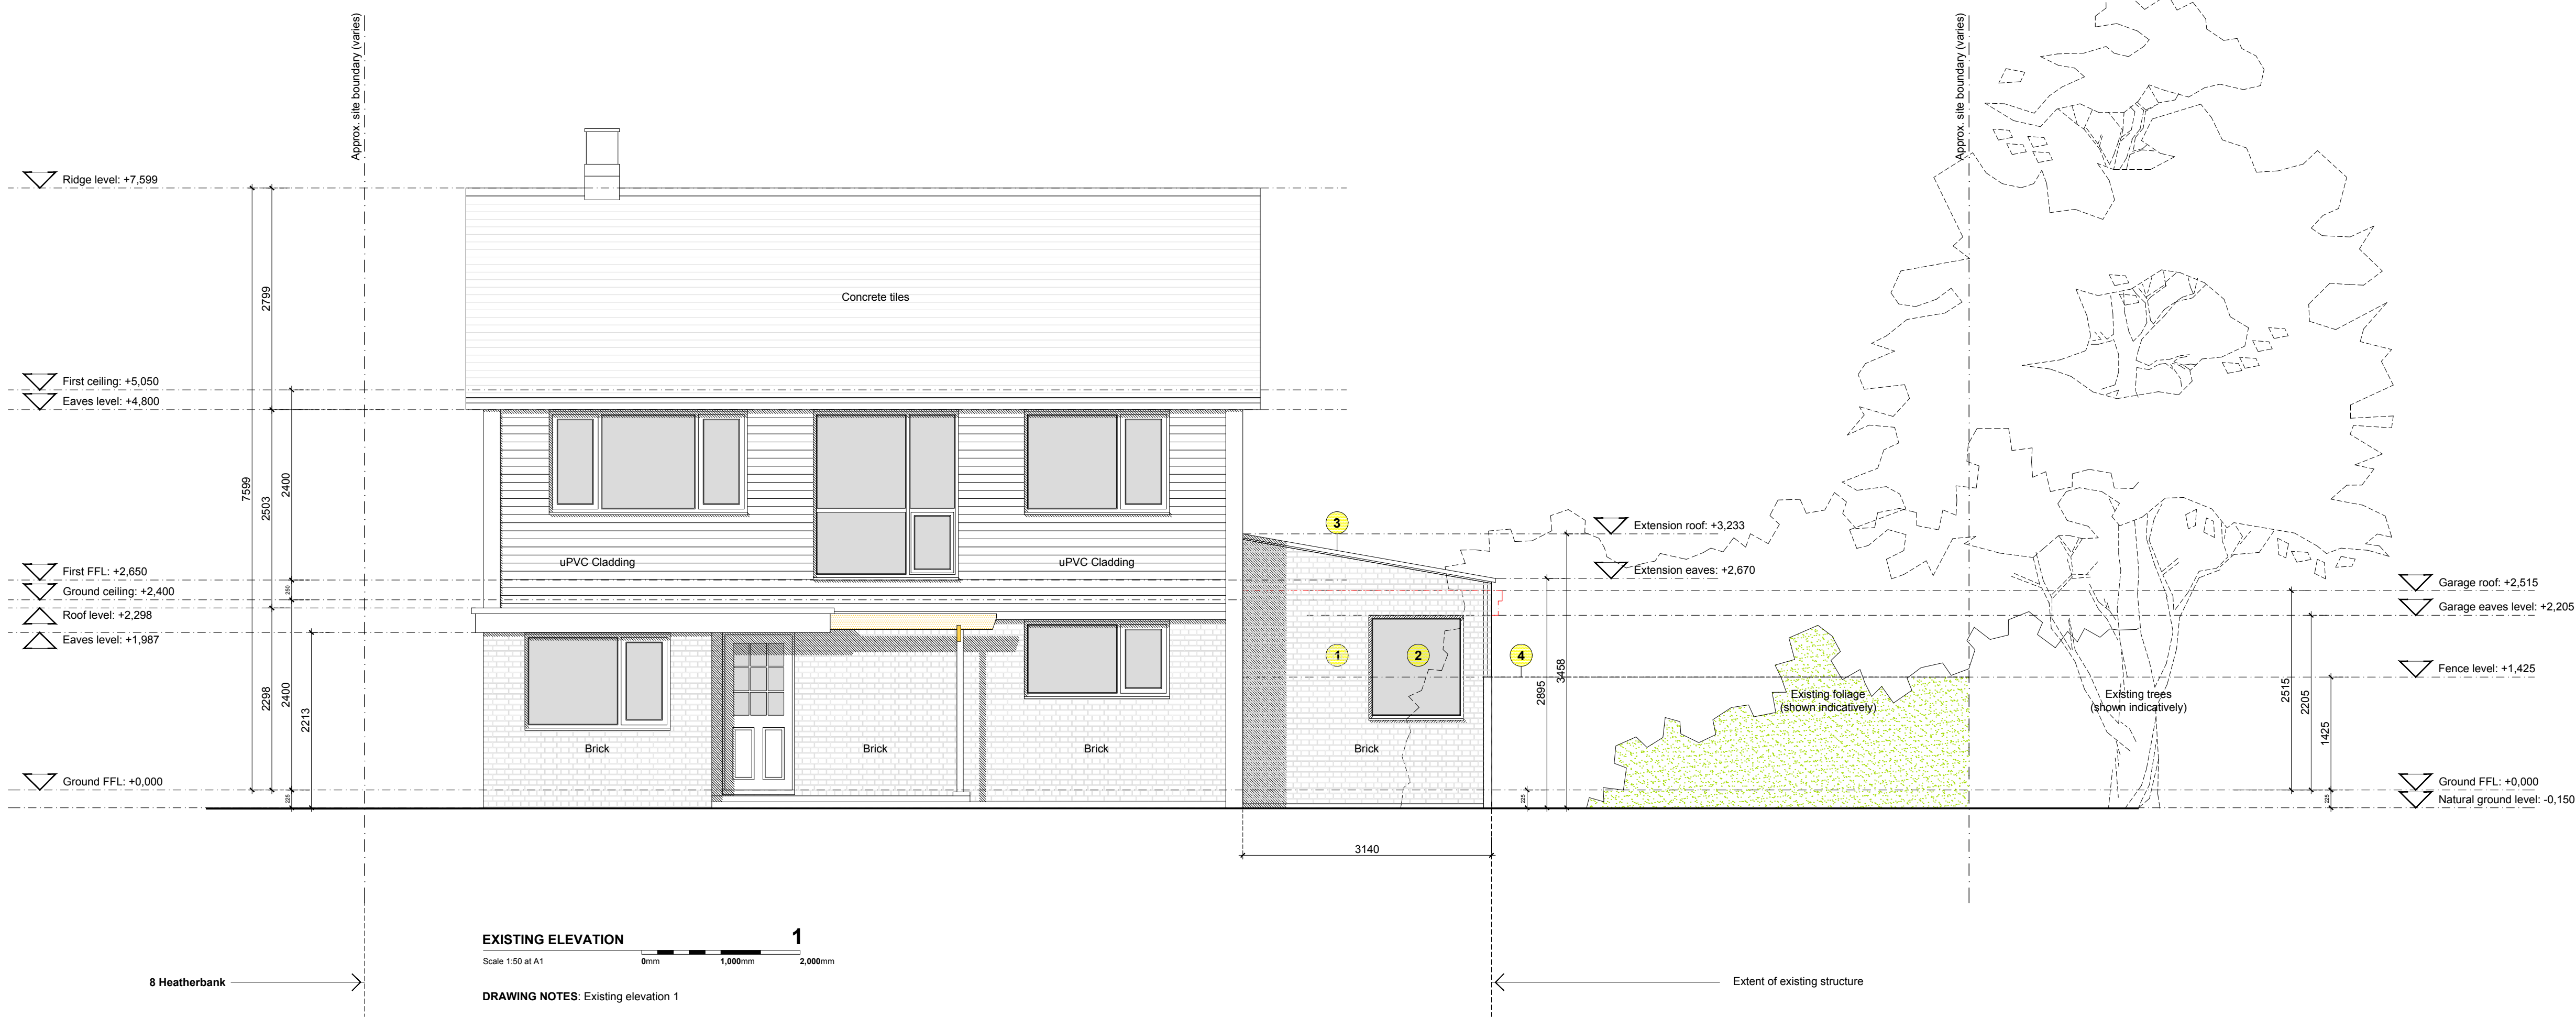

EXISTING ELEVATION
Scale 1:50 at A1

- DRAWING NOTES:** Existing elevation 1
1. Brick-work to match existing.
 2. New window with opening pane for ventilation.
 3. New single storey extension to match width of existing garage structure. Setback 2,800mm from primary elevation. Roof height raised to allow for pitched roof.
 4. Width of existing fence reduced to create direct access to existing side door.

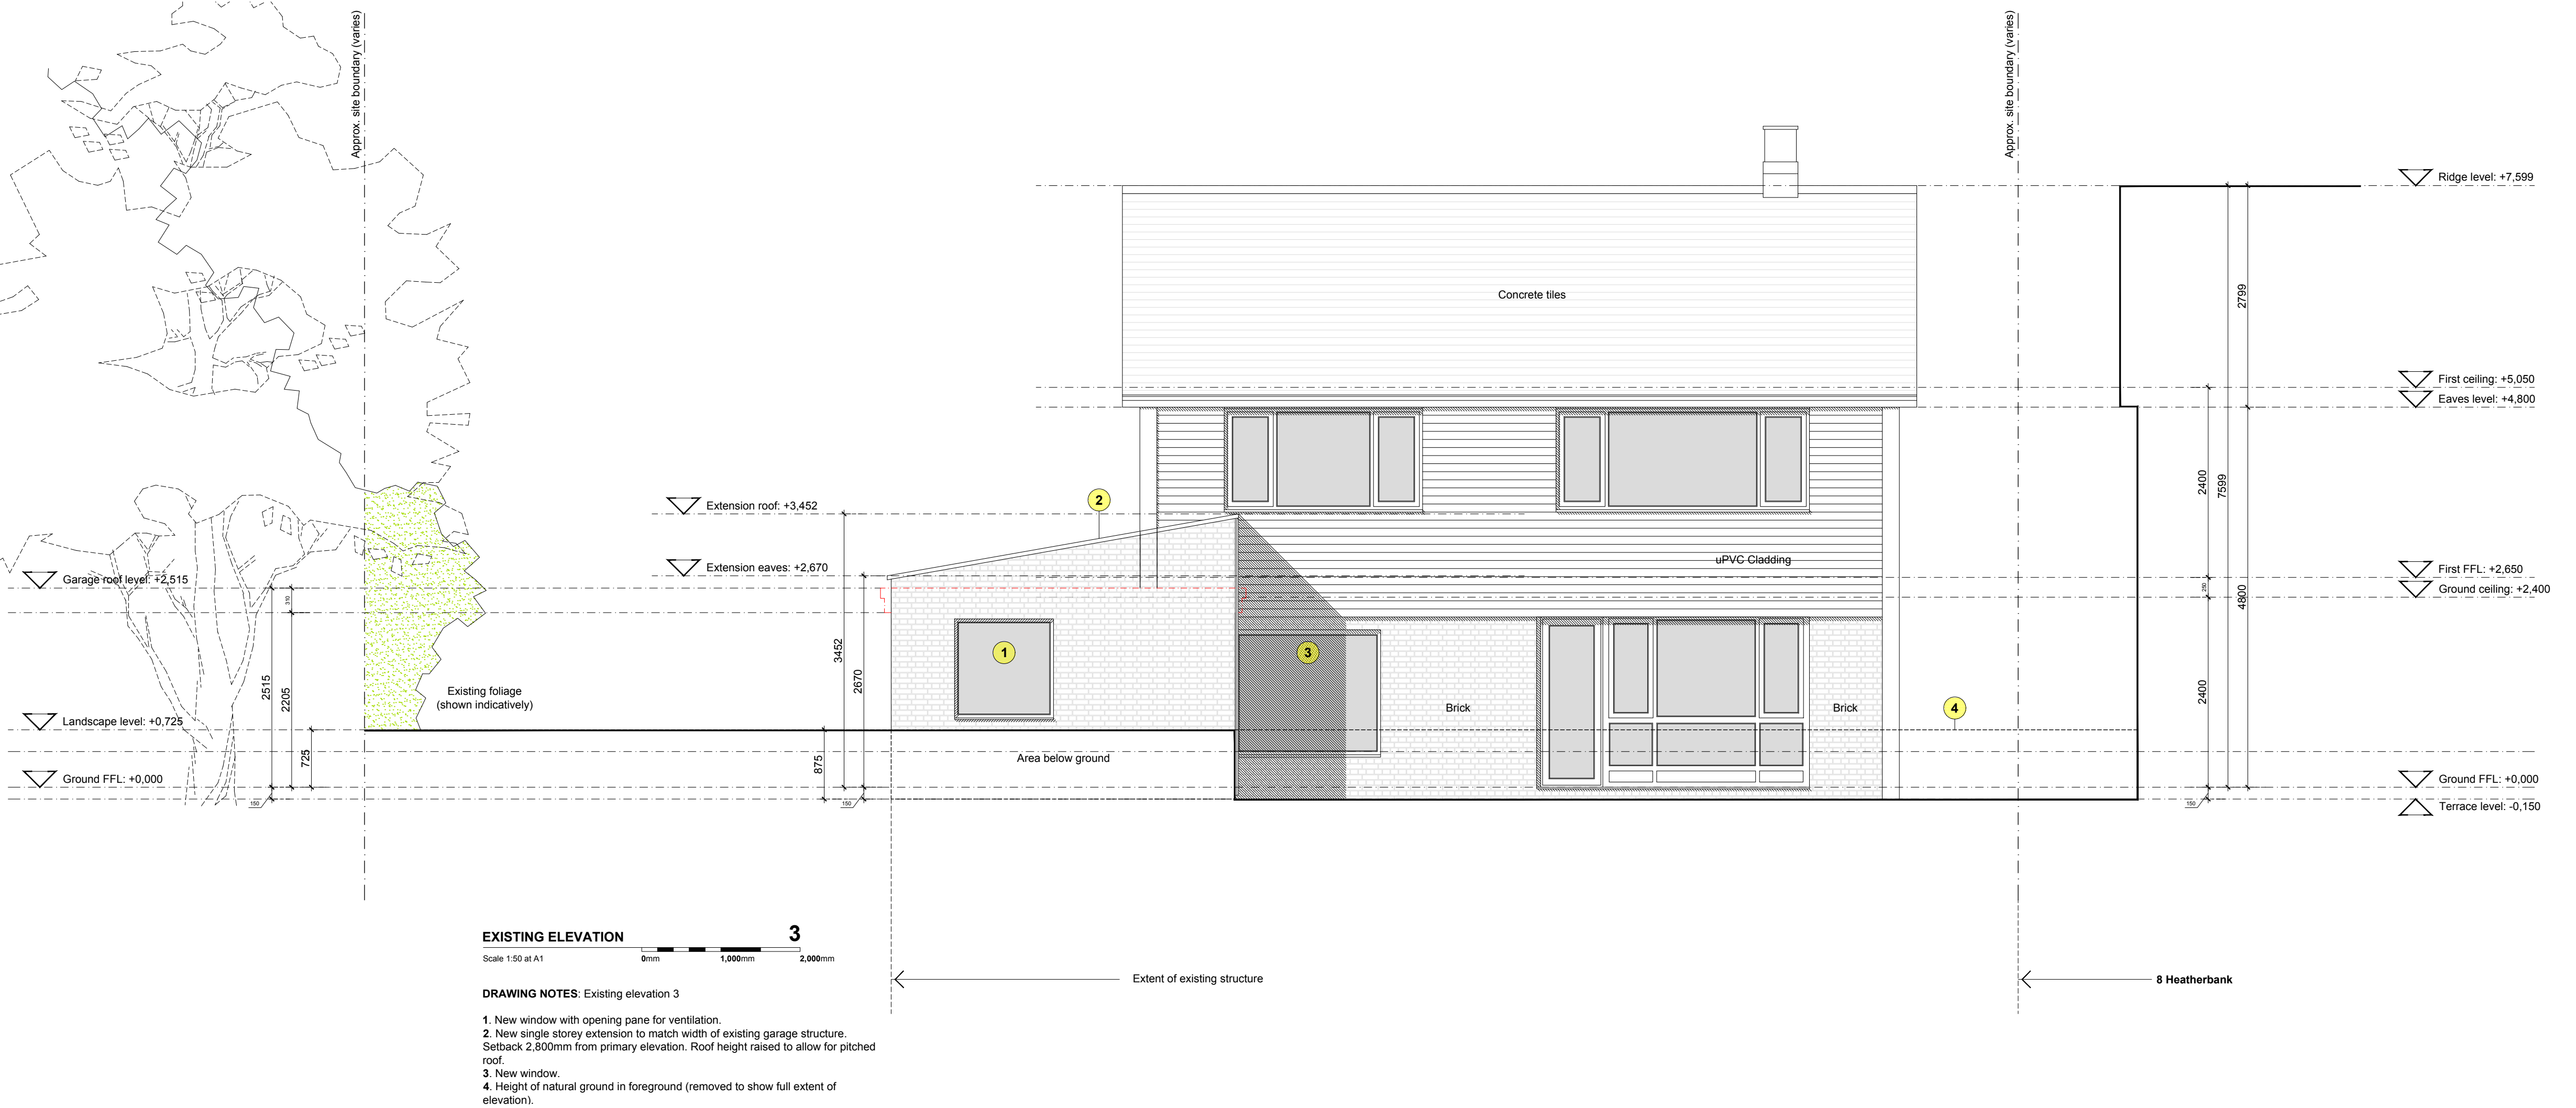

EXISTING ELEVATION
Scale 1:50 at A1

- DRAWING NOTES:** Existing elevation 3
1. New window with opening pane for ventilation.
 2. New single storey extension to match width of existing garage structure. Setback 2,800mm from primary elevation. Roof height raised to allow for pitched roof.
 3. New window.
 4. Height of natural ground in foreground (removed to show full extent of elevation).

PLANNING
Proposed elevations 1/3
071-3-101

Project: 6 Heatherbank, Haywards Heath, West Sussex. RH16 1HY
Scale: 1:50 at A1
Issue date: 17/10/2025 - Rev.A
Drawn by: JE

NOTES:
All measurements and site conditions are to be checked prior to the preparation of drawings or commencement of works. This drawing belongs to James Patterson Architects Ltd. and is protected by the Copyright, Designs and Patents Act, 1998.
James Patterson Architects Ltd.
info@jp-architects.co.uk

