



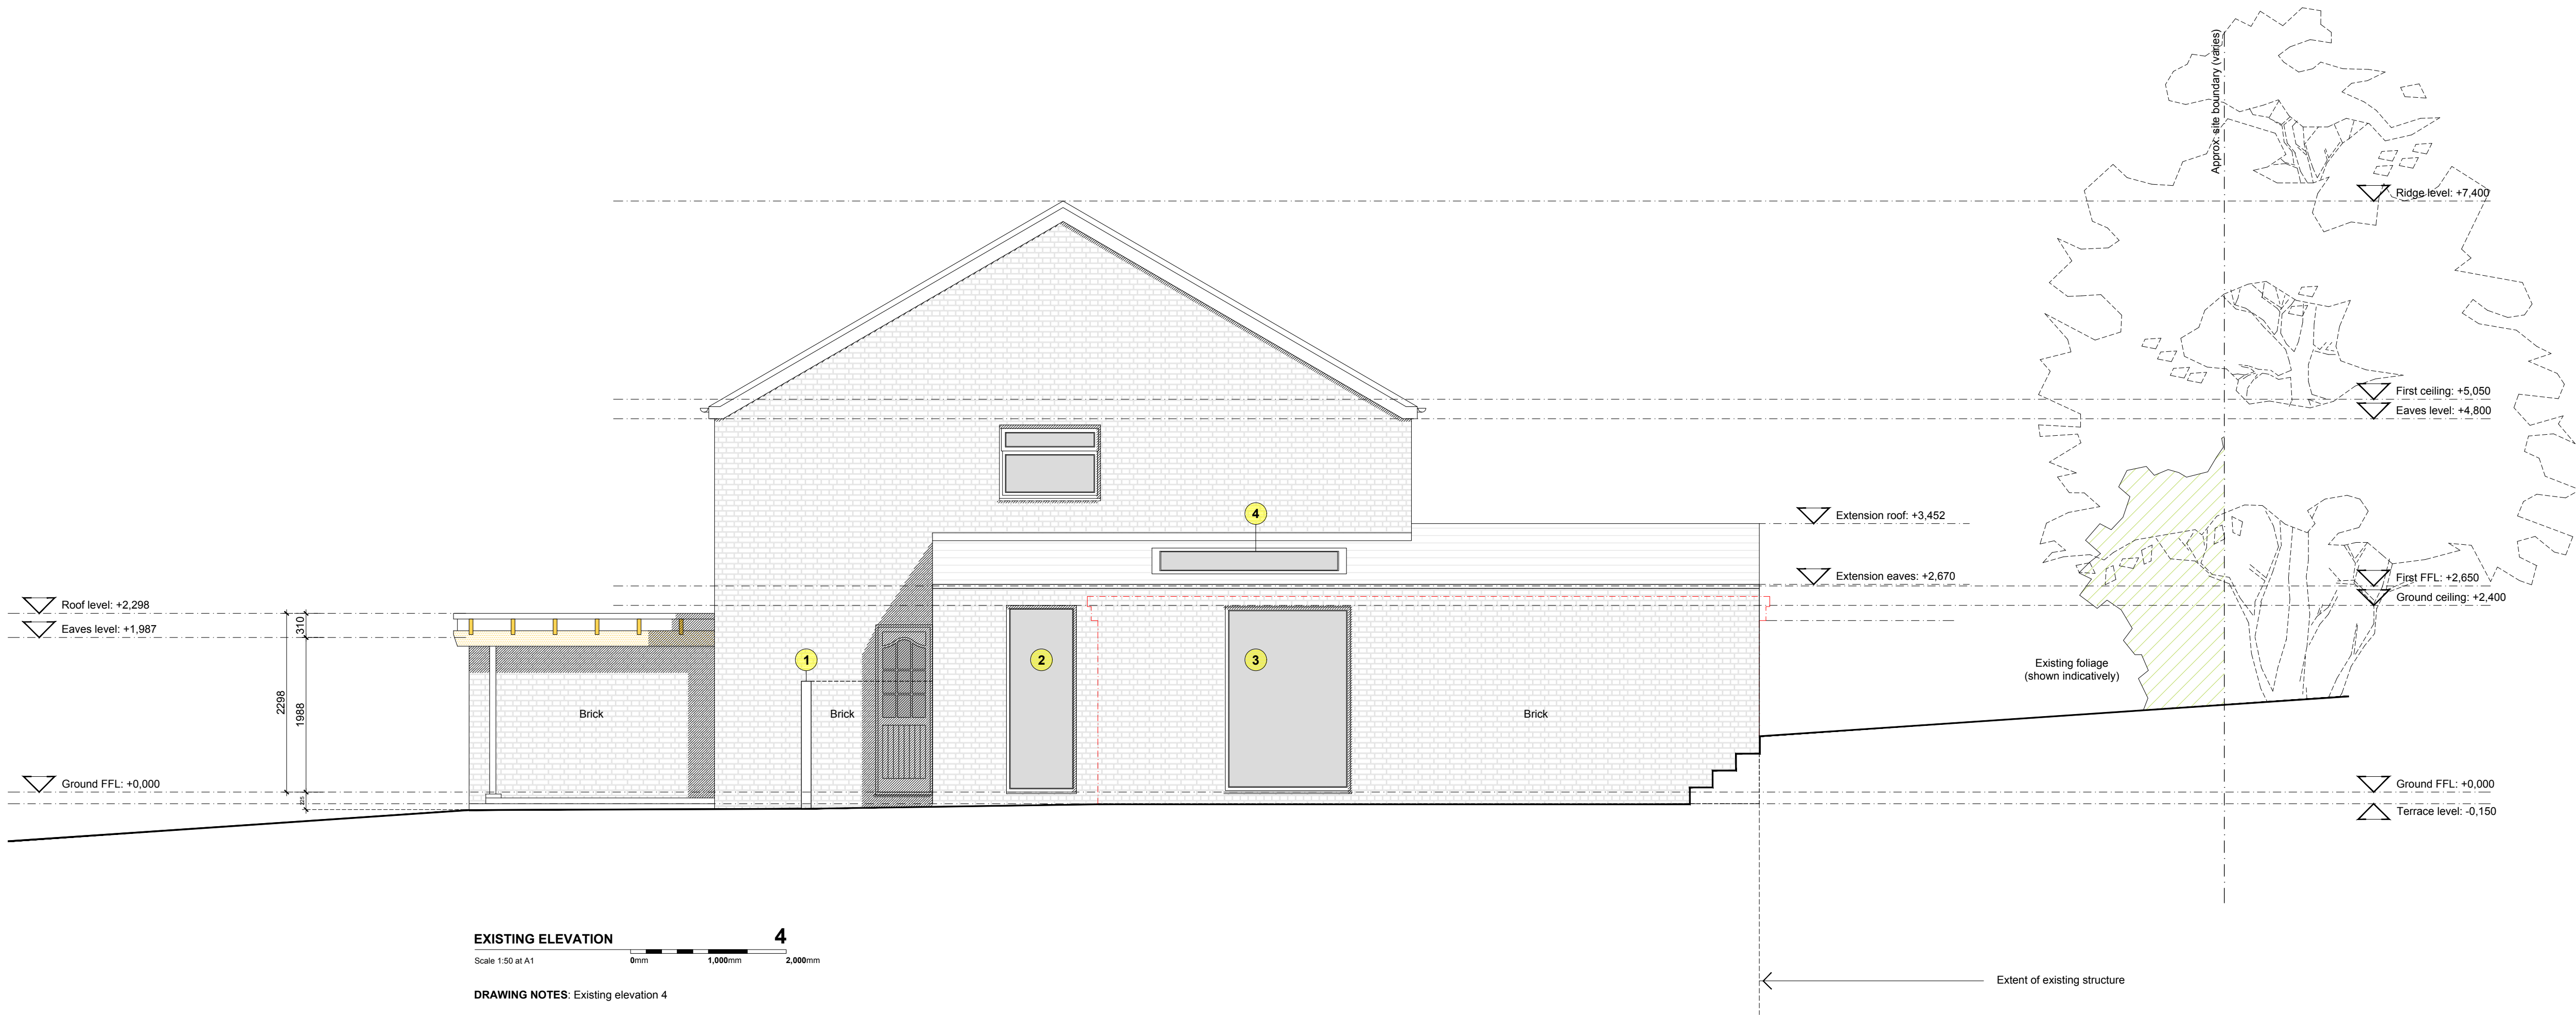

EXISTING ELEVATION 4
Scale 1:50 at A1

DRAWING NOTES: Existing elevation 4

1. Width of existing fence reduced to create direct access to existing side door.
2. Floor to ceiling height window.
3. Replace existing window with new.
4. New roof-light in pitched roof to extension/existing garage structure.

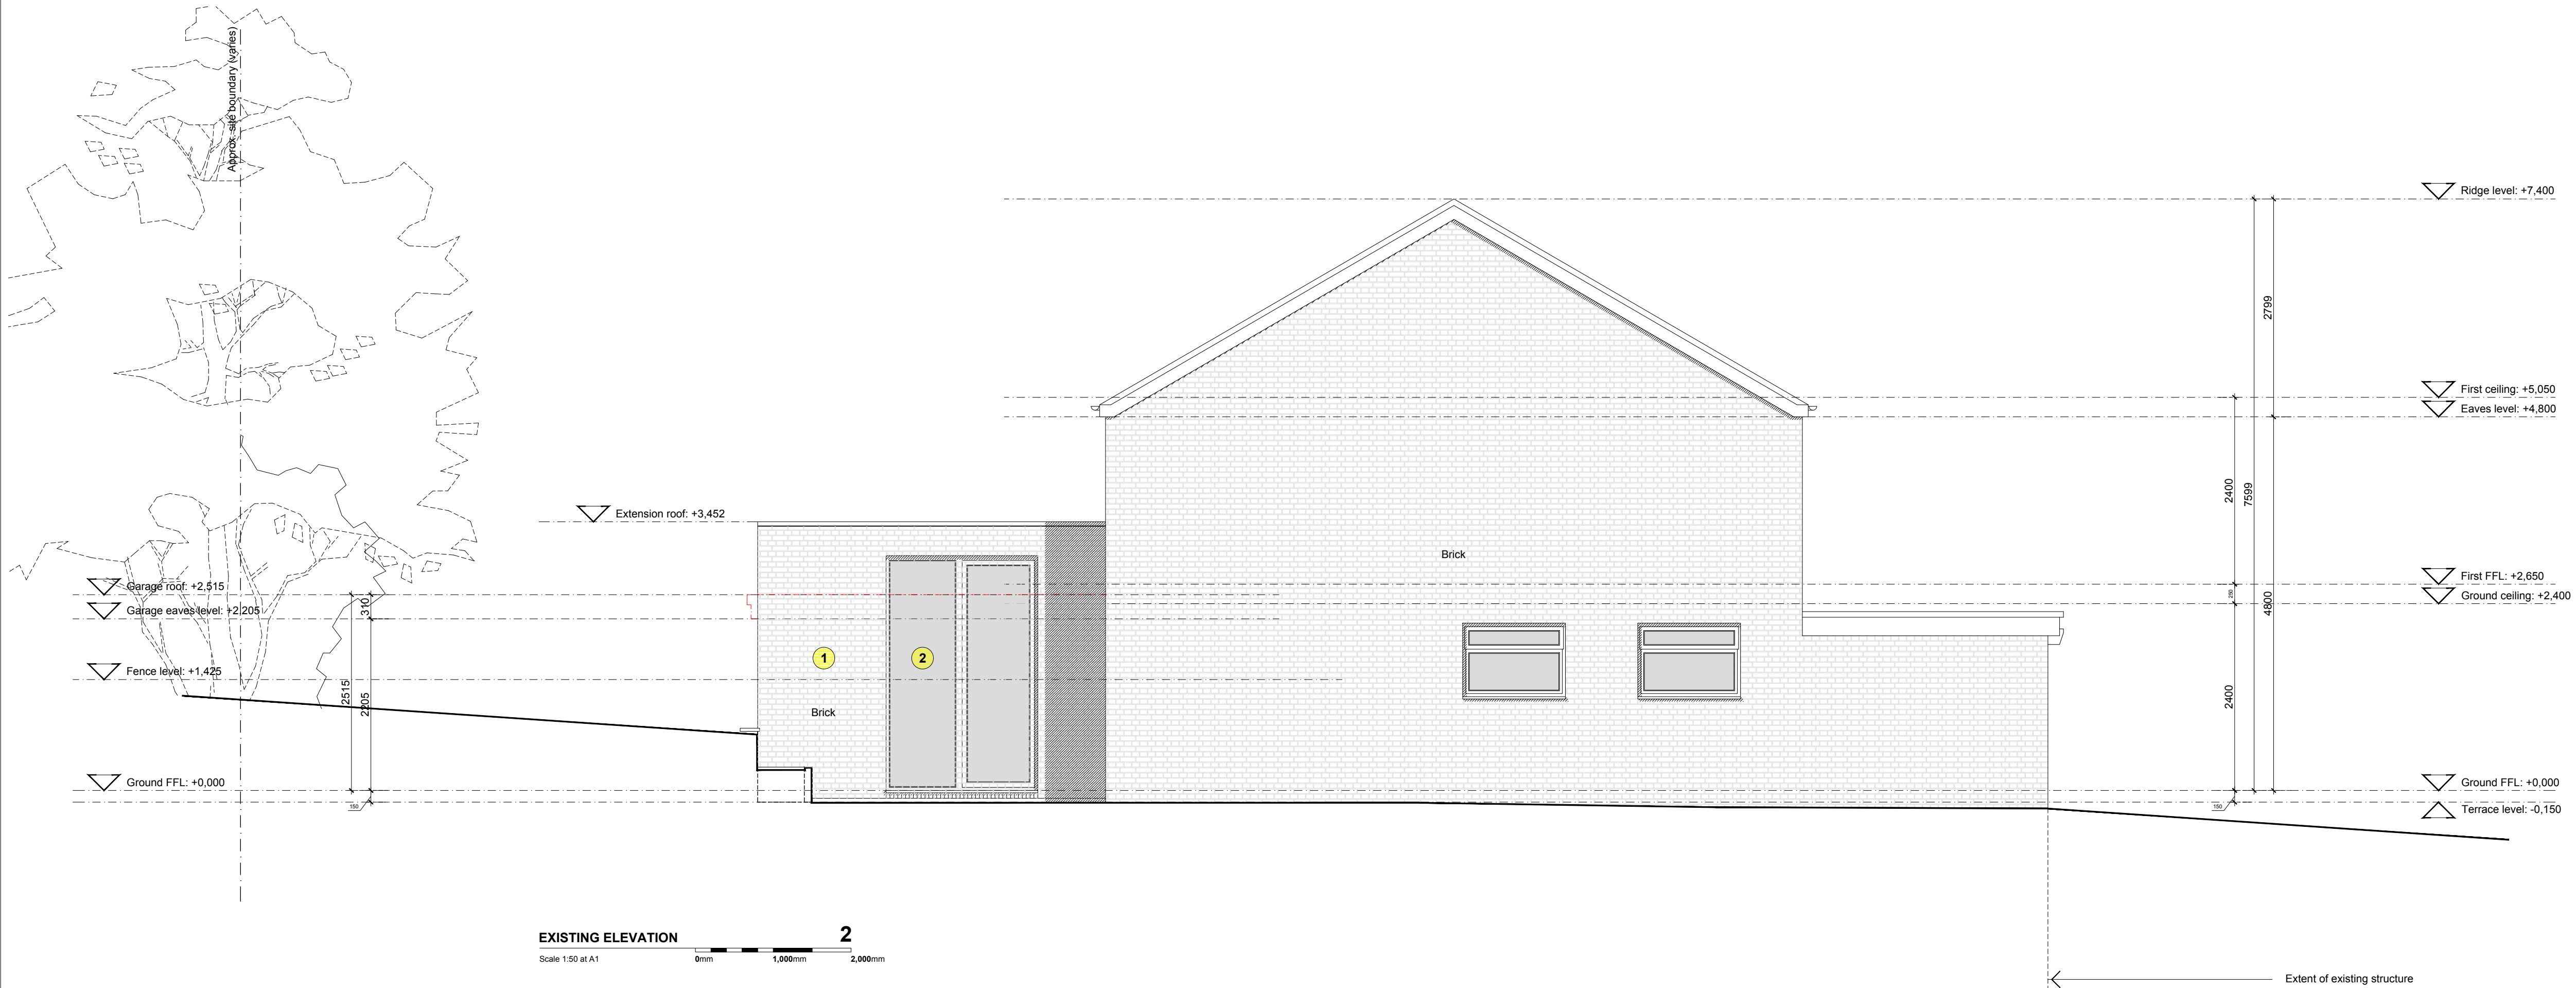

EXISTING ELEVATION 2
Scale 1:50 at A1

DRAWING NOTES: Existing elevation 2

1. Brickwork to match existing.
2. Reduce width of existing opening and install new sliding doors to snug room.



SITE LOCATION PLAN
Scale 1:1250 at A1

PLANNING
Proposed elevations 1/2
071-3-102
Project: 6 Heatherbank, Haywards Heath, West Sussex. RH16 1HY
Scale: 1:50 at A1
Issue date: 17/10/2025 - Rev.A
Drawn by: JE

NOTES:
All measurements and site conditions are to be checked prior to the preparation of drawings or commencement of works. This drawing belongs to James Patterson Architects Ltd. and is protected by the Copyright, Designs and Patents Act, 1998.
James Patterson Architects Ltd.
info@jp-architects.co.uk

