


Important Information:
 All information contained in this drawing (including digital data) should be checked and verified prior to any fabrication or construction.

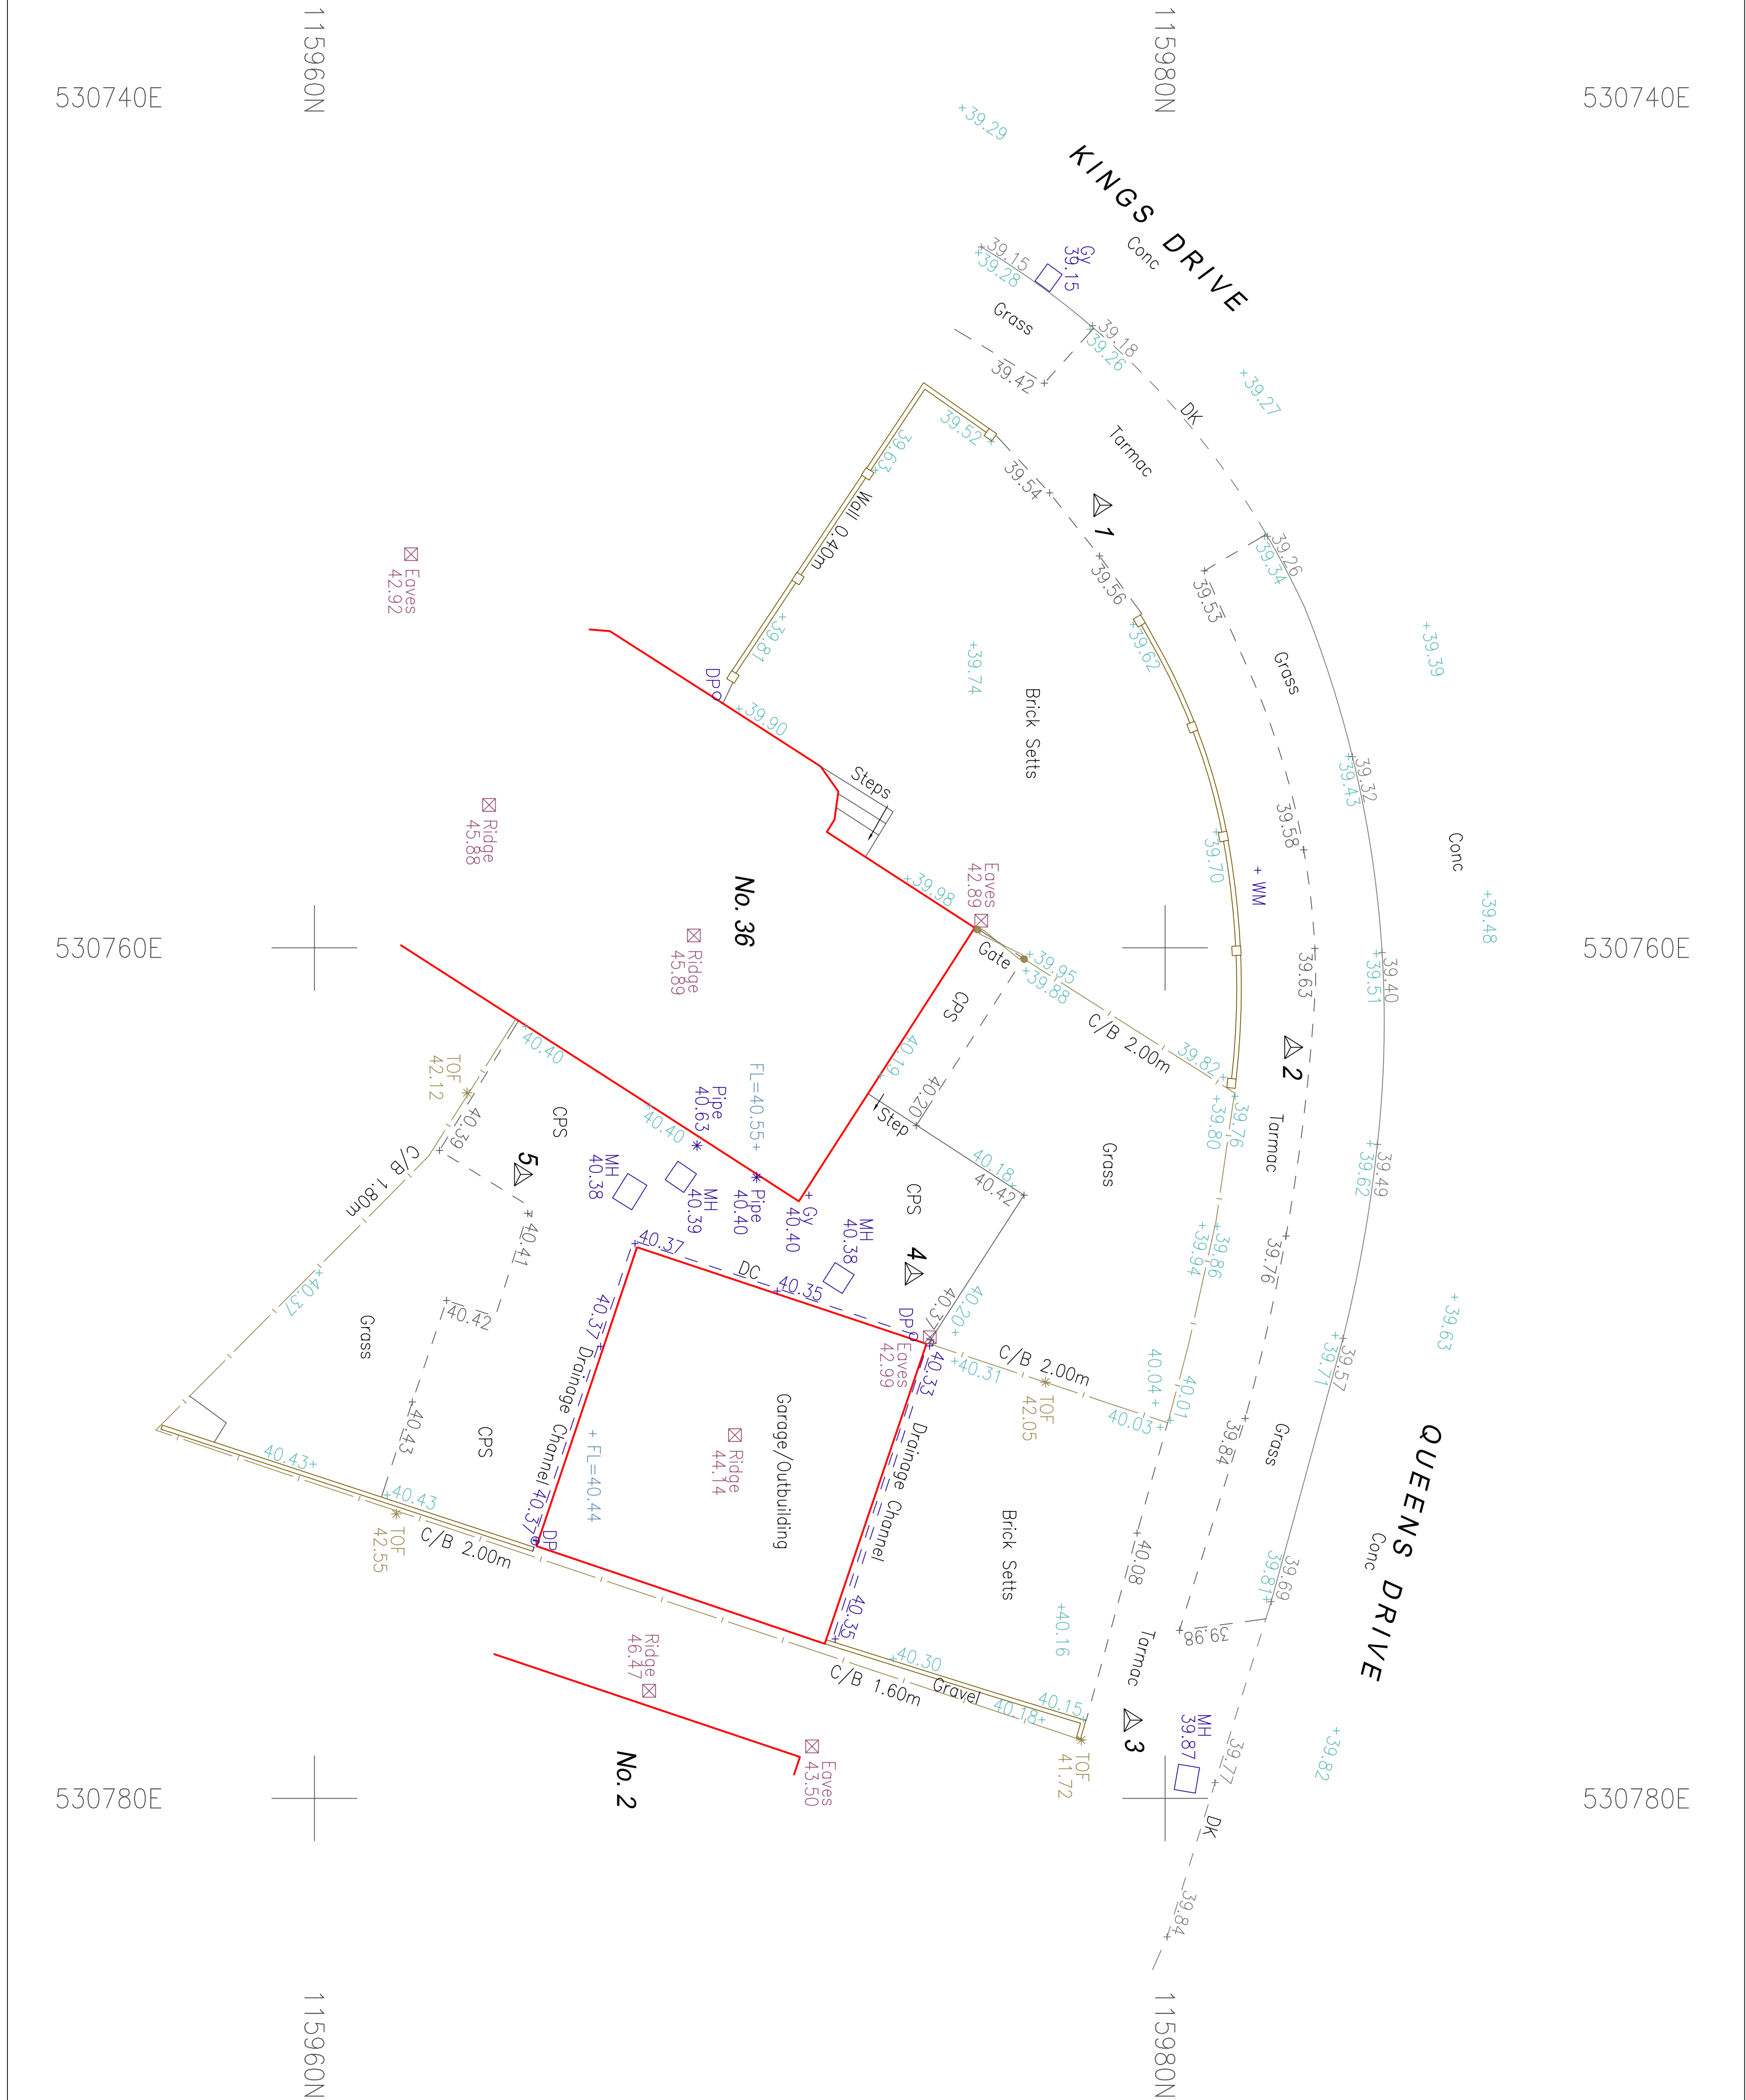

		North:	
Grid: OS GPS		OS GPS	
Levelling: OS GPS		OS GPS	
Drawing Title: Topographical Survey			
Site Address: No. 36, Kings Drive, Hassocks, BN16 8DZ			
Client: Daniel Short			
Surveyor: JS	Drawn By: HF	Verified By: AF	Date: 20/03/26
CDM No: CM/060628	Rev:	Date: March 2026	
Scale: 1:100m @ A2			



Cadmap

Cadmap Ltd
 Unit 31 Daneshill Park
 Sunny Gate B18
 T12 0AS 4208BS
 UK
 W: www.cadmap.co.uk



SSEF
 Structural Steel Erection Federation



CHAS
 Approved Contractor



THE SURVEY
 CONSTRUCTION









Contracting Ltd
 1000 West Beaver Creek
 Unit 100
 Richmond BC V6X 3E9
 E-Mail: info@cadmop.com
 Web: www.cadmop.com

Scale: 1:100m @ A2
 Date: March 2026

Client No.	Job	Drawn By	HF	Revised By	AF	Date
ICM No:	060628	DS	DS	DS	AF	20.03.26