


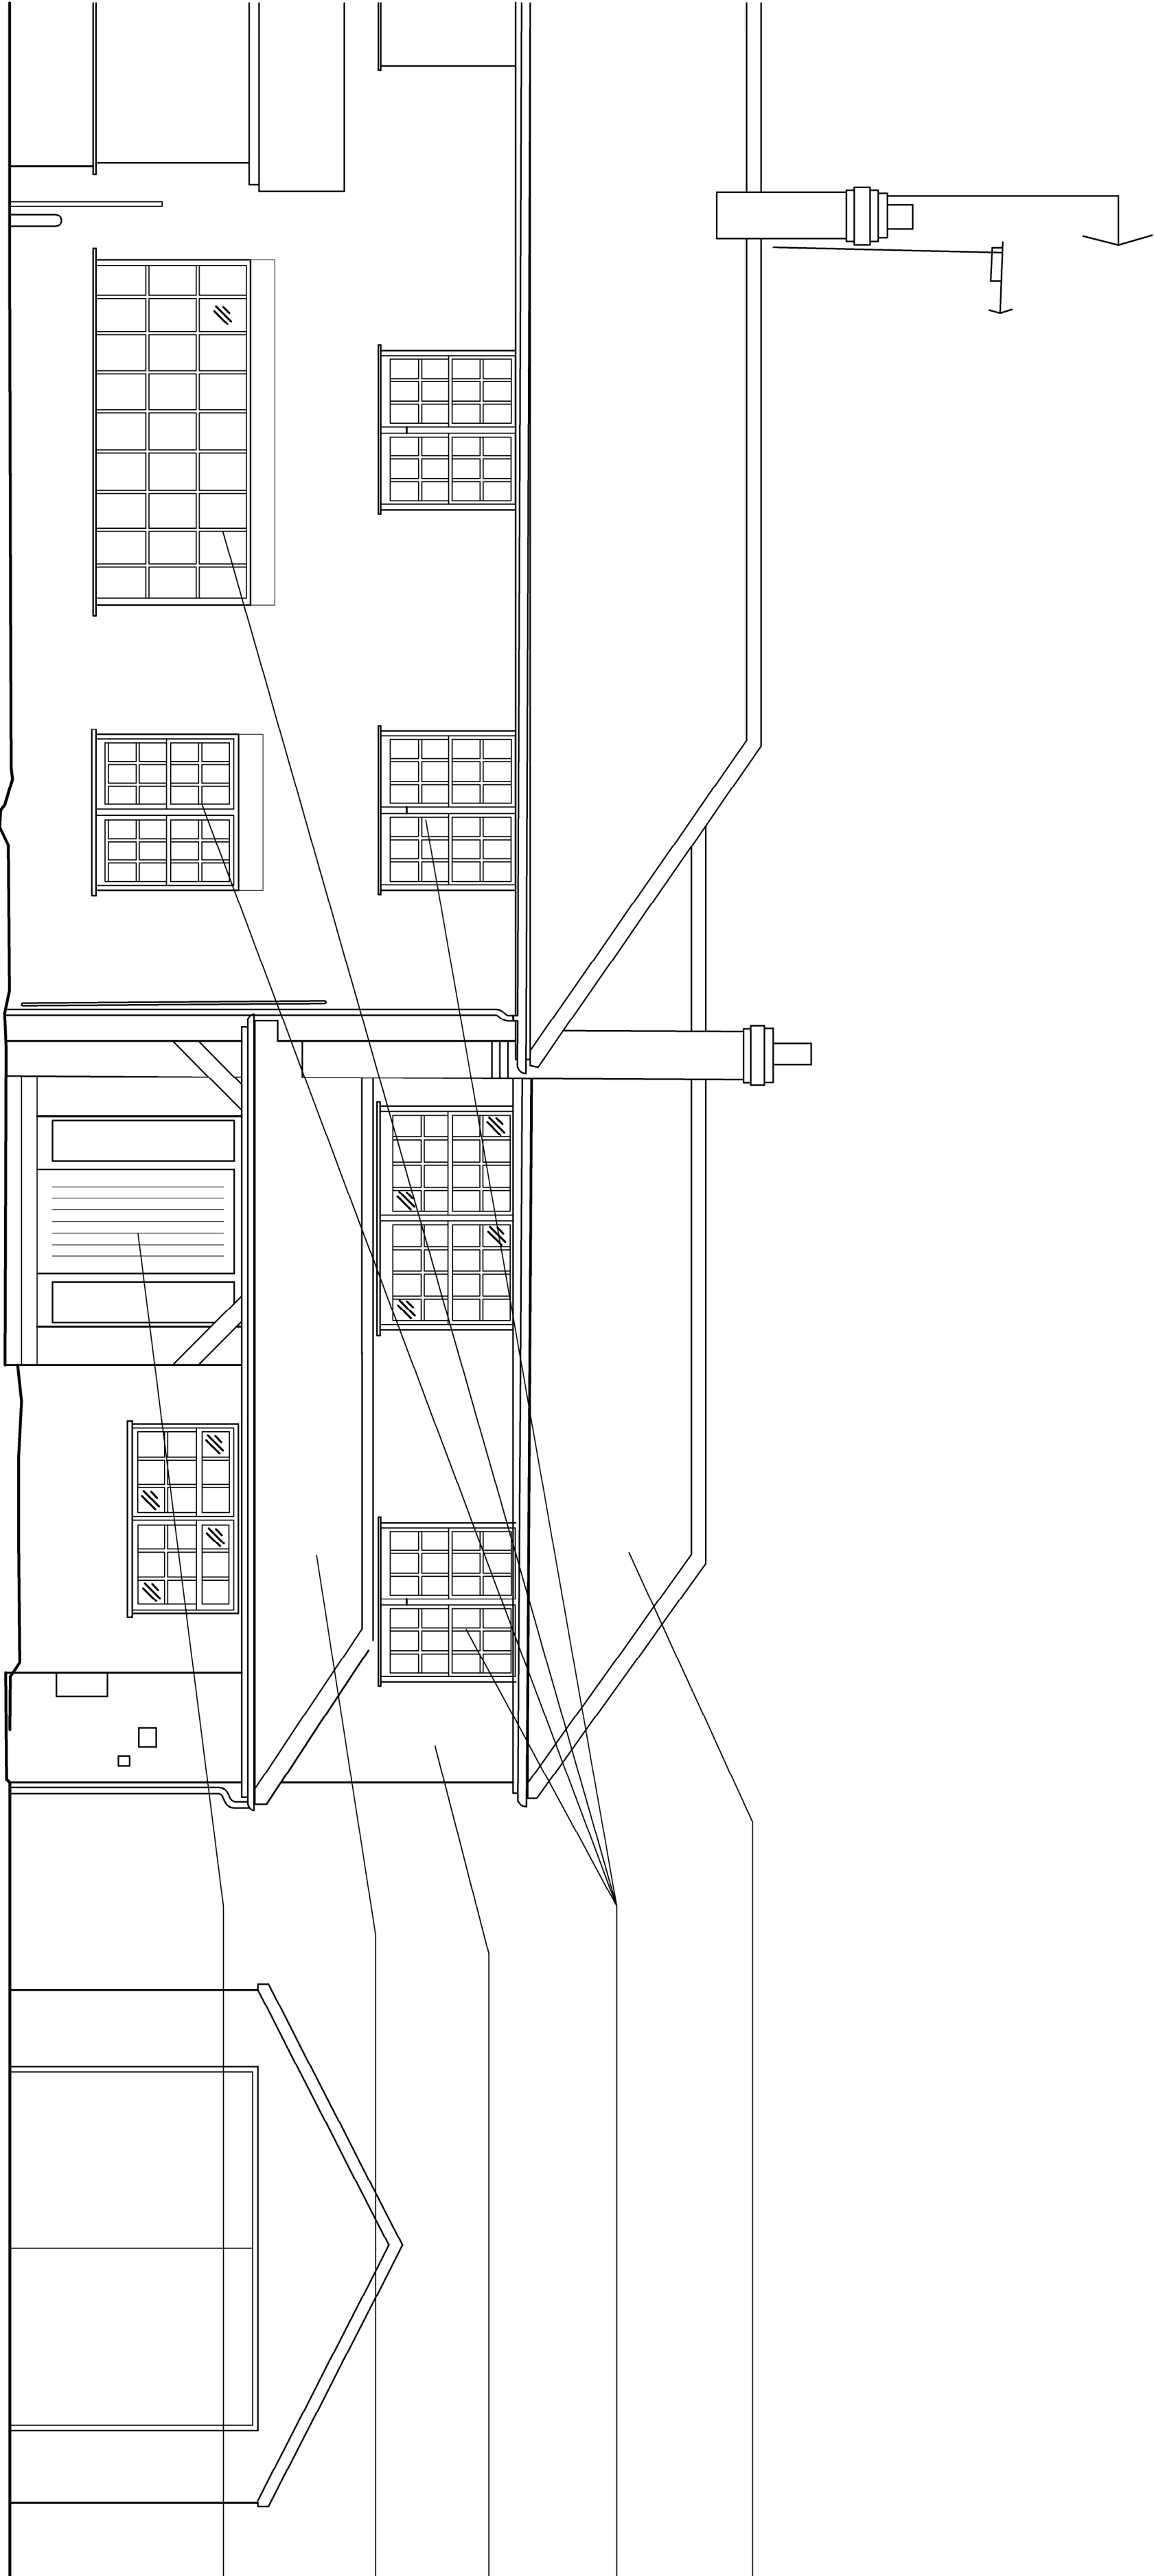

Extended tiled roof to match existing to cover increased width of first floor.

New window to match the existing

Existing hung-tiled element taken down and rebuilt in brick to match existing including rationalisation of line of external wall

New tiled roof to match existing to cover ground floor projection (existing) and provide cover over entrance position

New entrance door and window set in revised location to improve sense of arrival