
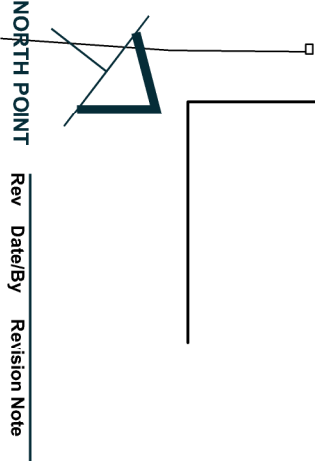


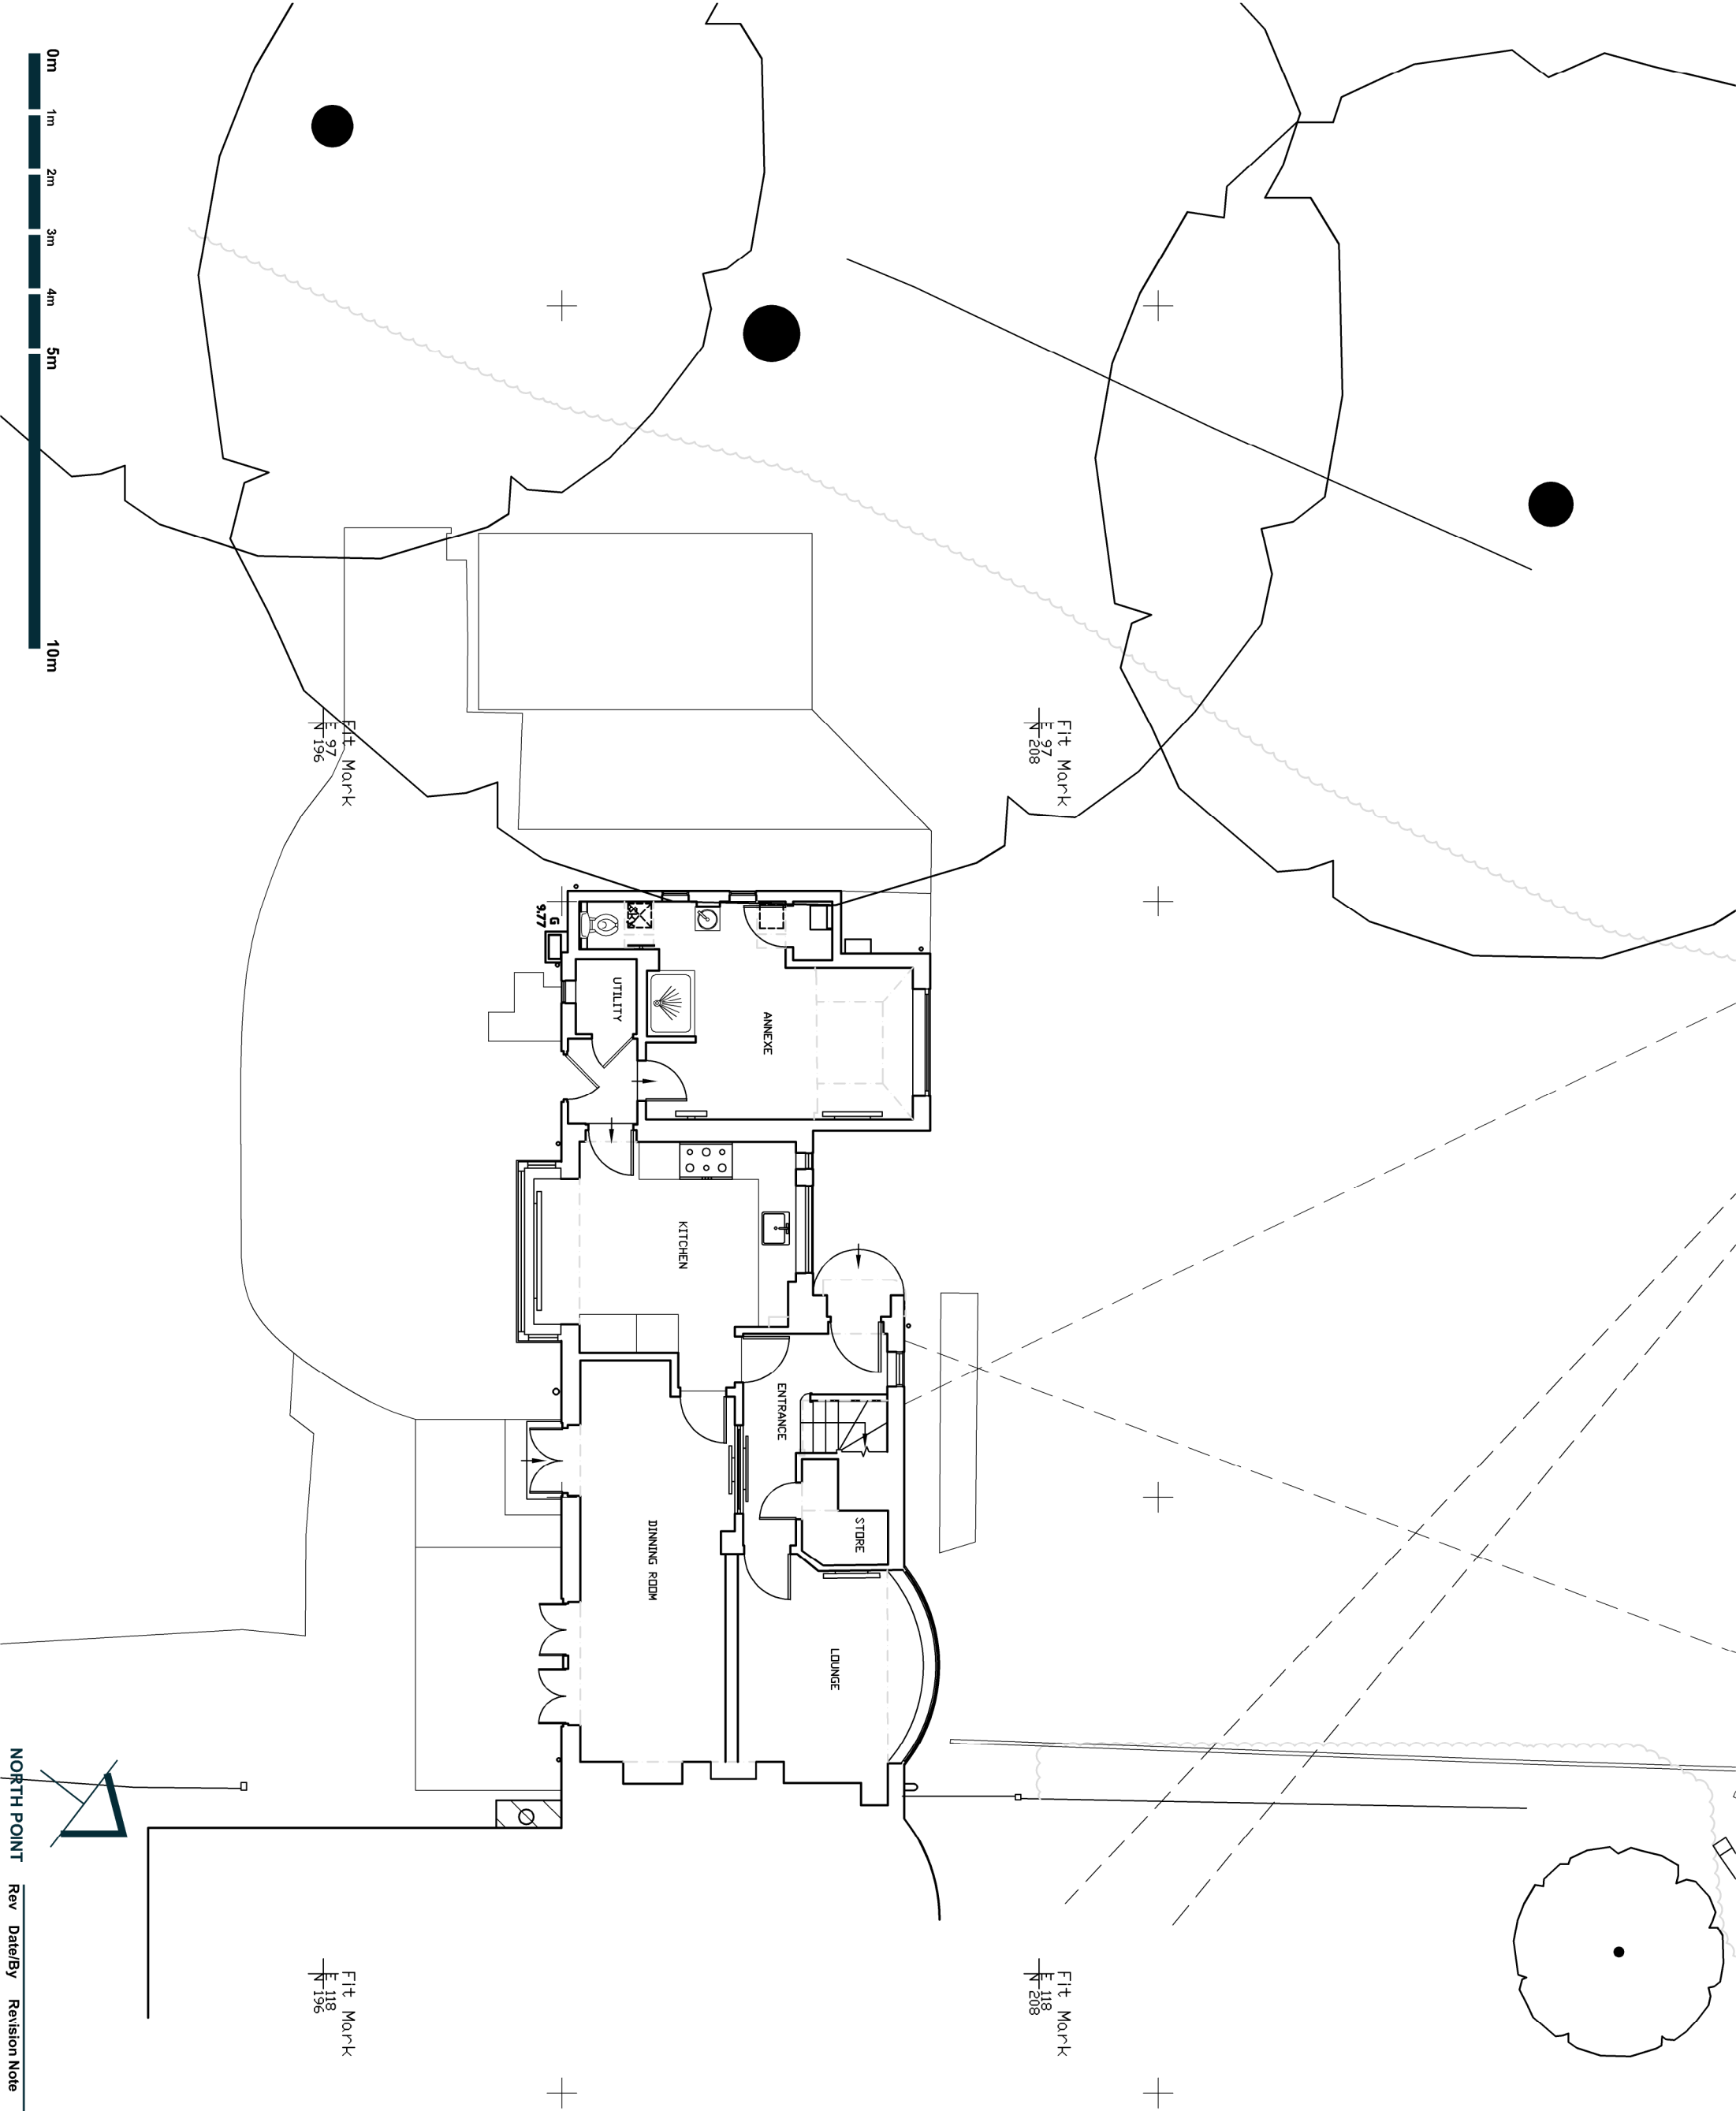

NORTH POINT

Rev Date/By Revision Note

PLANNING

Drawing Number 081-001-601 Rev - Date July 2026

Scale 1:100 Paper Size A3

Drawn JT Checked JT

E-mail info@jtalimited.co.uk
Telephone 07956 870 079
Web www.jtalimited.co.uk

Client: Mr Jack Martin
Project: 70 Lewes Road
Haywards Heath
RH17 7SX
Drawing
Existing Site Context Plan

JTA

Jonathan Talley Architects Limited

Unauthorised reproduction of information herein is a legal offence. Copyright 2022
All drawings are the property of Jonathan Talley Architects Limited. All rights reserved.
No part of this publication may be reproduced without prior written permission.
The company and its services are registered in England. Registered Office: 70 Lewes Road, Haywards Heath, Surrey, RH17 7SX.