


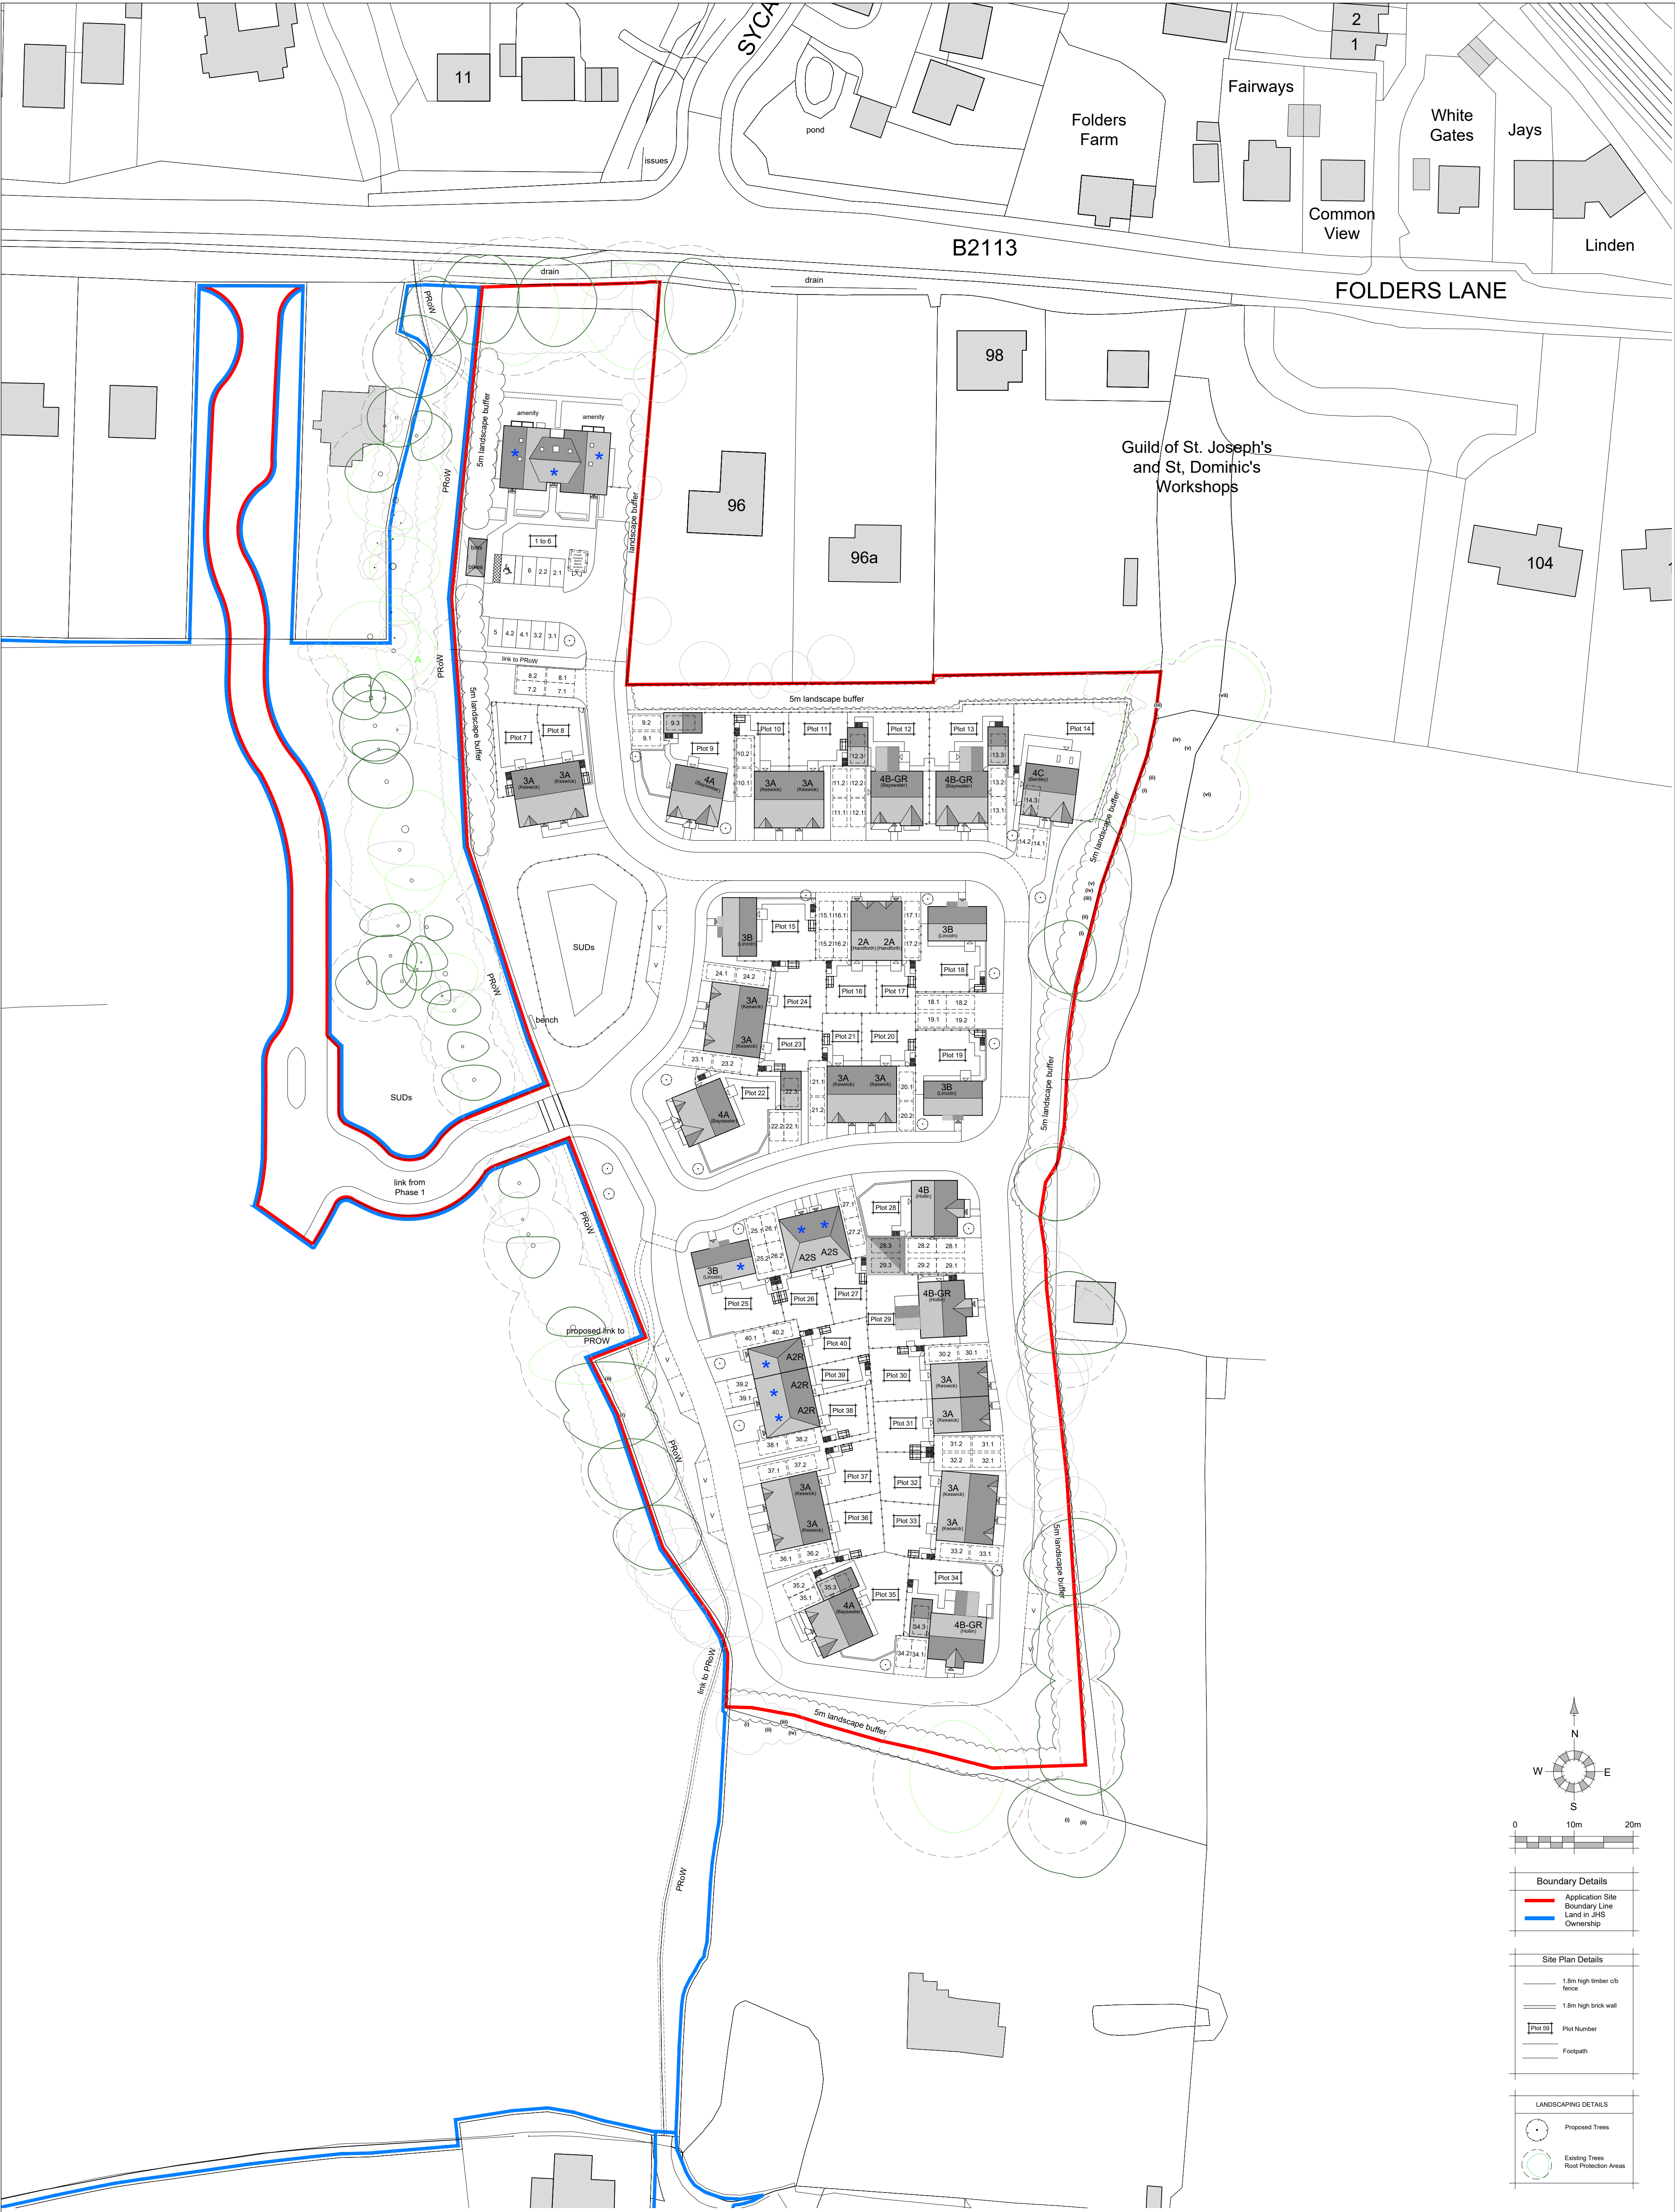

DATE		REV. DATE		REV. DATE		STATUS:		CLIENT:		PROJECT:		 architecture planning masterplanning 2 Funtley Court, Funtley Hill, Fareham, Hampshire, PO16 7UY. info@osparchitecture.com www.osparchitecture.com Tel: 01329 559400	
Jul '23		Minor amendments for planning comments.		22.09.25		Parking court to plots 1-6 adjusted		Jones Homes (Southern) Limited		Folders Lane, Phase II, Burgess Hill, Sussex			
Aug '23		Pump station moved, parking 1-6 reconfigured, SUDs pond re-shaped.						SCALE: 1:500 (A1 ORIGINAL)		DRAWING: Proposed Site Layout Roof Level			
Sep '23		General amendments.						DRAWN: PG 22130		P101 K			
12.10.23		General amendments.						DATE: 16.09.22					
03.11.23		General amendments.											
20.11.23		General amendments.											
27.11.23		General amendments.											
04.04.24		General amendments.											
© COPYRIGHT EXISTS ON THE DESIGNS AND INFORMATION SHOWN ON THIS DRAWING												This drawing may be scaled or cross referenced to the scale bar for planning application purposes only. Do not scale for any other purpose, use figured dimensions only. Subject to site survey and all necessary consents. All dimensions to be checked by user and any discrepancies, errors or omissions to be reported to the Architect before work commences. This drawing is to be read in conjunction with all other relevant materials.	