


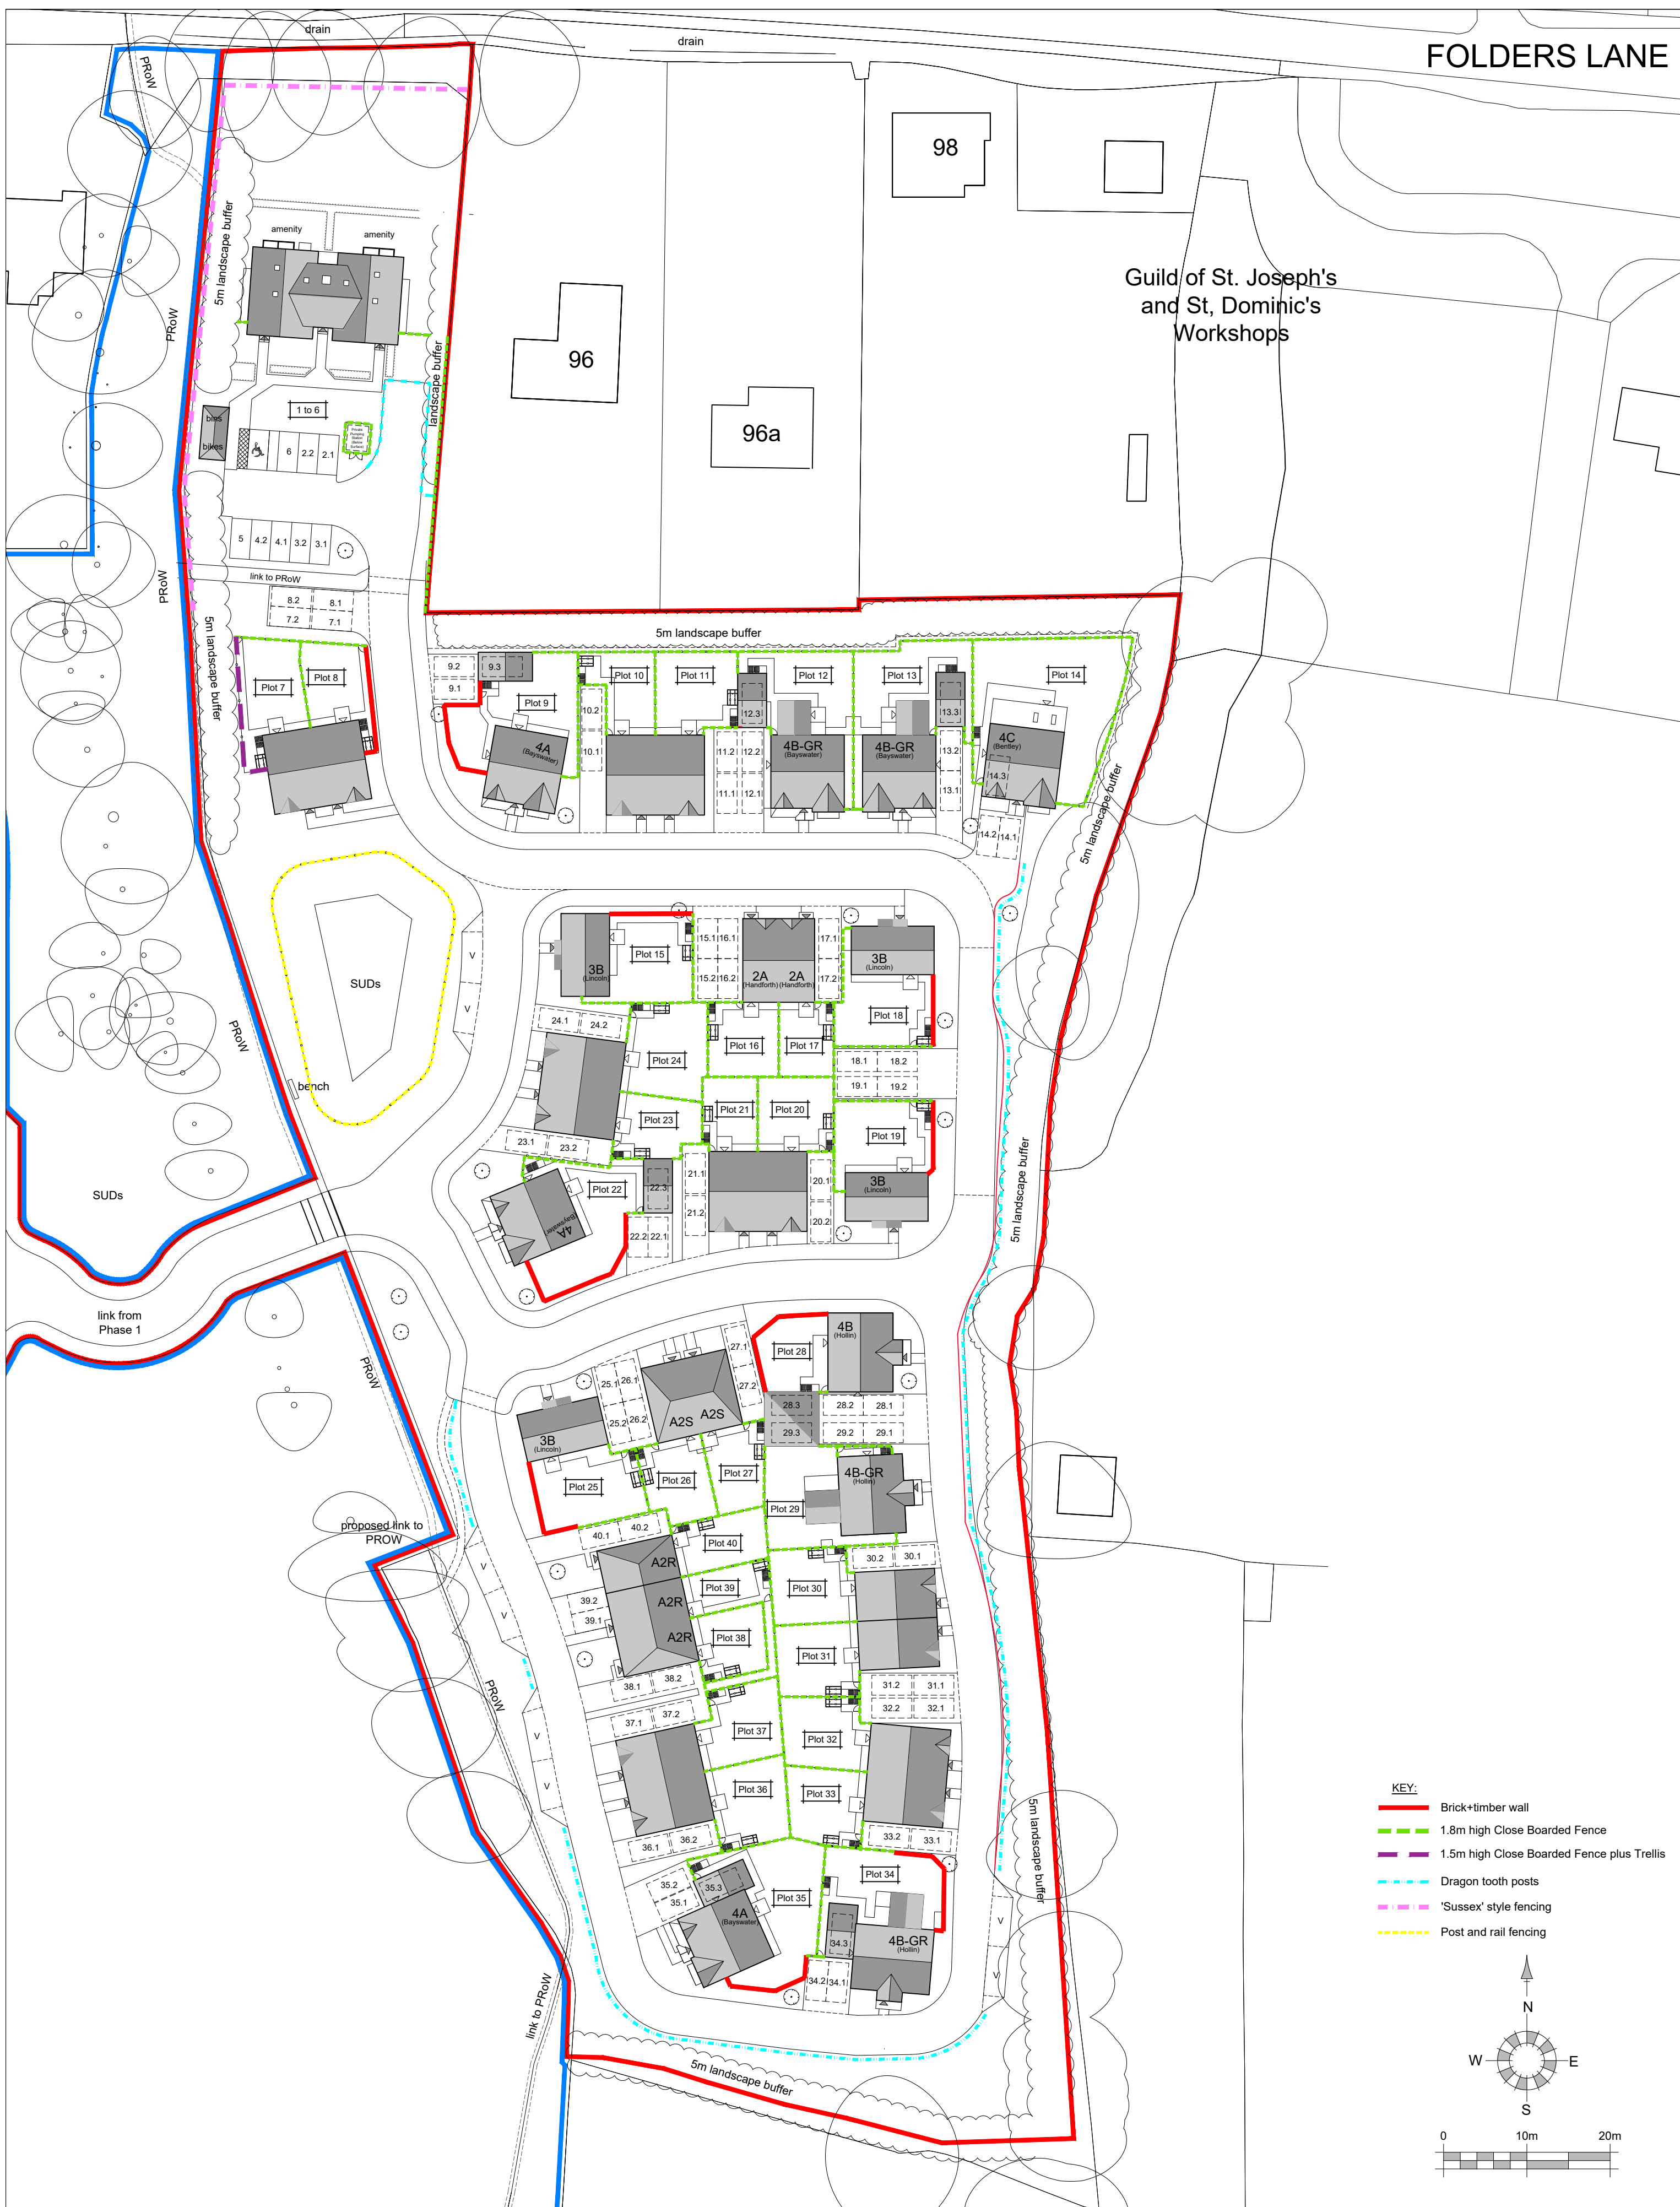

REV.	DATE	REVISIONS:	BY	STATUS:									
C	Aug '23	Plot 1-6 parking area re-configured,	GE	Planning	CLIENT:	Jones Homes (Southern) Limited	PROJECT:	Folders Lane, Phase II Burgess Hill	 architecture planning masterplanning 2 Funtley Court, Funtley Hill, Fareham, Hampshire, PO16 7UY. info@ospararchitecture.com www.ospararchitecture.com Tel: 01329 559400				
D	13.10.23	General amendments.	NL		SCALE:	1:500	(A2 ORIGINAL)	DRAWING:					Boundary Treatments Layout
E	07.11.23	General amendments.	PG		DRAWN:	BH	22130	P102					H
F	08.12.23	Base layout amendments.	RPO		DATE:	Nov '22							
G	08.04.24	Base layout amendments.	AL										
H	22.09.25	Base layout amendments.											

© COPYRIGHT EXISTS ON THE DESIGNS AND INFORMATION SHOWN ON THIS DRAWING

This drawing may be scaled or cross referenced to the scale bar for planning application purposes only.
Do not scale for any other purpose, use figured dimensions only. Subject to site survey and all necessary consents. All dimensions to be checked by user and any discrepancies, errors or omissions to be reported to the Architect before work commences. This drawing is to read in conjunction with all other relevant materials. OS Licence No. 100007327