


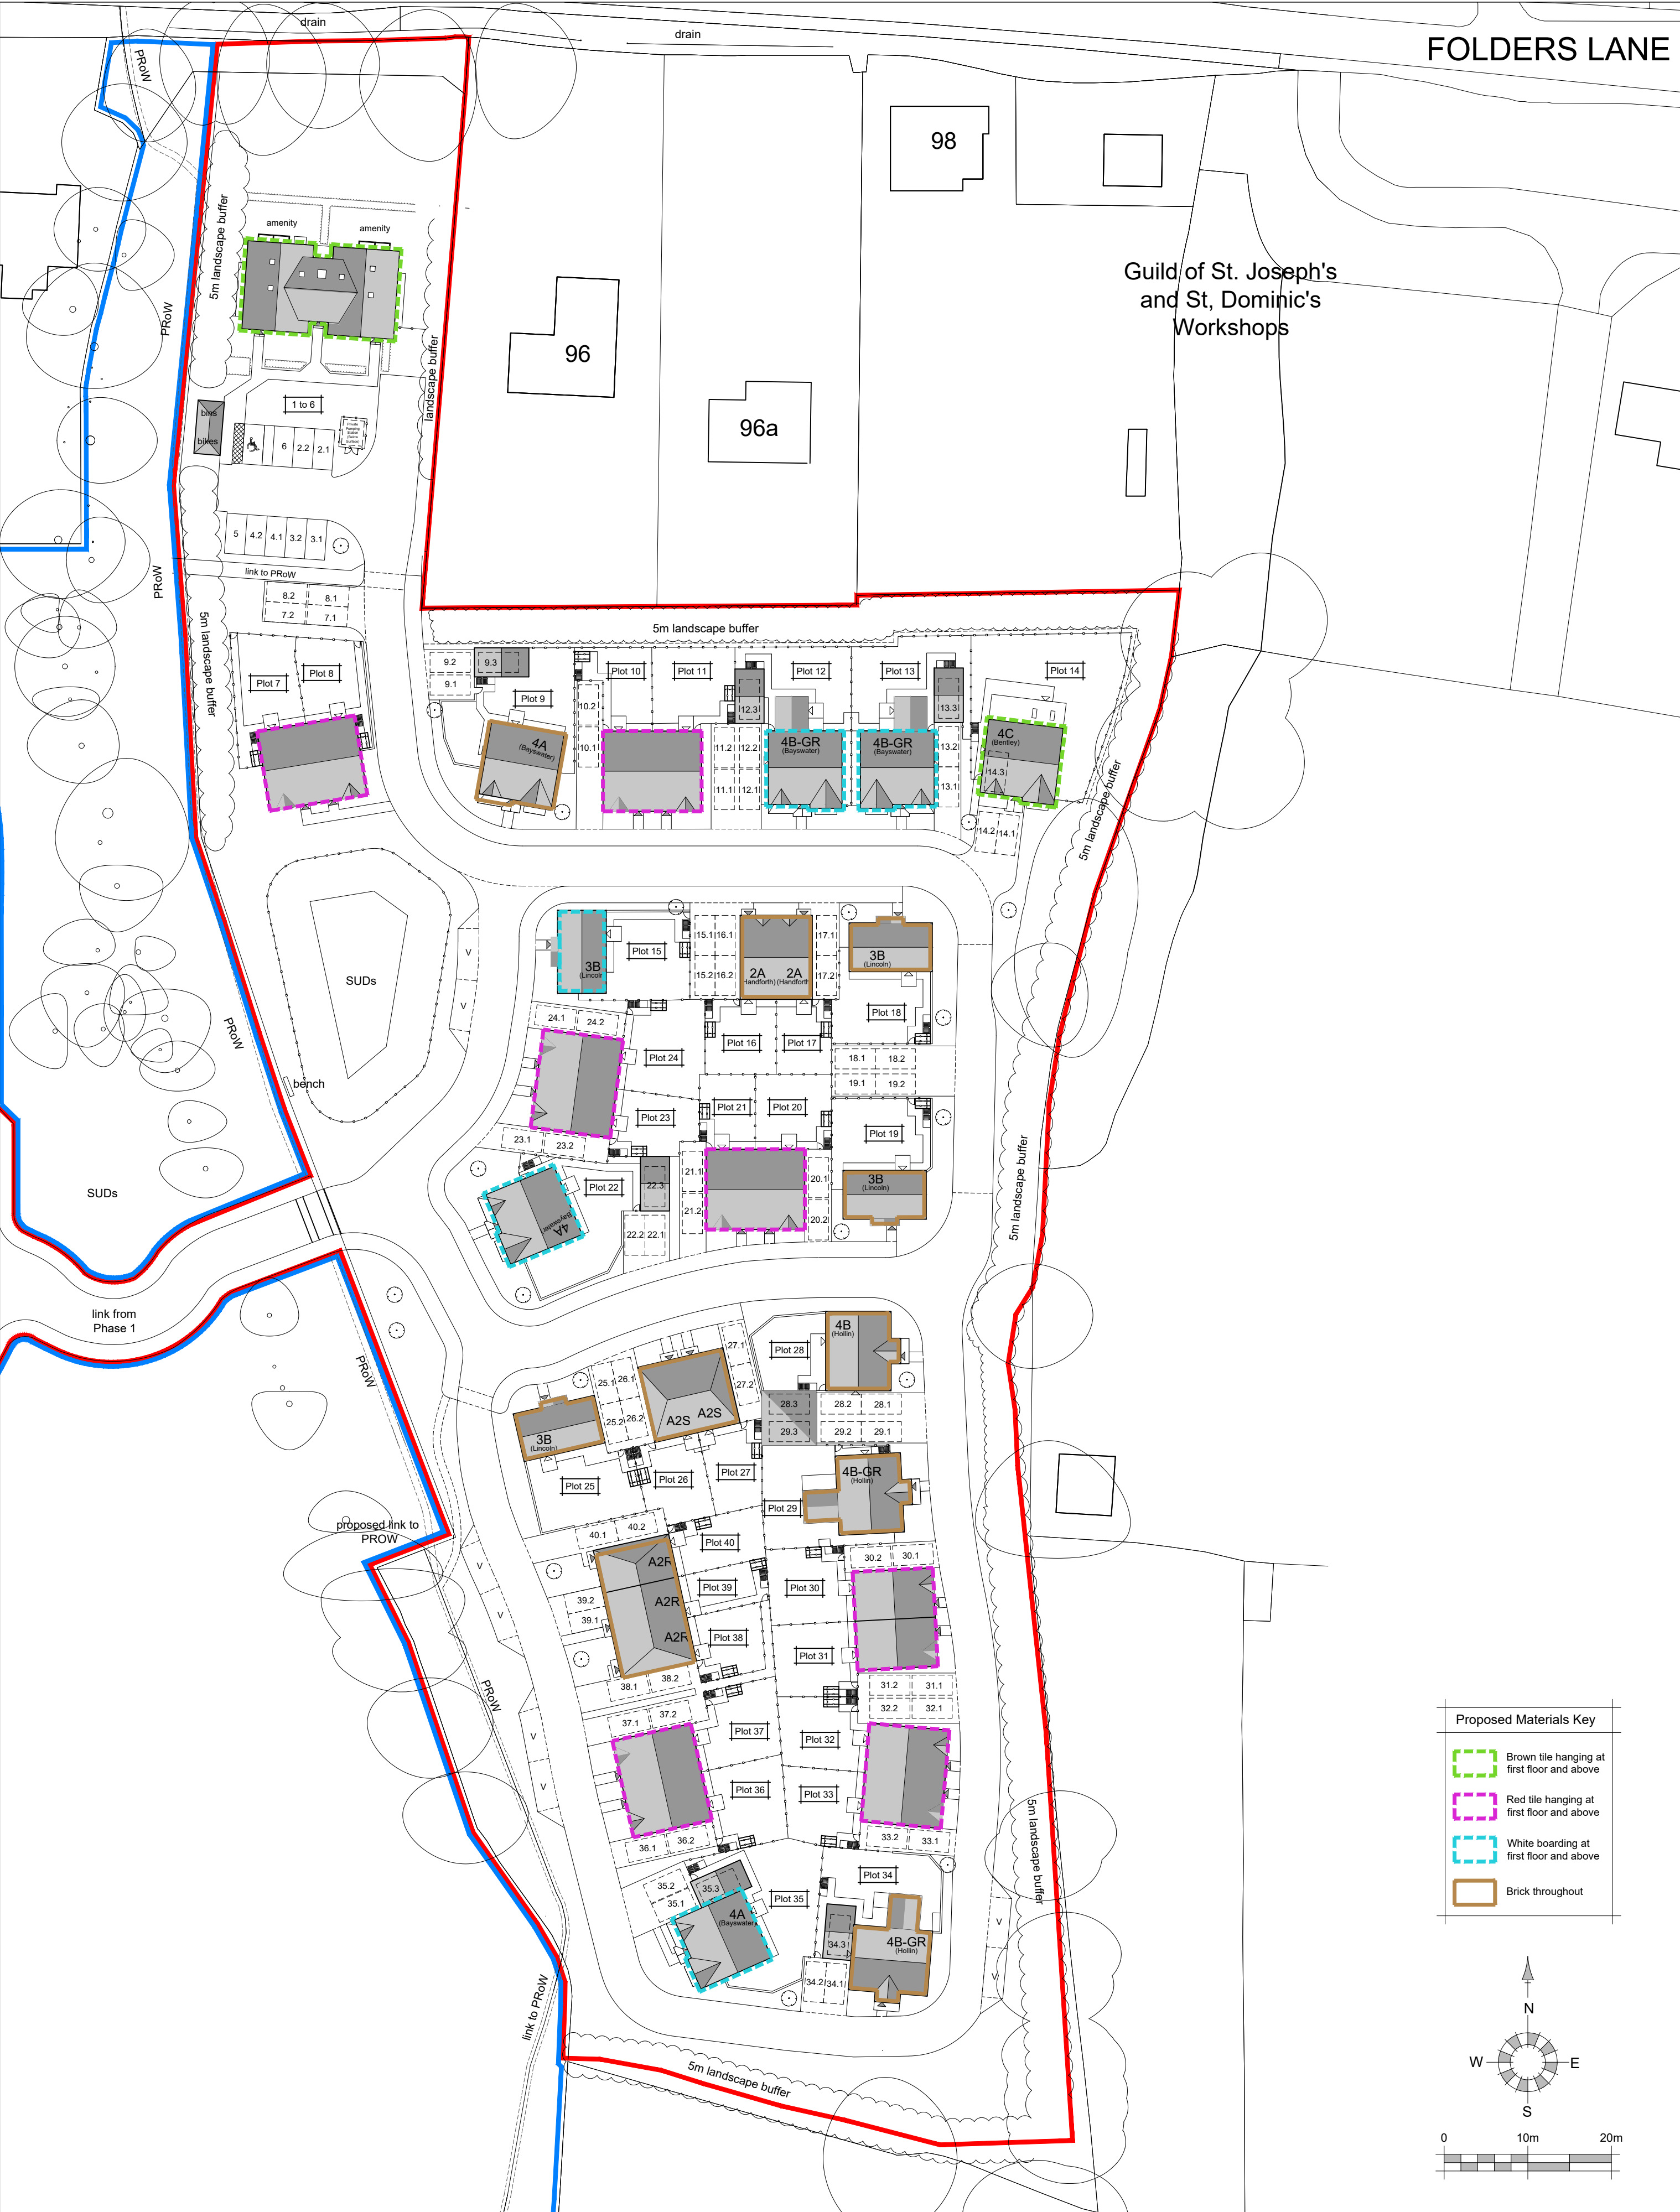


FOLDERS LANE

Guild of St. Joseph's
and St. Dominic's
Workshops

Proposed Materials Key

- Brown tile hanging at first floor and above
- Red tile hanging at first floor and above
- White boarding at first floor and above
- Brick throughout

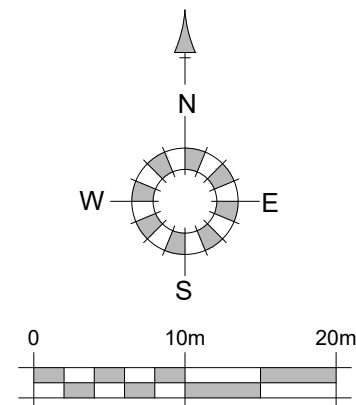

REV.	DATE	REVISIONS:	BY	STATUS:
C	Aug '23	Pump station moved, parking 1-6 reconfigured, SUDs pond re-shaped, General amendments.	GE	
D	13.10.23	Base layout amendments.	NL	
E	08.12.23	Base layout amendments.	PG	
F	08.04.24	Base layout amendments.	RPO	
G	22.09.25	Base layout amendments.	AL	

Planning

CLIENT: Jones Homes (Southern) Limited
SCALE: 1:500 (A2 ORIGINAL)
DRAWN: BH
DATE: Nov.'22

PROJECT: Folders Lane, Phase II Burgess Hill
DRAWING: Dwelling Materials Layout
P103
G



architecture planning masterplanning

2 Funtley Court, Funtley Hill,
Fareham, Hampshire, PO16 7UY.
info@osparchitecture.com www.osparchitecture.com
Tel: 01329 559400