


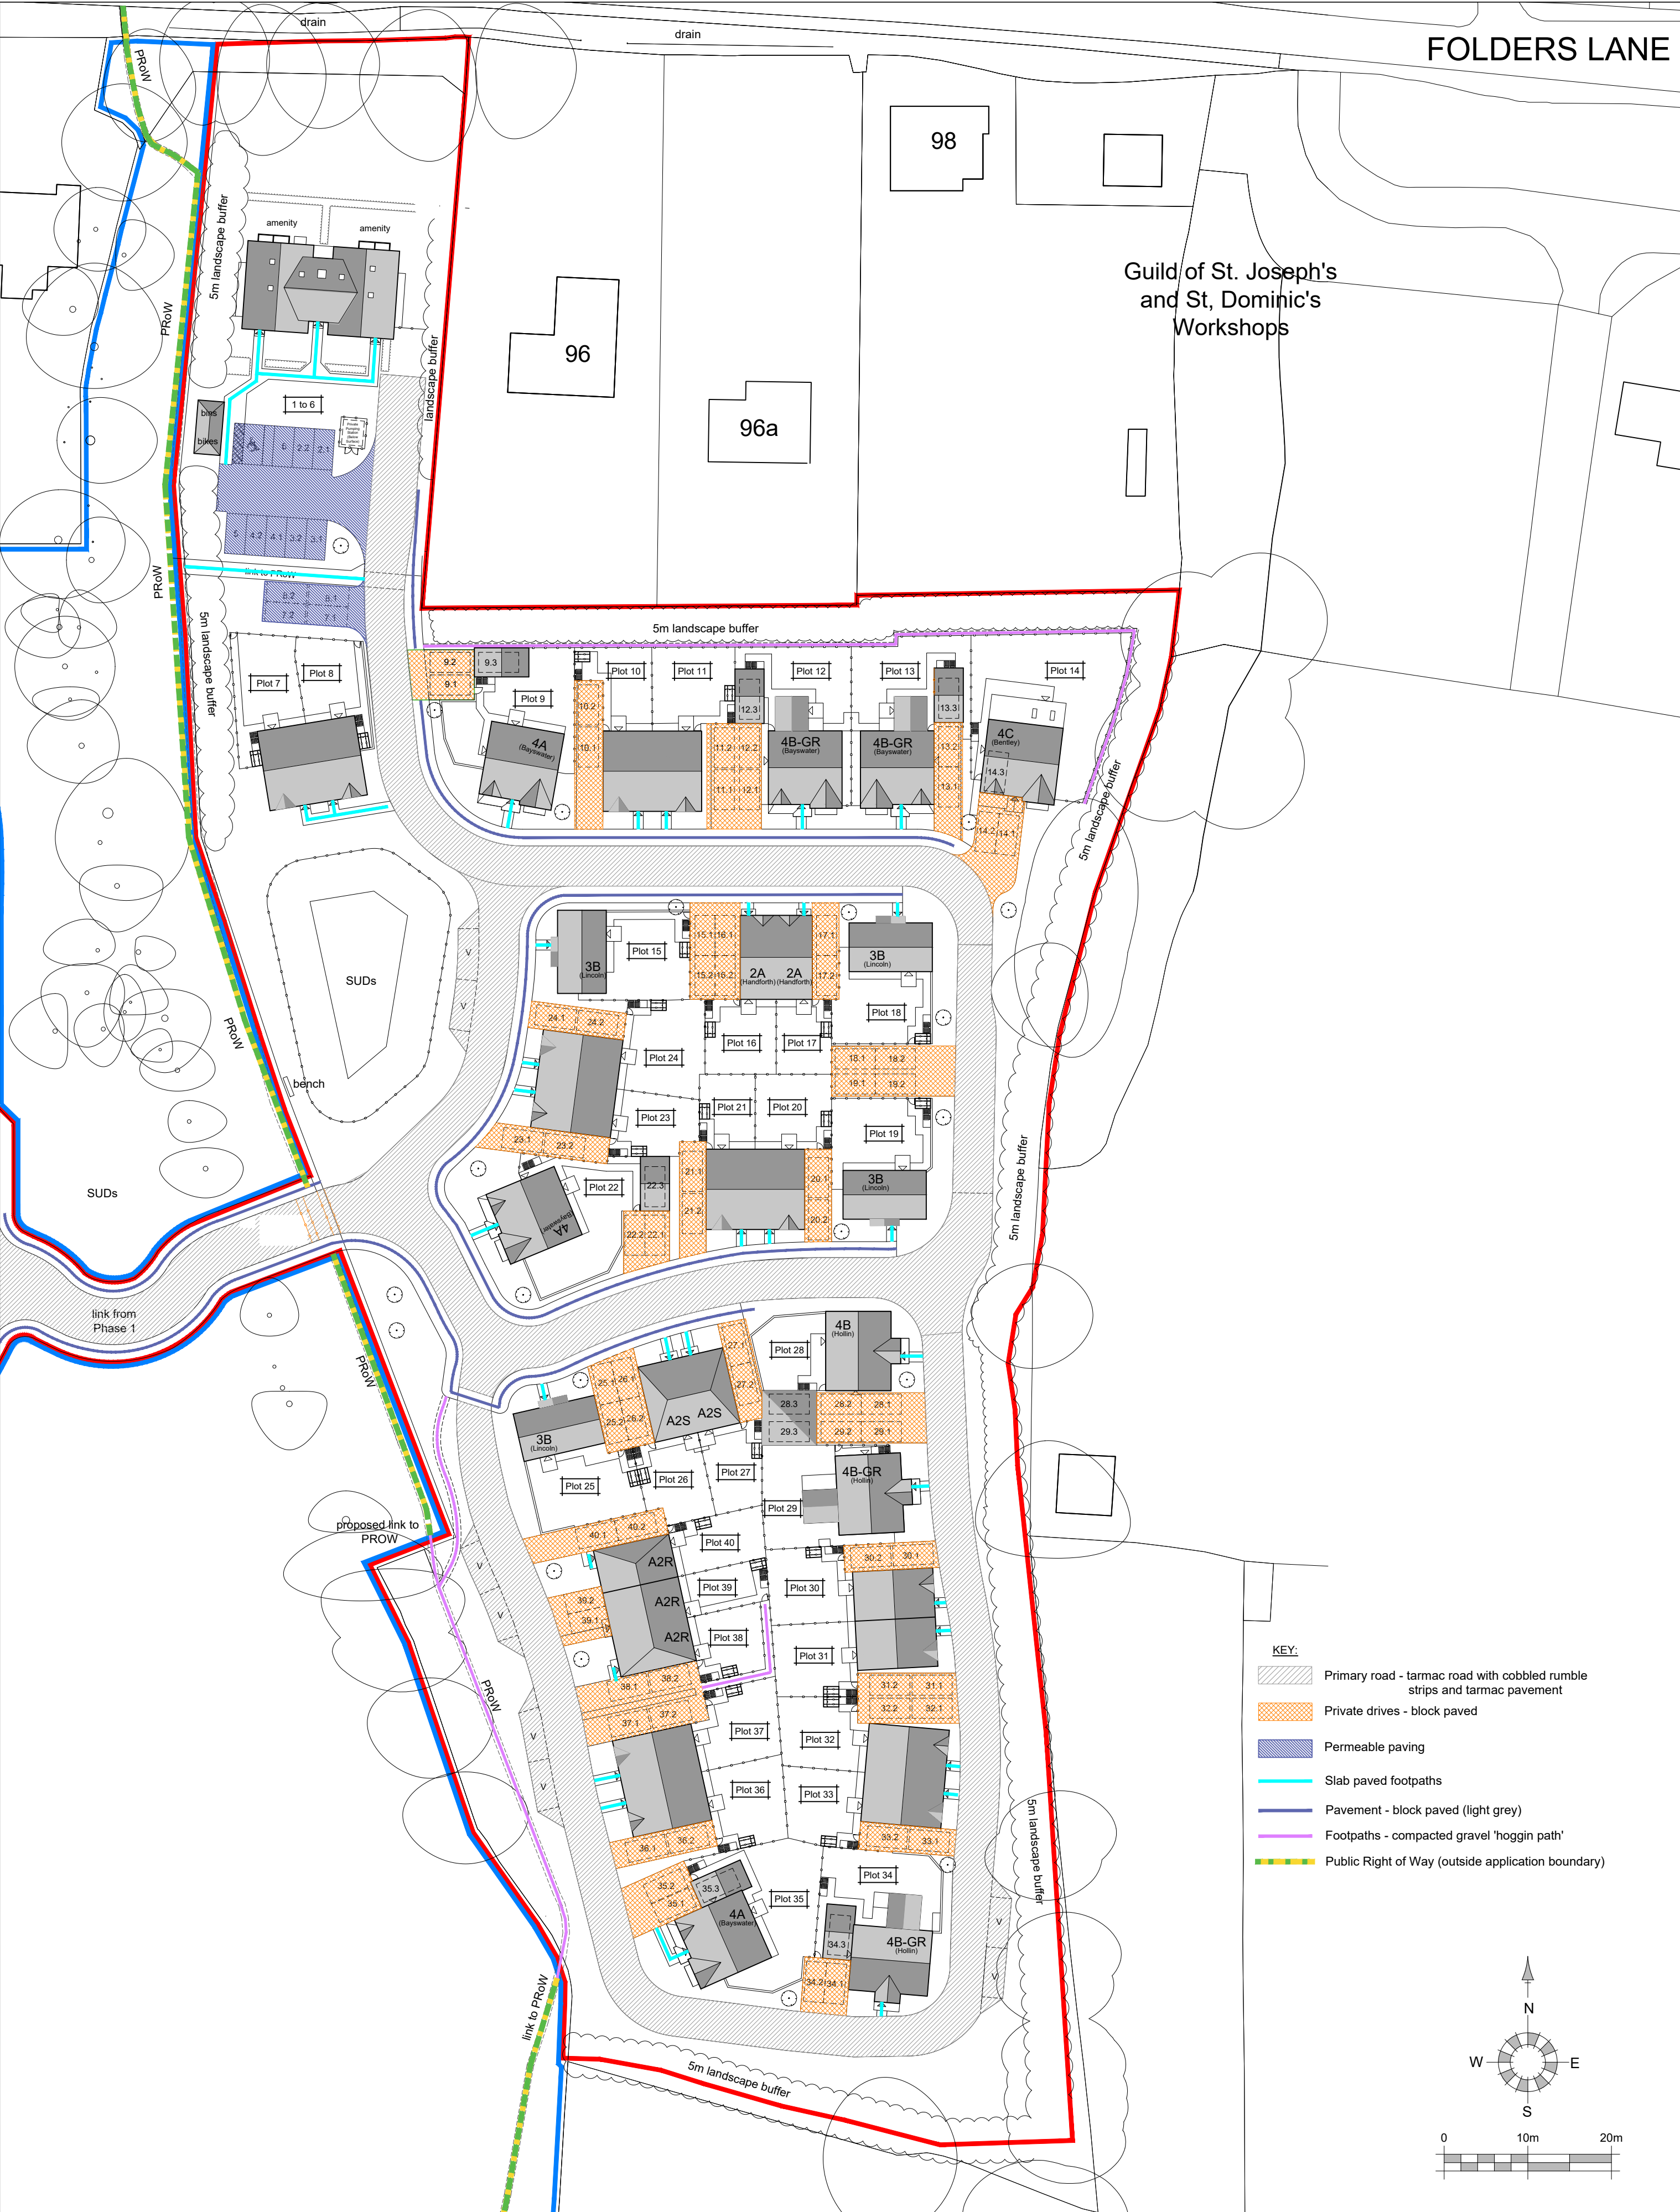

REV. DATE REVISIONS:		BY GE	STATUS:	CLIENT: Jones Homes (Southern) Limited		PROJECT: Folders Lane, Phase II Burgess Hill						
D	Aug '23			Pump station moved, parking 1-6 reconfigured, SUDs pond re-shaped,		SCALE: 1:500 (A2 ORIGINAL)			DRAWING: Surface Materials Layout			
E	13.10.23			General amendments.		22130			P104		J	
F	03.11.23			General amendments.								
G	08.12.23			Base layout amendments.								
H	08.04.24	Base layout amendments.										
J	22.09.25	Base layout amendments.		DRAWN: BH		P104		J				
DATE: Nov '22				22130								
© COPYRIGHT EXISTS ON THE DESIGNS AND INFORMATION SHOWN ON THIS DRAWING				This drawing may be scaled or cross referenced to the scale bar for planning application purposes only. Do not scale for any other purpose, use figured dimensions only. Subject to site survey and all necessary consents. All dimensions to be checked by user and any discrepancies, errors or omissions to be reported to the Architect before work commences. This drawing is to be read in conjunction with all other relevant materials. OS Licence No. 10007327								