


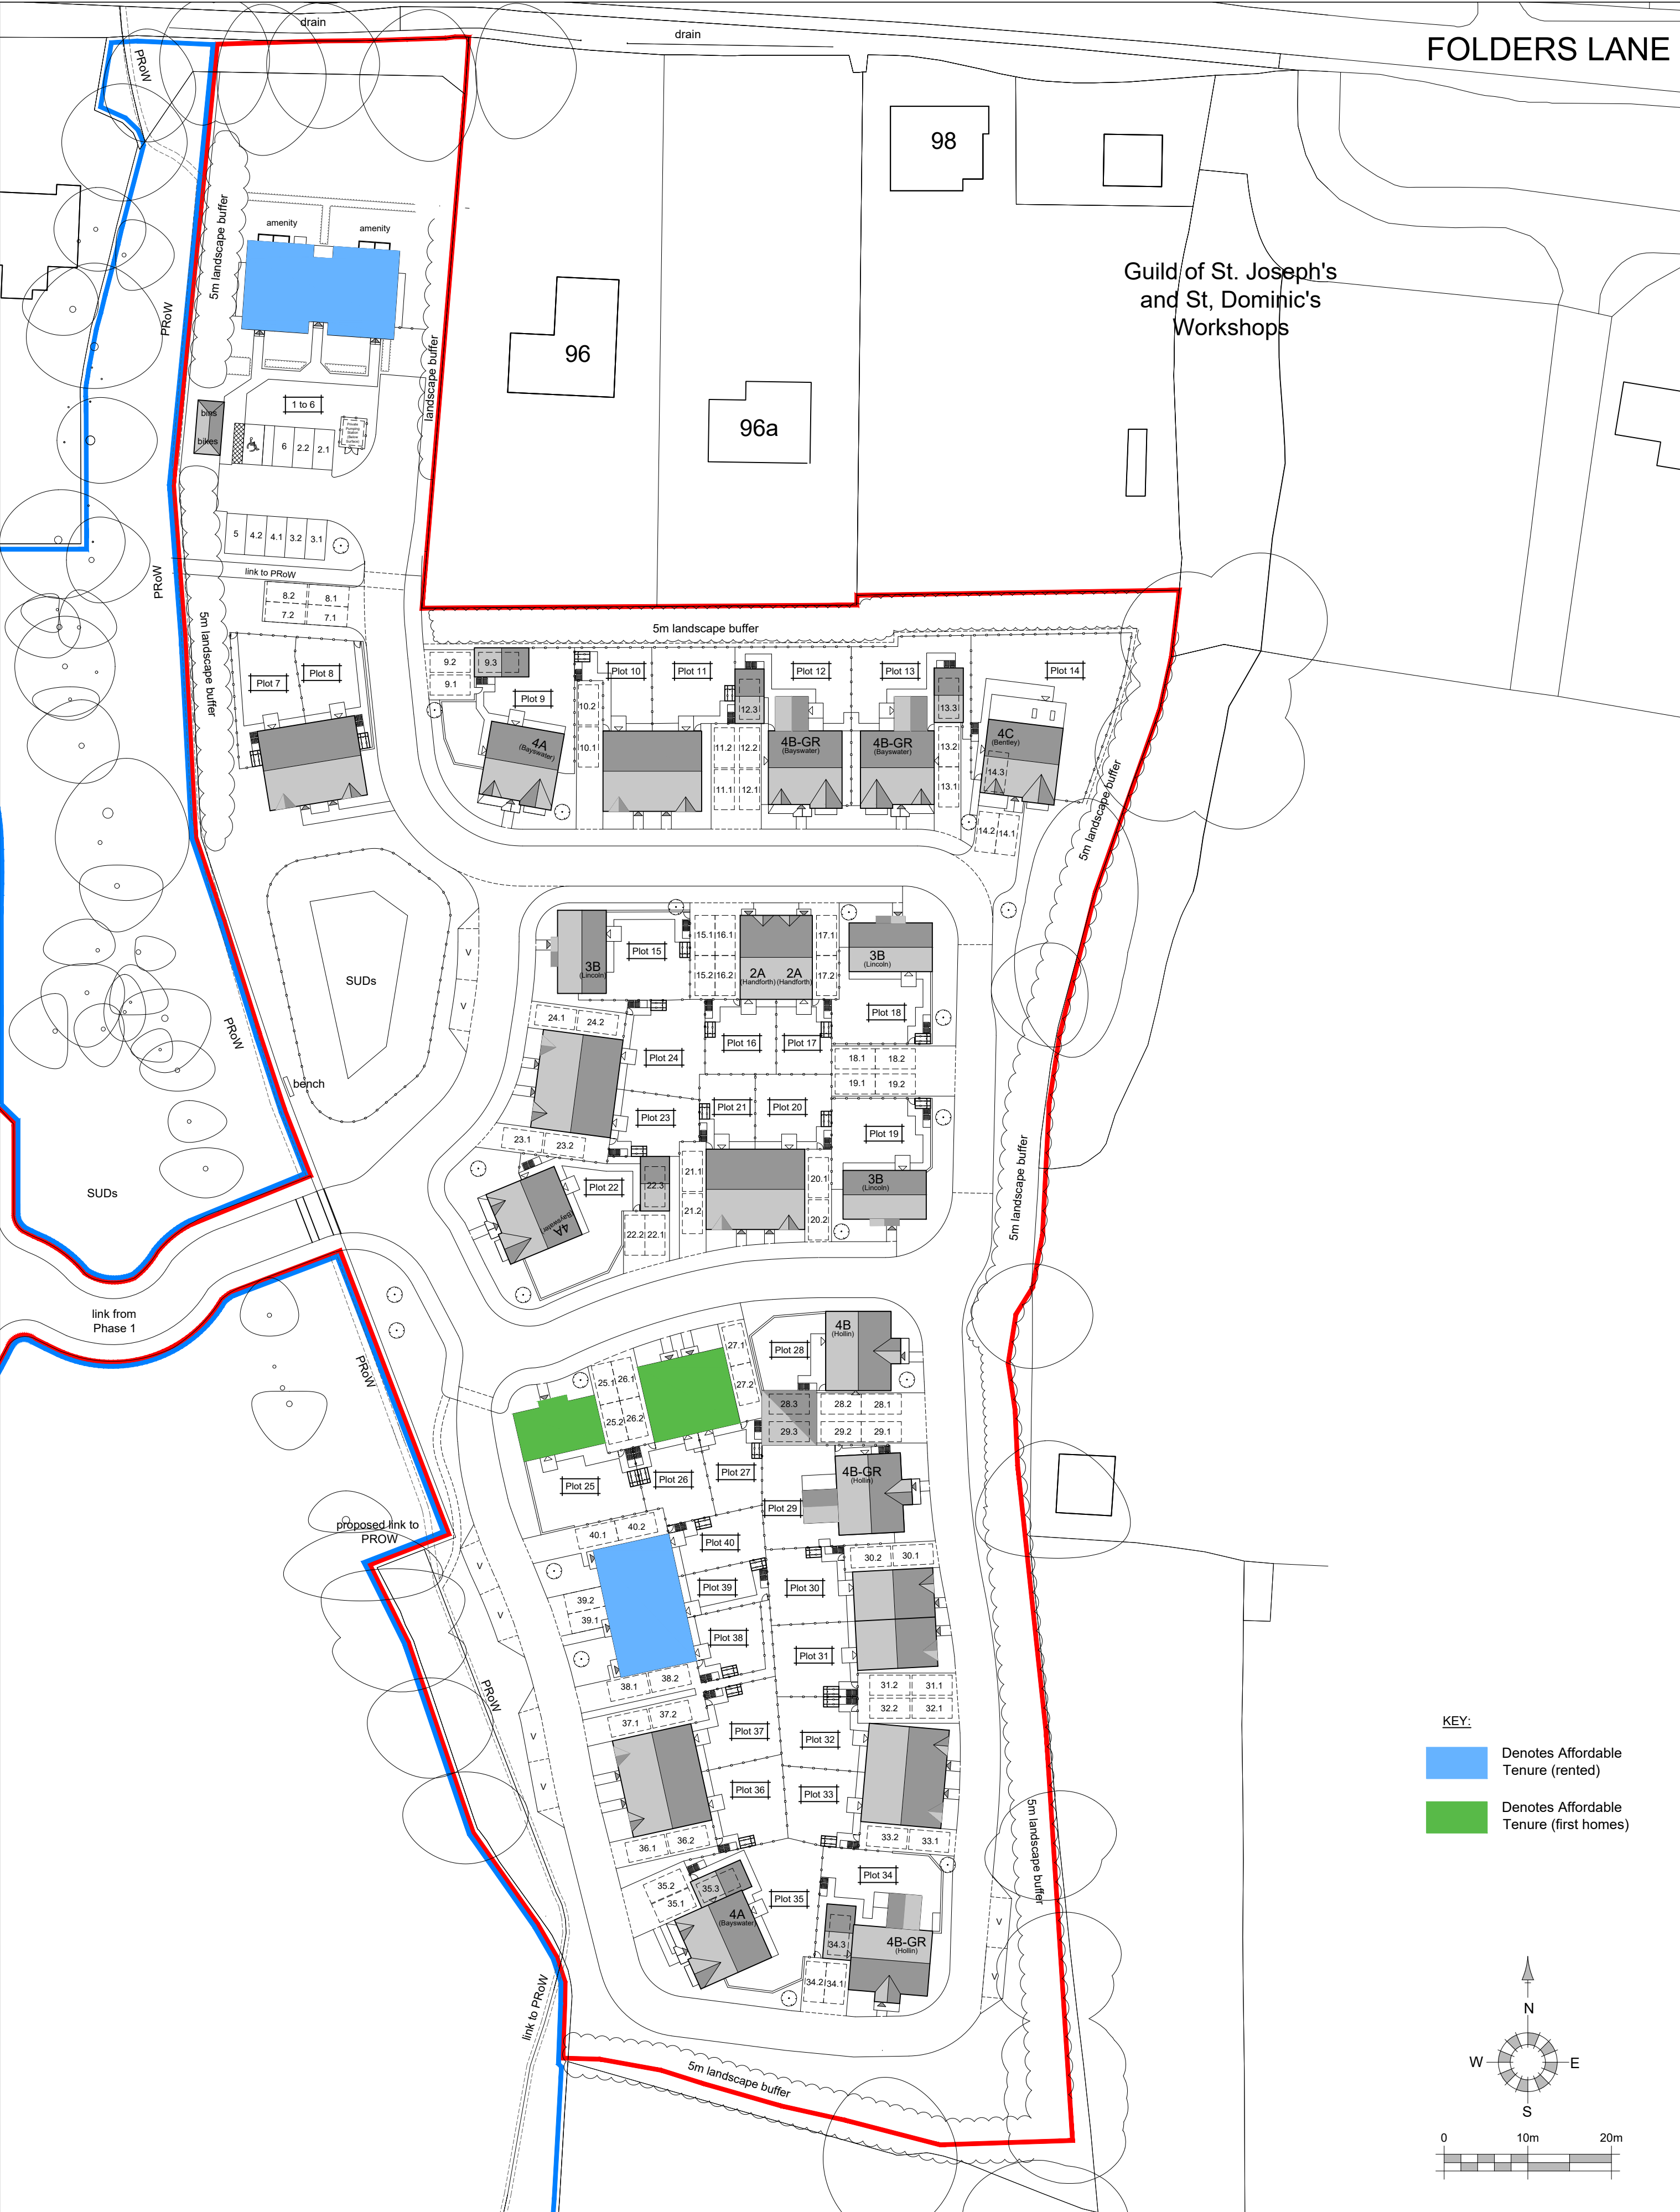

REV. DATE	REVISIONS:	BY NL PG NL RPO NL AL	STATUS:	Planning	CLIENT:	Jones Homes (Southern) Limited		PROJECT:	Folders Lane, Phase II Burgess Hill			
D 13.10.23	General amendments.				SCALE:	1:500 (A2 ORIGINAL)		DRAWING:	Tenure Layout			
E 08.12.23	Base layout amendments.				DRAWN:	GE		22130		P105	J	
F 05.03.24	Changes to tenure.				DATE:	27.09.18						
G 08.04.24	Changes to layout											
H 10.10.24	Changes to tenure.											
J 22.09.25	Changes to layout											
					© COPYRIGHT EXISTS ON THE DESIGNS AND INFORMATION SHOWN ON THIS DRAWING							
					OS Licence No. AC0000851327							
					This drawing may be scaled or cross referenced to the scale bar for planning application purposes only. Do not scale for any other purpose, use figured dimensions only. Subject to site survey and all necessary consents. All dimensions to be checked by user and any discrepancies, errors or omissions to be reported to the Architect before work commences. This drawing is to be read in conjunction with all other relevant materials.							



architecture planning masterplanning

2 Funtley Court, Funtley Hill,
Fareham, Hampshire, PO16 7UY.
info@osparchitecture.com www.osparchitecture.com
Tel: 01329 559400

© 2018 OSP Architecture Ltd. All Rights Reserved. Company Registration No. 10488818