



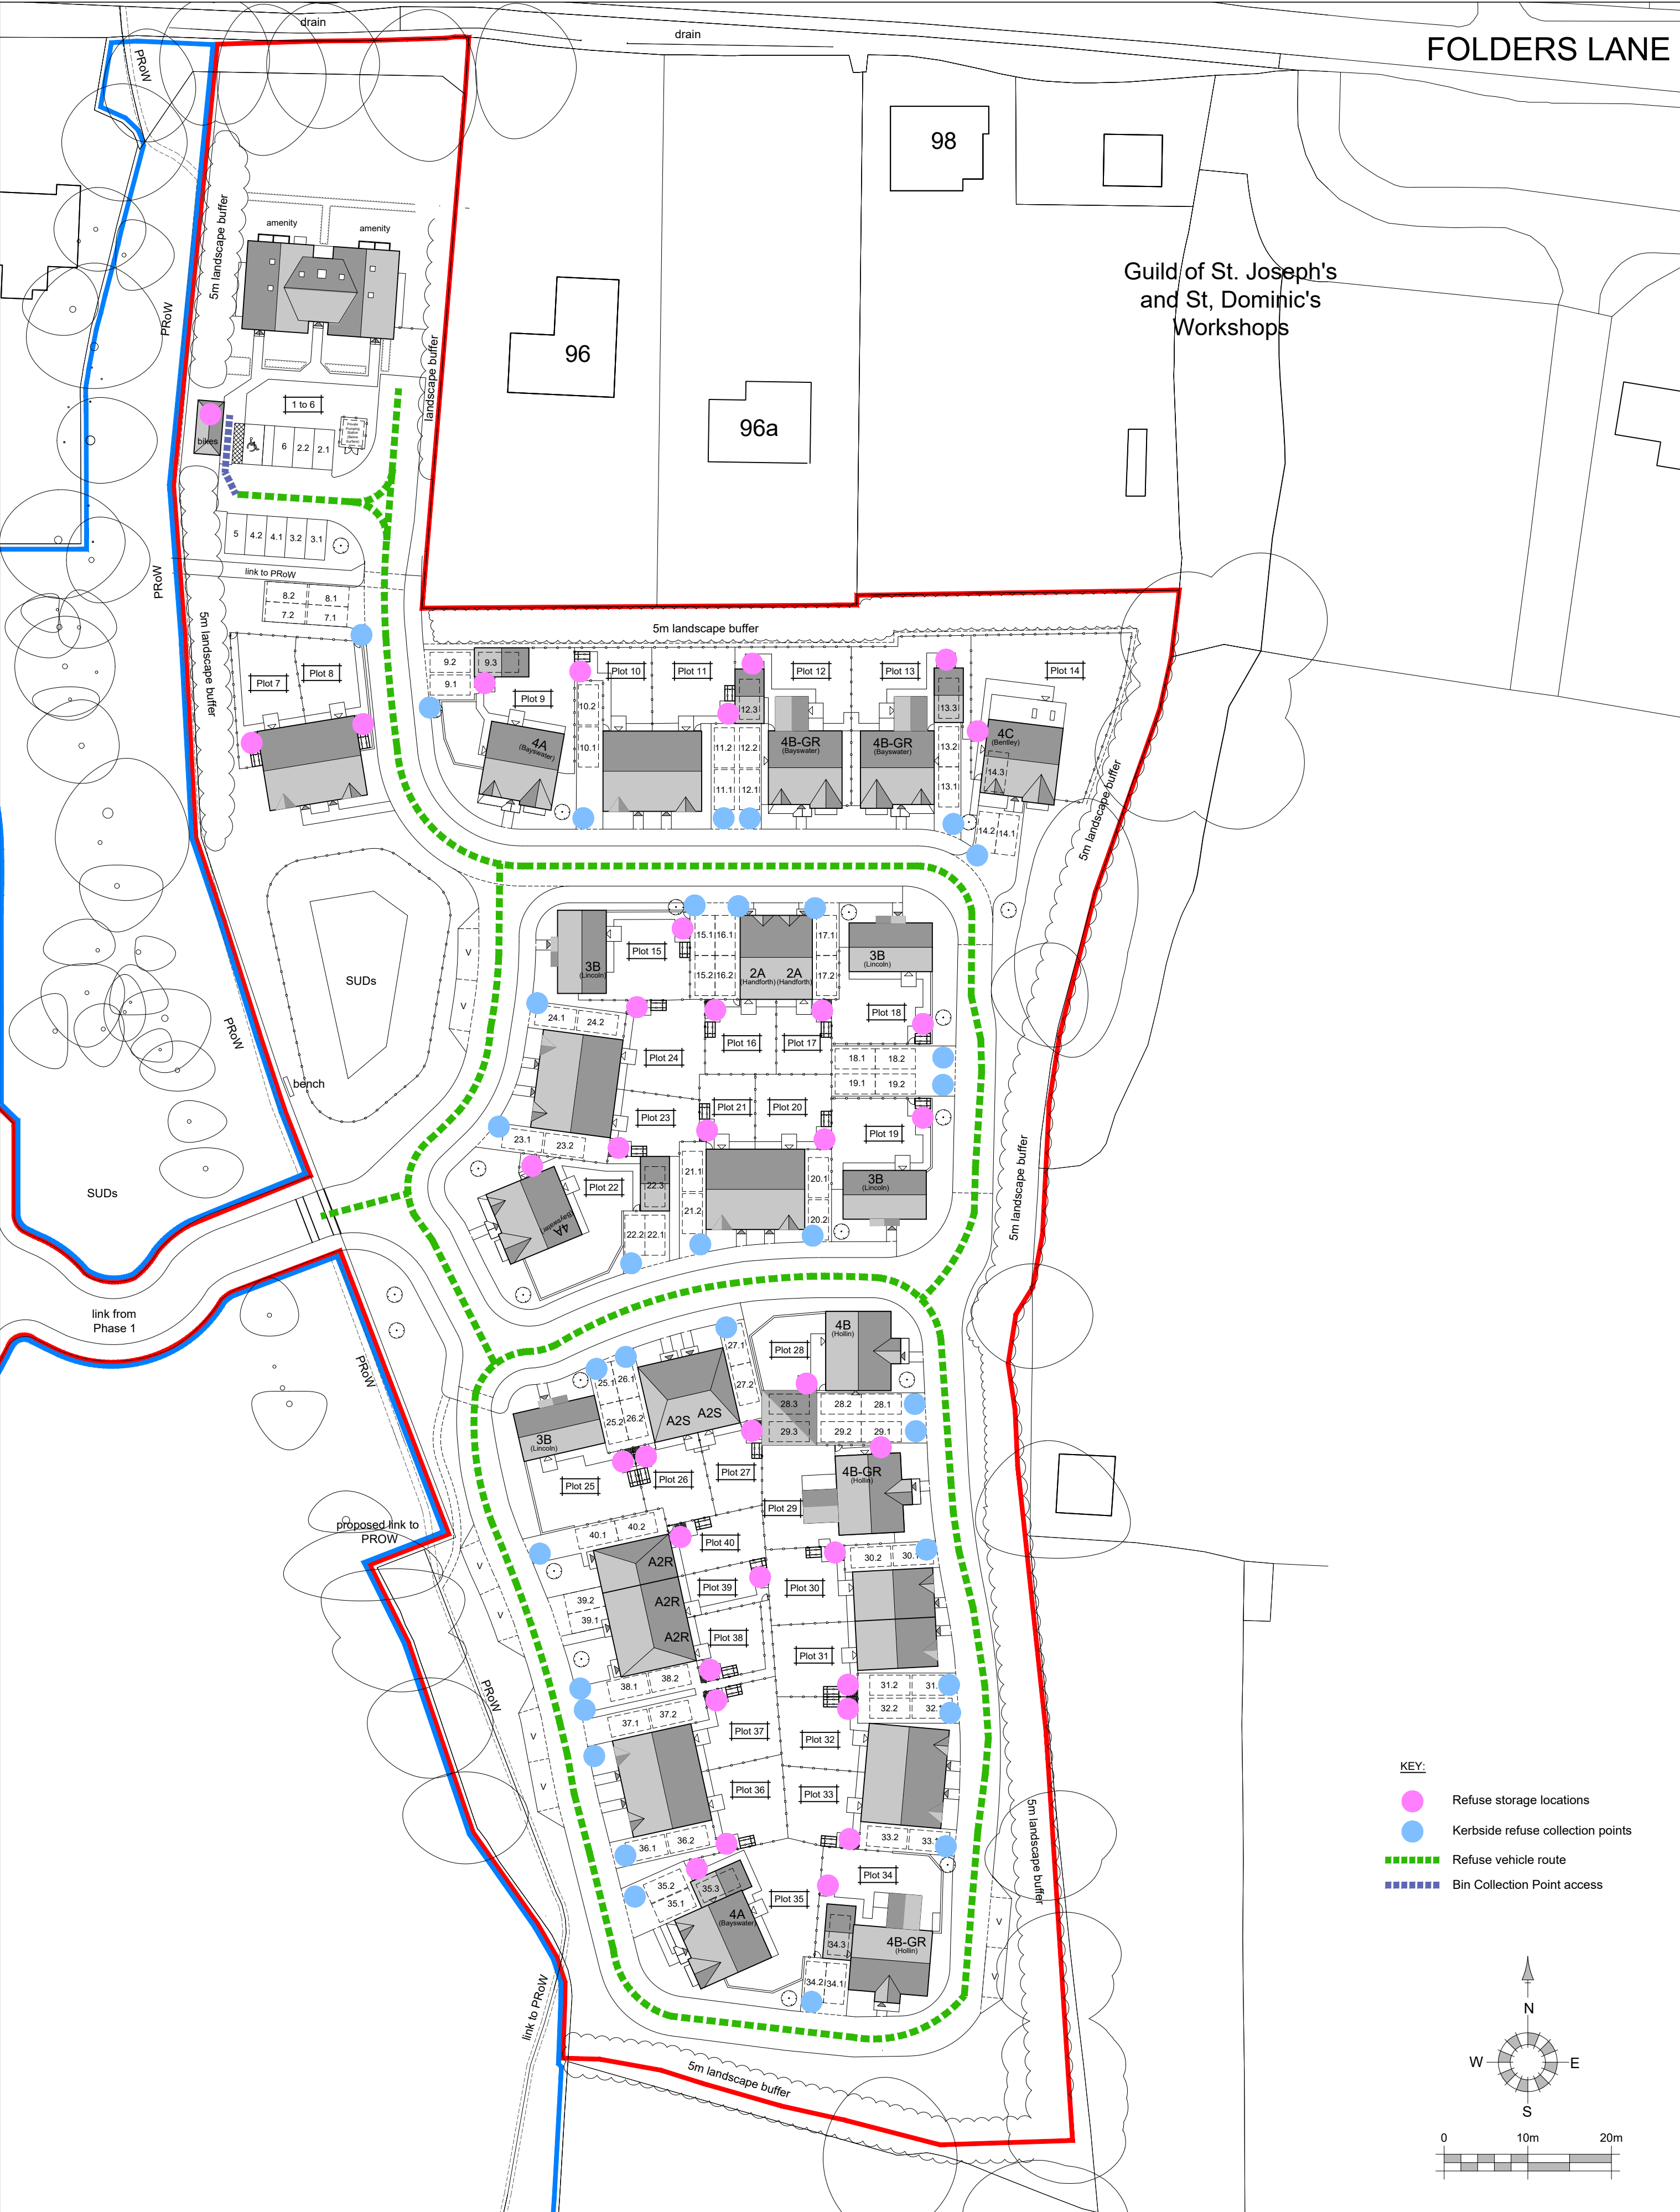

- KEY:
- Refuse storage locations
 - Kerbside refuse collection points
 - Refuse vehicle route
 - Bin Collection Point access

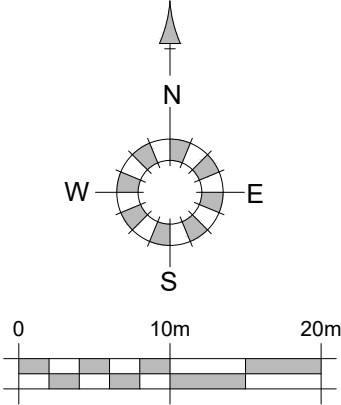

REV.	DATE	REVISIONS:	BY	STATUS:
C	Aug '23	Pump station moved, parking 1-6 reconfigured, SUDs pond re-shaped,	GE	
D	13.10.23	General amendments.	NL	
E	08.12.23	Base layout amendments.	PG	
F	08.04.24	Base layout amendments.	RPO	
G	22.09.25	Base layout amendments.	AL	

Planning		CLIENT: Jones Homes (Southern) Limited		PROJECT: Folders Lane, Phase II Burgess Hill	
		SCALE: 1:500 (A2 ORIGINAL)		DRAWING: Refuse Strategy Layout	
		DRAWN: BH		P106	
		DATE: Nov.'22		G	

22130		P106	
22130		P106	

22130		P106	
22130		P106	



architecture planning masterplanning

2 Funtley Court, Funtley Hill,
Fareham, Hampshire, PO16 7UY.
info@osparchitecture.com www.osparchitecture.com
Tel: 01329 559400