


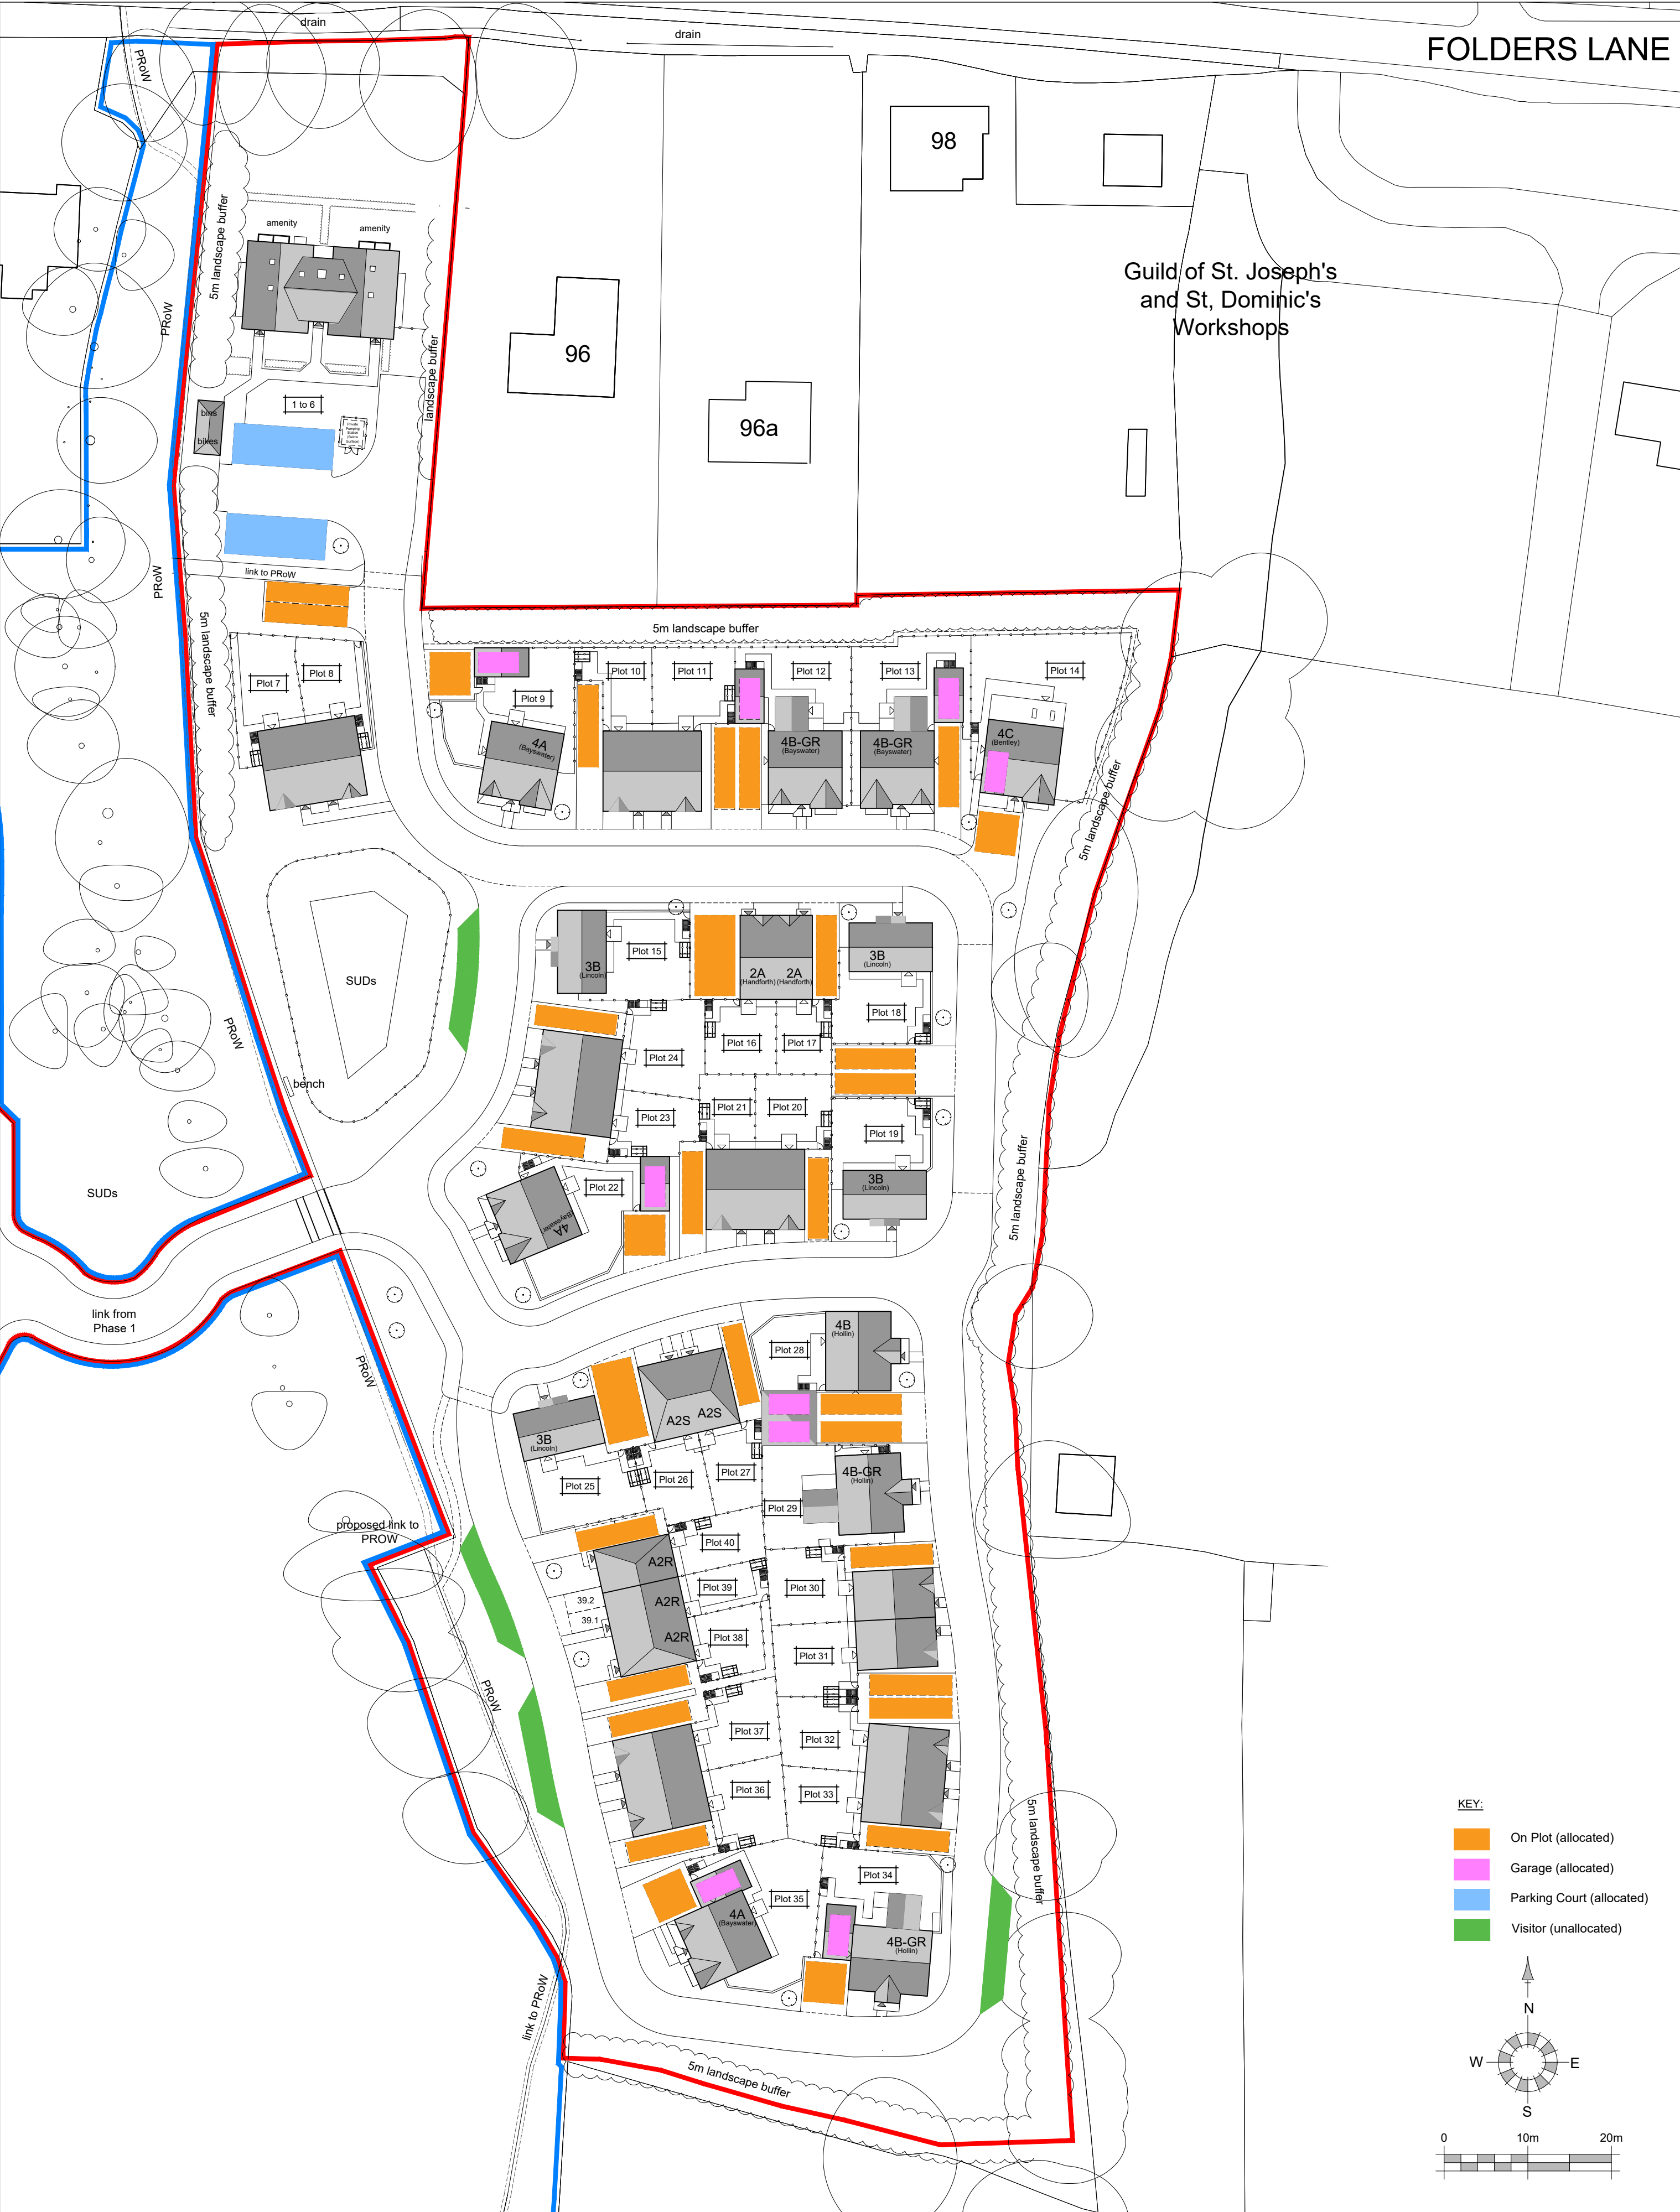

REV.	DATE	REVISIONS:	BY	STATUS:
C	Aug '23	Pump station moved, parking 1-6 reconfigured, SUDs pond re-shaped,	GE	
D	13.10.23	General amendments.	NL	
E	08.12.23	Base layout amendments.	PG	
F	08.04.24	Base layout amendments.	RPO	
G	22.09.25	Base layout amendments.	AL	

Planning

CLIENT:	Jones Homes (Southern) Limited
SCALE:	1:500 (A2 ORIGINAL)
DRAWN:	BH
DATE:	Nov '22

PROJECT:	Folders Lane, Phase II Burgess Hill
DRAWING:	Parking Strategy Layout
P107	G



architecture planning masterplanning

2 Funtley Court, Funtley Hill,
Fareham, Hampshire, PO16 7UY.
info@osparchitecture.com www.osparchitecture.com
Tel: 01329 559400