


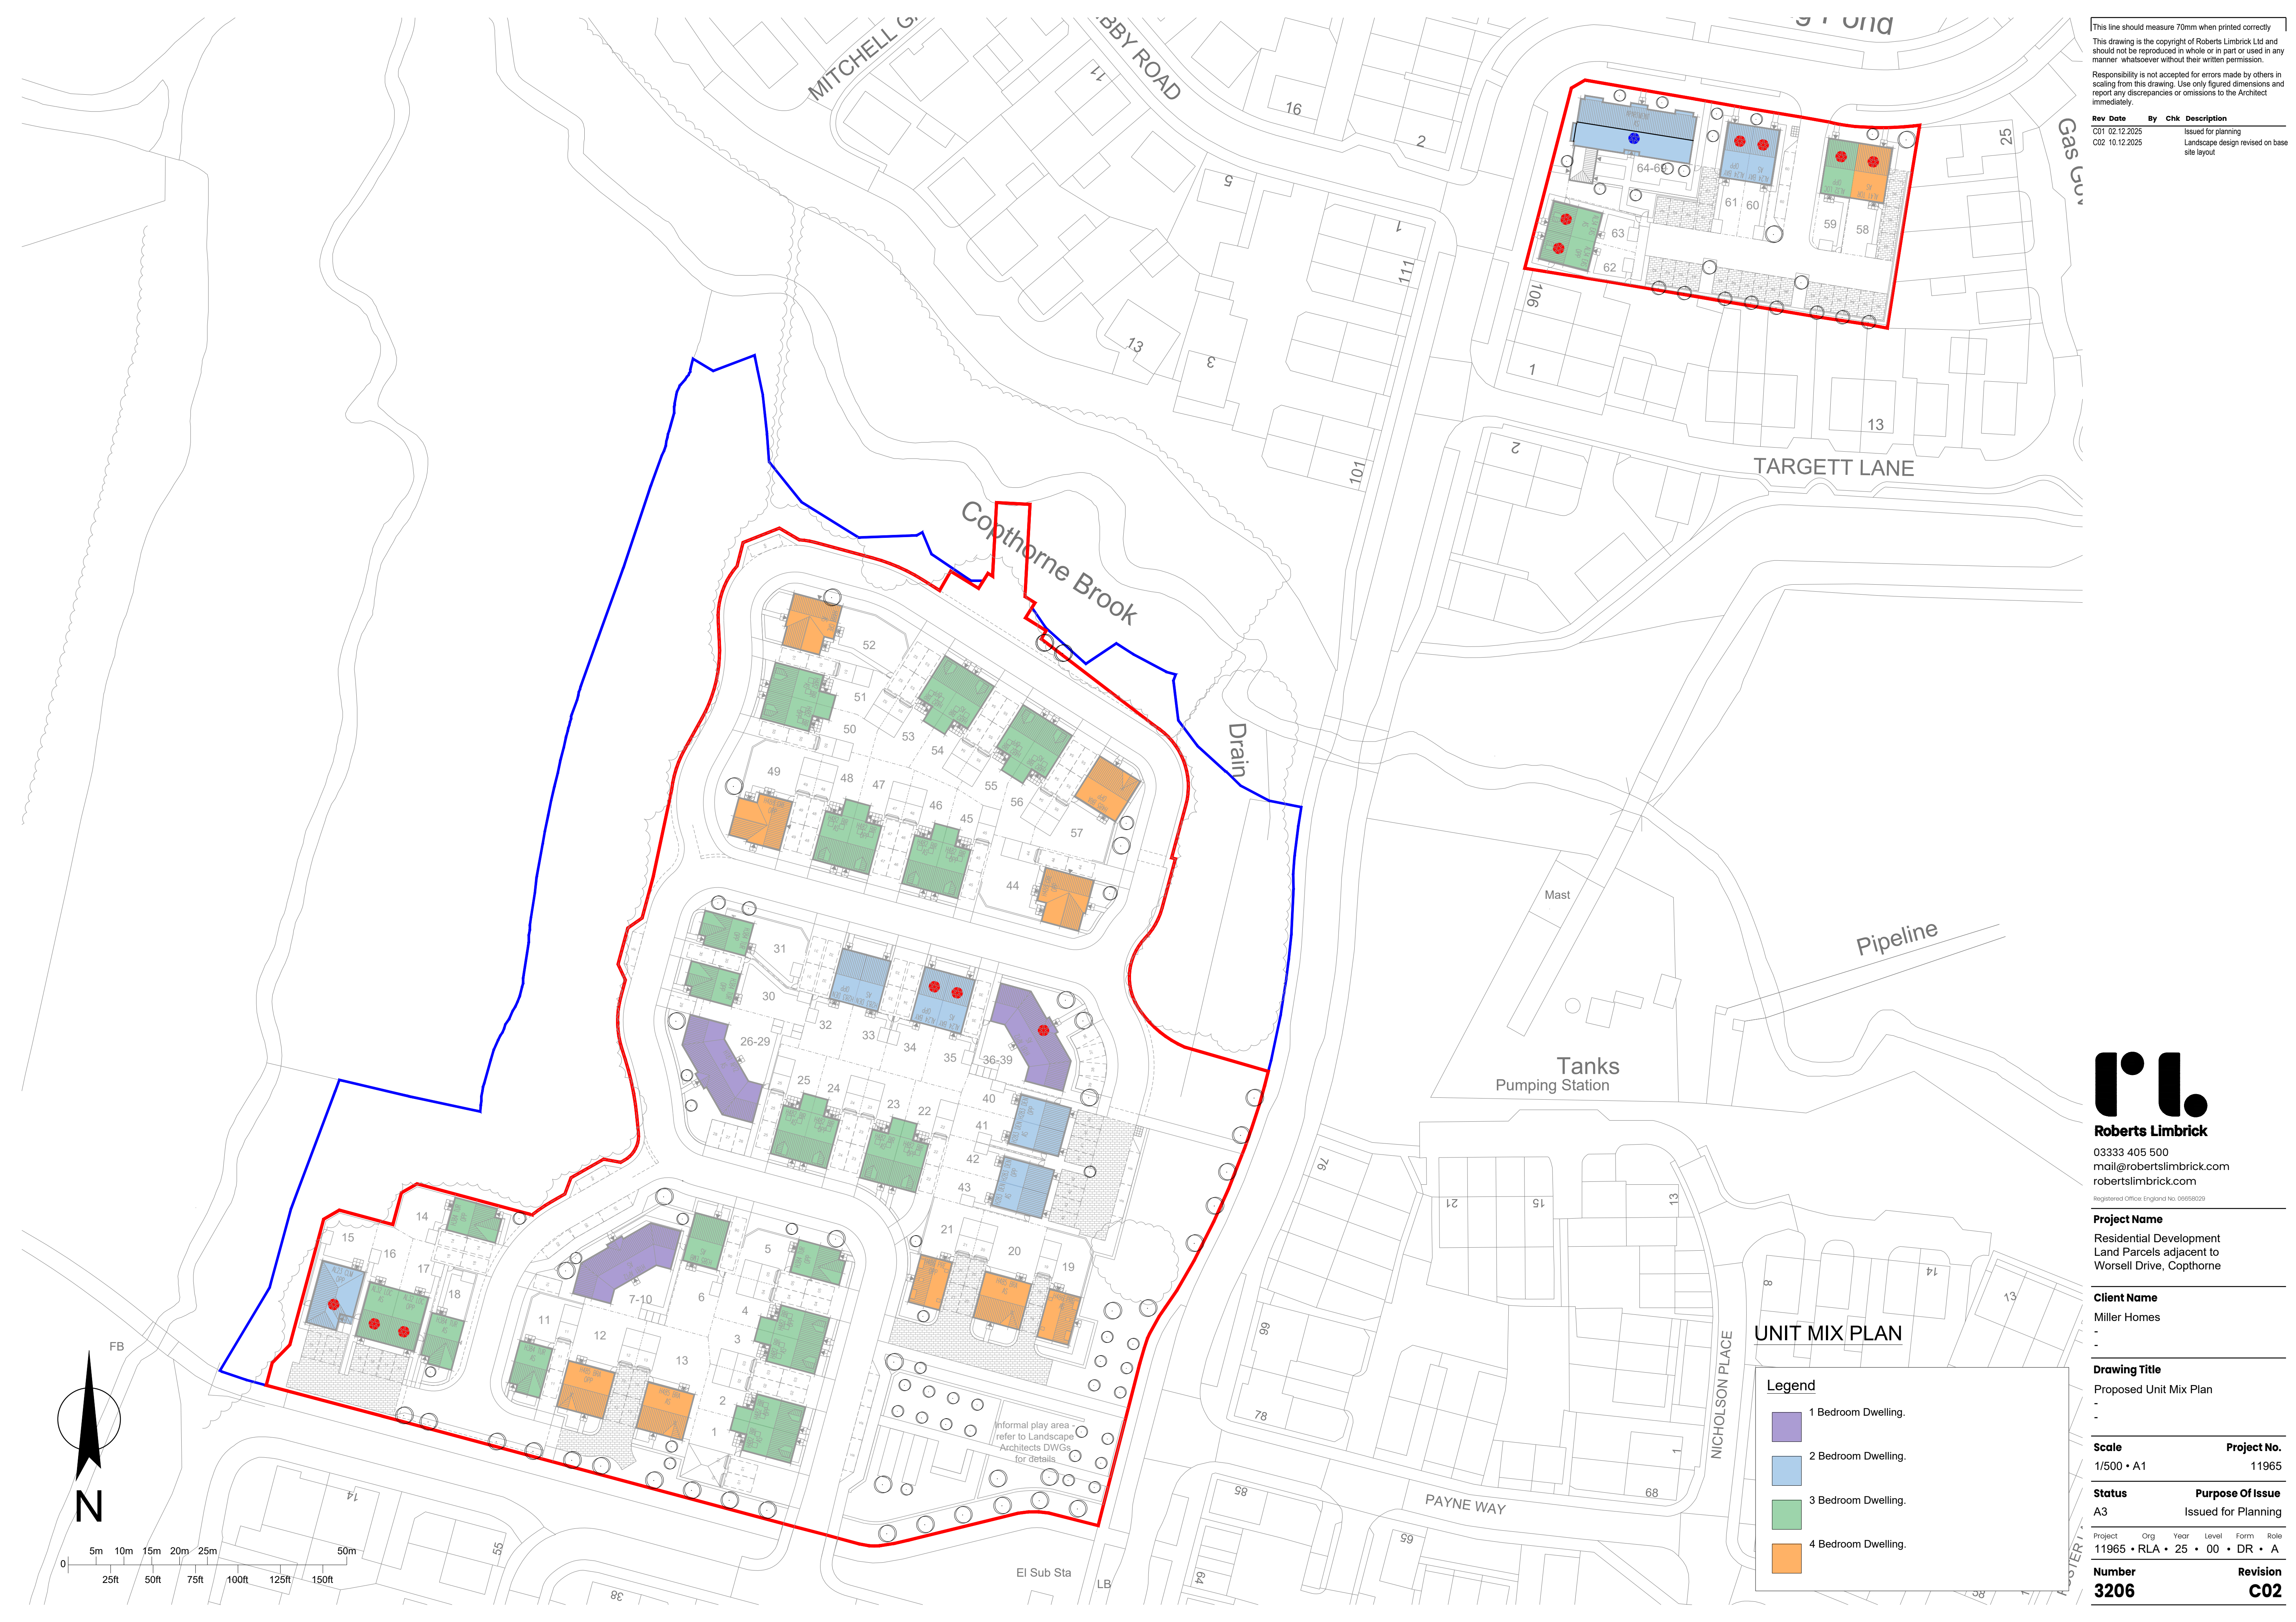


This line should measure 70mm when printed correctly

This drawing is the copyright of Roberts Limbrick Ltd and should not be reproduced in whole or in part or used in any manner whatsoever without their written permission.

Responsibility is not accepted for errors made by others in scaling from this drawing. Use only figured dimensions and report any discrepancies or omissions to the Architect immediately.

Rev	Date	By	Chk	Description
C01	02.12.2025			Issued for planning
C02	10.12.2025			Landscape design revised on base site layout

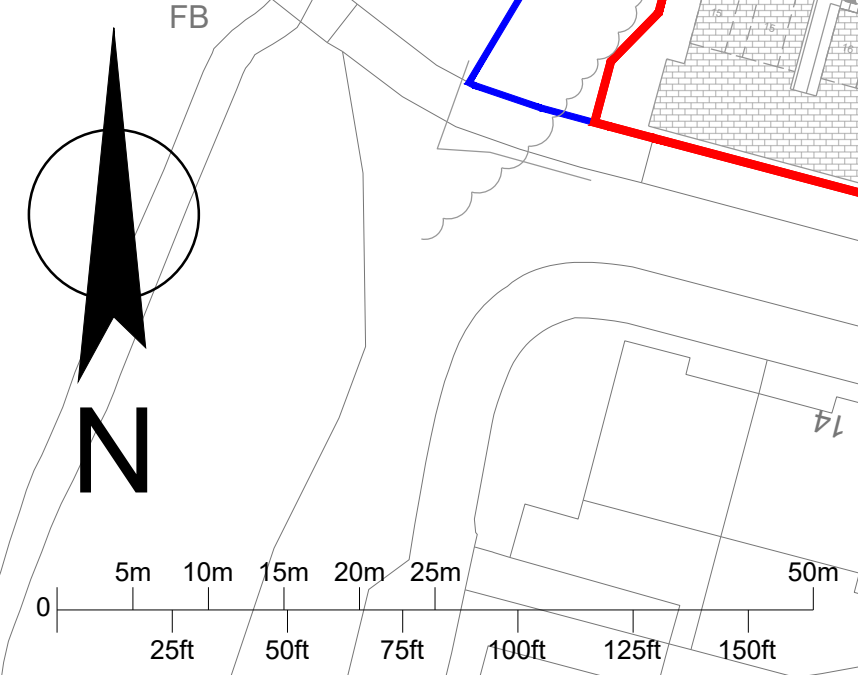

UNIT MIX PLAN

- Legend
- 1 Bedroom Dwelling.
 - 2 Bedroom Dwelling.
 - 3 Bedroom Dwelling.
 - 4 Bedroom Dwelling.

Roberts Limbrick
03333 405 500
mail@robertslimbrick.com
robertslimbrick.com
Registered Office: England No. 09656029

Project Name
Residential Development
Land Parcels adjacent to
Worsell Drive, Copthorne

Client Name
Miller Homes

Drawing Title
Proposed Unit Mix Plan

Scale 1/500 • A1	Project No. 11965																	
Status A3	Purpose Of Issue Issued for Planning																	
<table><tr><td>Project</td><td>Org</td><td>Year</td><td>Level</td><td>Form</td><td>Role</td></tr><tr><td>11965</td><td>•</td><td>RLA</td><td>•</td><td>25</td><td>•</td><td>00</td><td>•</td><td>DR</td><td>•</td><td>A</td></tr></table>		Project	Org	Year	Level	Form	Role	11965	•	RLA	•	25	•	00	•	DR	•	A
Project	Org	Year	Level	Form	Role													
11965	•	RLA	•	25	•	00	•	DR	•	A								
Number 3206	Revision C02																	