



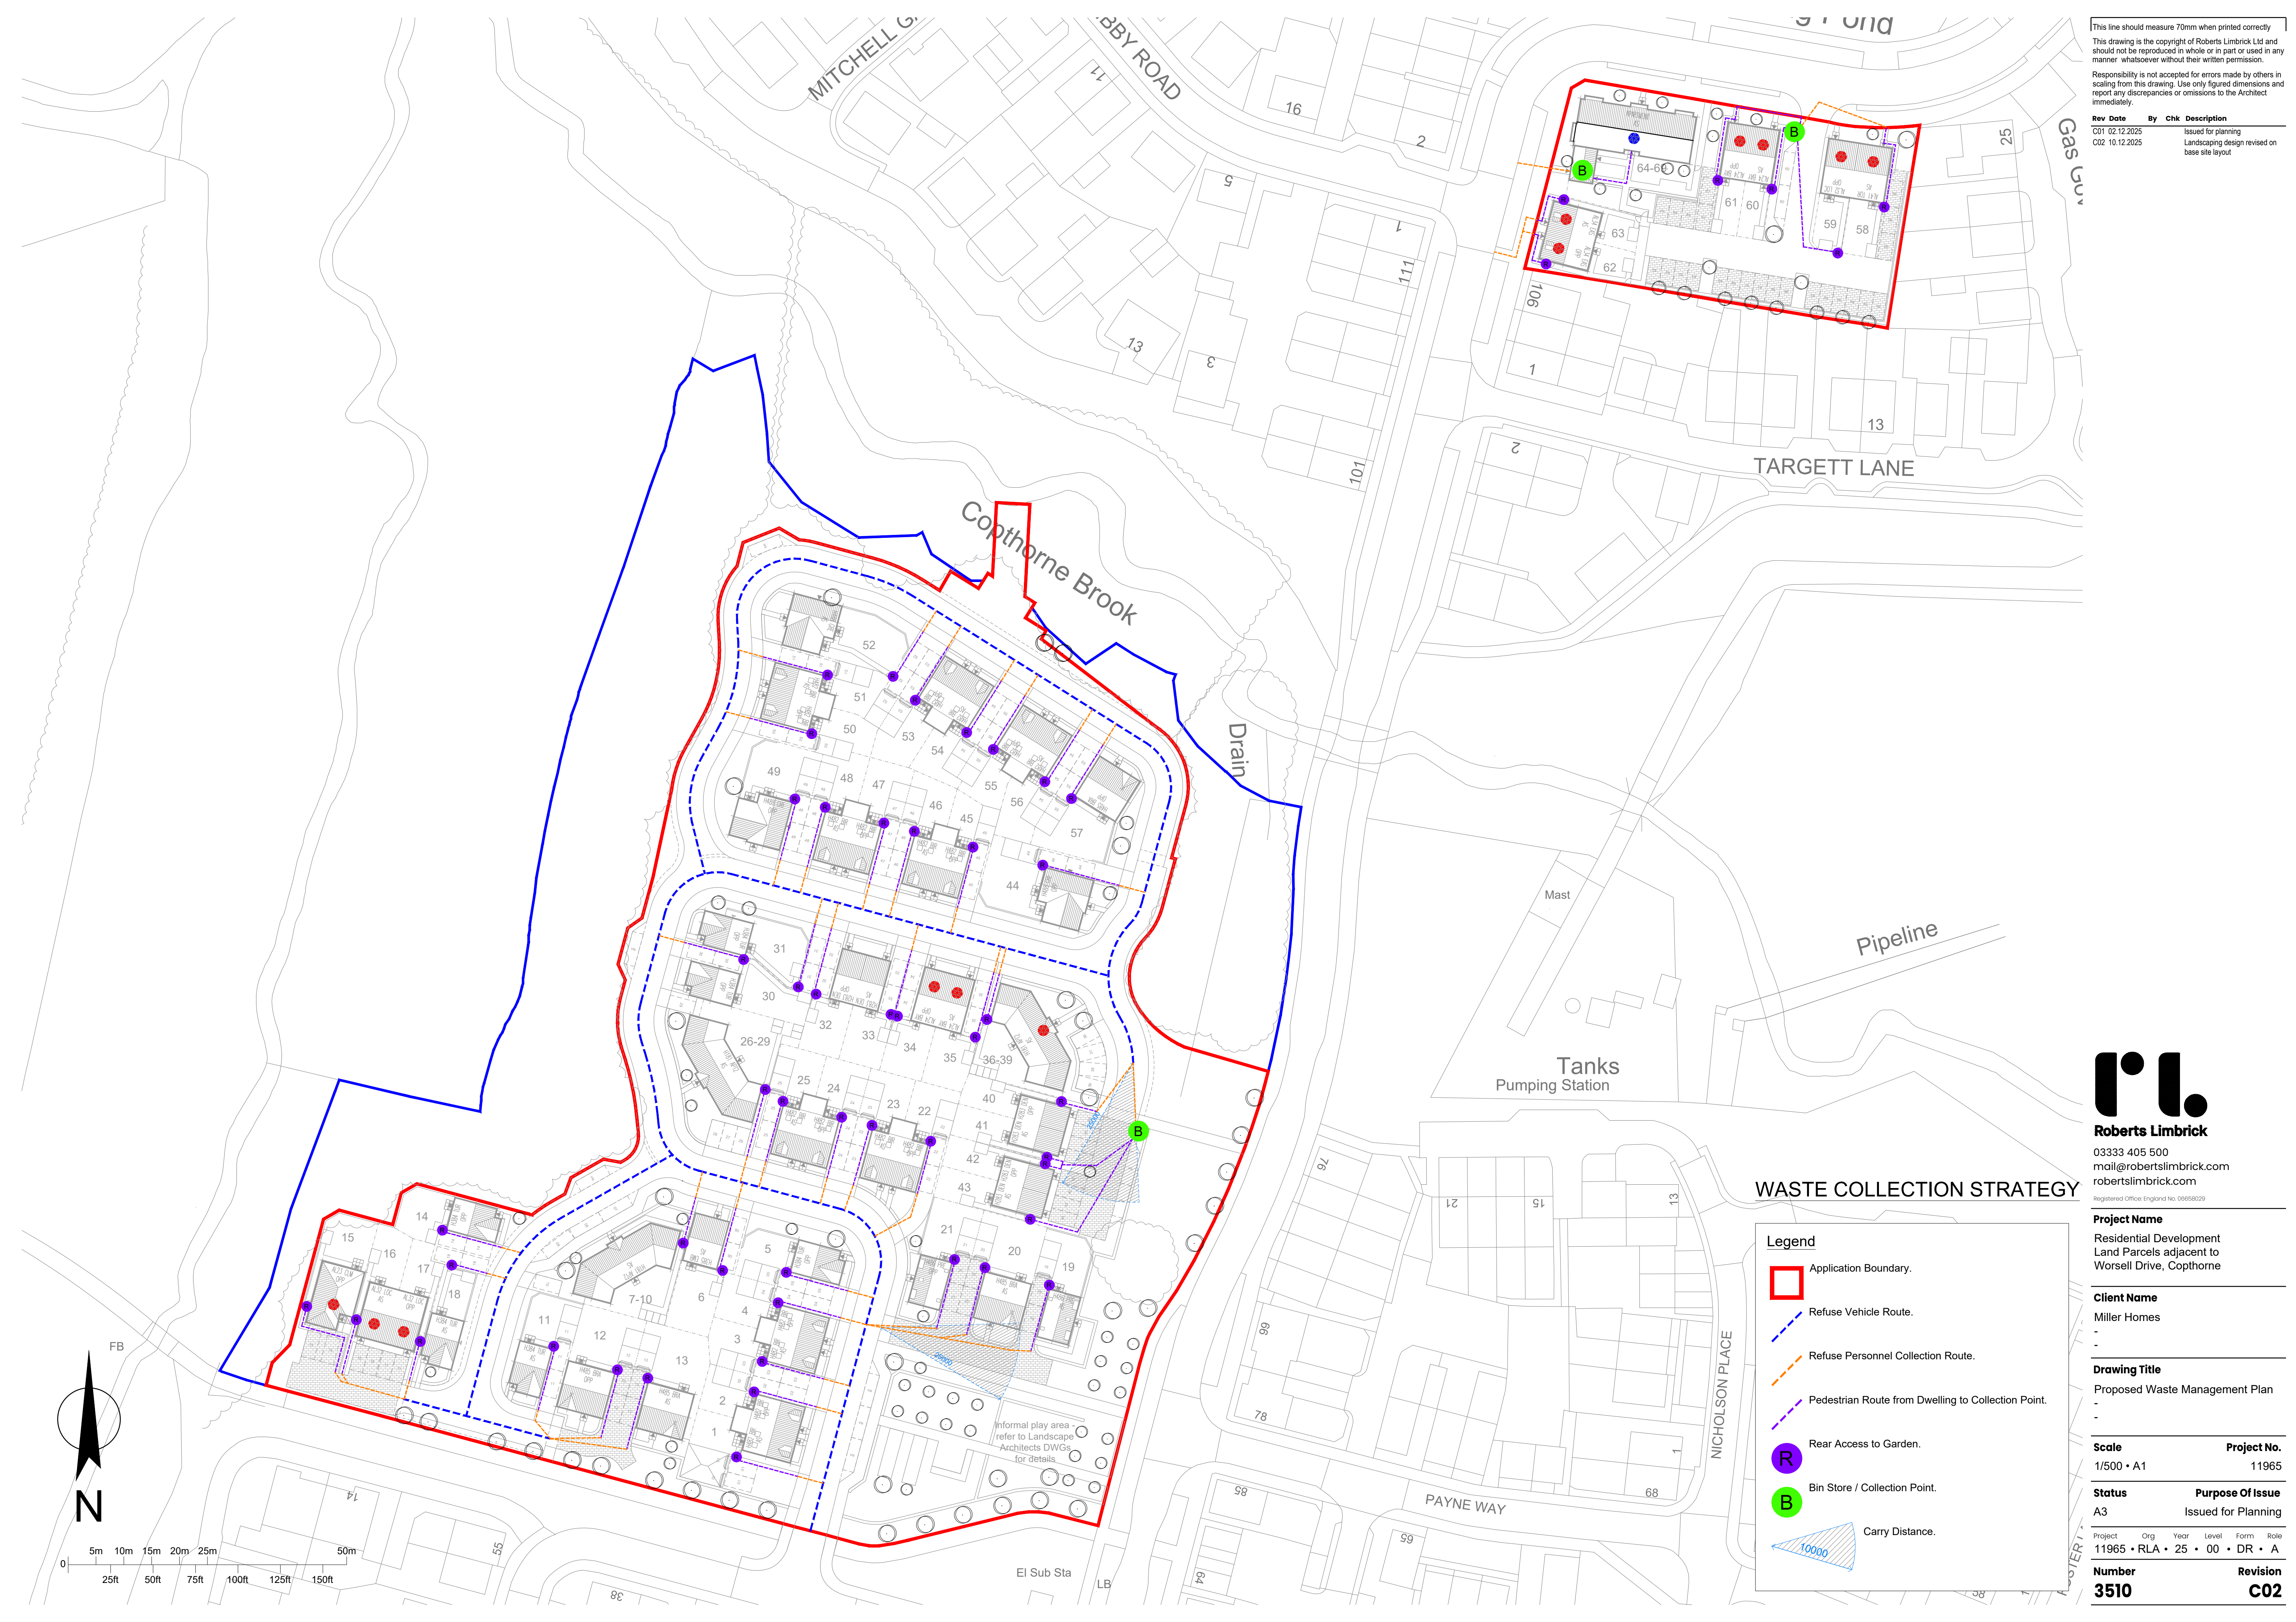

This line should measure 70mm when printed correctly			
This drawing is the copyright of Roberts Limbrick Ltd and should not be reproduced in whole or in part or used in any manner whatsoever without their written permission.			
Responsibility is not accepted for errors made by others in scaling from this drawing. Use only figured dimensions and report any discrepancies or omissions to the Architect immediately.			
Rev	Date	By	Chk Description
C01	02.12.2025		Issued for planning
C02	10.12.2025		Landscaping design revised on base site layout

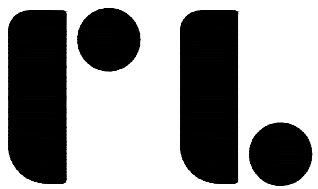

Roberts Limbrick
03333 405 500
mail@robertslimbrick.com
robertslimbrick.com
Registered Office: England No. 09658029

WASTE COLLECTION STRATEGY

Legend

-  Application Boundary.
-  Refuse Vehicle Route.
-  Refuse Personnel Collection Route.
-  Pedestrian Route from Dwelling to Collection Point.
-  Rear Access to Garden.
-  Bin Store / Collection Point.
-  Carry Distance.

Project Name	
Residential Development Land Parcels adjacent to Worsell Drive, Copthorne	
Client Name	
Miller Homes	
Drawing Title	
Proposed Waste Management Plan	
Scale	
1/500 • A1	
Project No.	
11965	
Status	
A3	
Purpose Of Issue	
Issued for Planning	
Number	
3510	
Revision	
C02	