



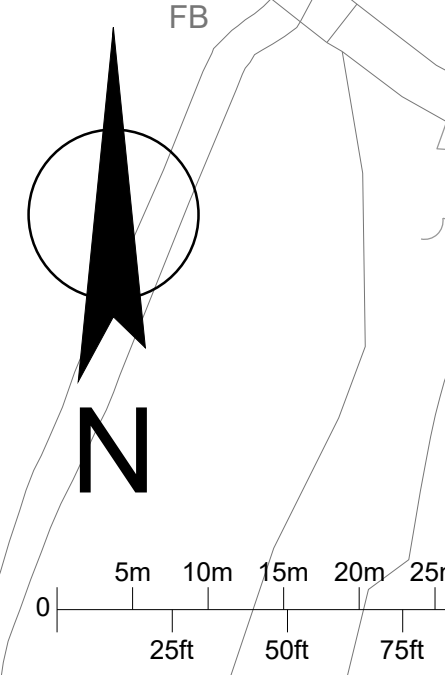

CAR PARKING PLAN

- Legend**
- Allocated Car Parking Spaces - 2.4x4.8m clear dimensions - 127no.
 - Allocated Garage Parking - 6x3m clear internal dimensions - 30no.
 - Visitor Parking Spaces - 9no.
 - Bicycle Storage - Shed / Cycle Store where there is no garage provision.
 - Proposed Dwelling/Wall Mounted Charging Point.
 - Proposed Post Mounted Charging Point.

This line should measure 70mm when printed correctly			
This drawing is the copyright of Roberts Limbrick Ltd and should not be reproduced in whole or in part or used in any manner whatsoever without their written permission.			
Responsibility is not accepted for errors made by others in scaling from this drawing. Use only figured dimensions and report any discrepancies or omissions to the Architect immediately.			
Rev	Date	By	Chk Description
C01	02.12.2025		Issued for planning
C02	10.12.2025		Landscaping design on base site layout revised

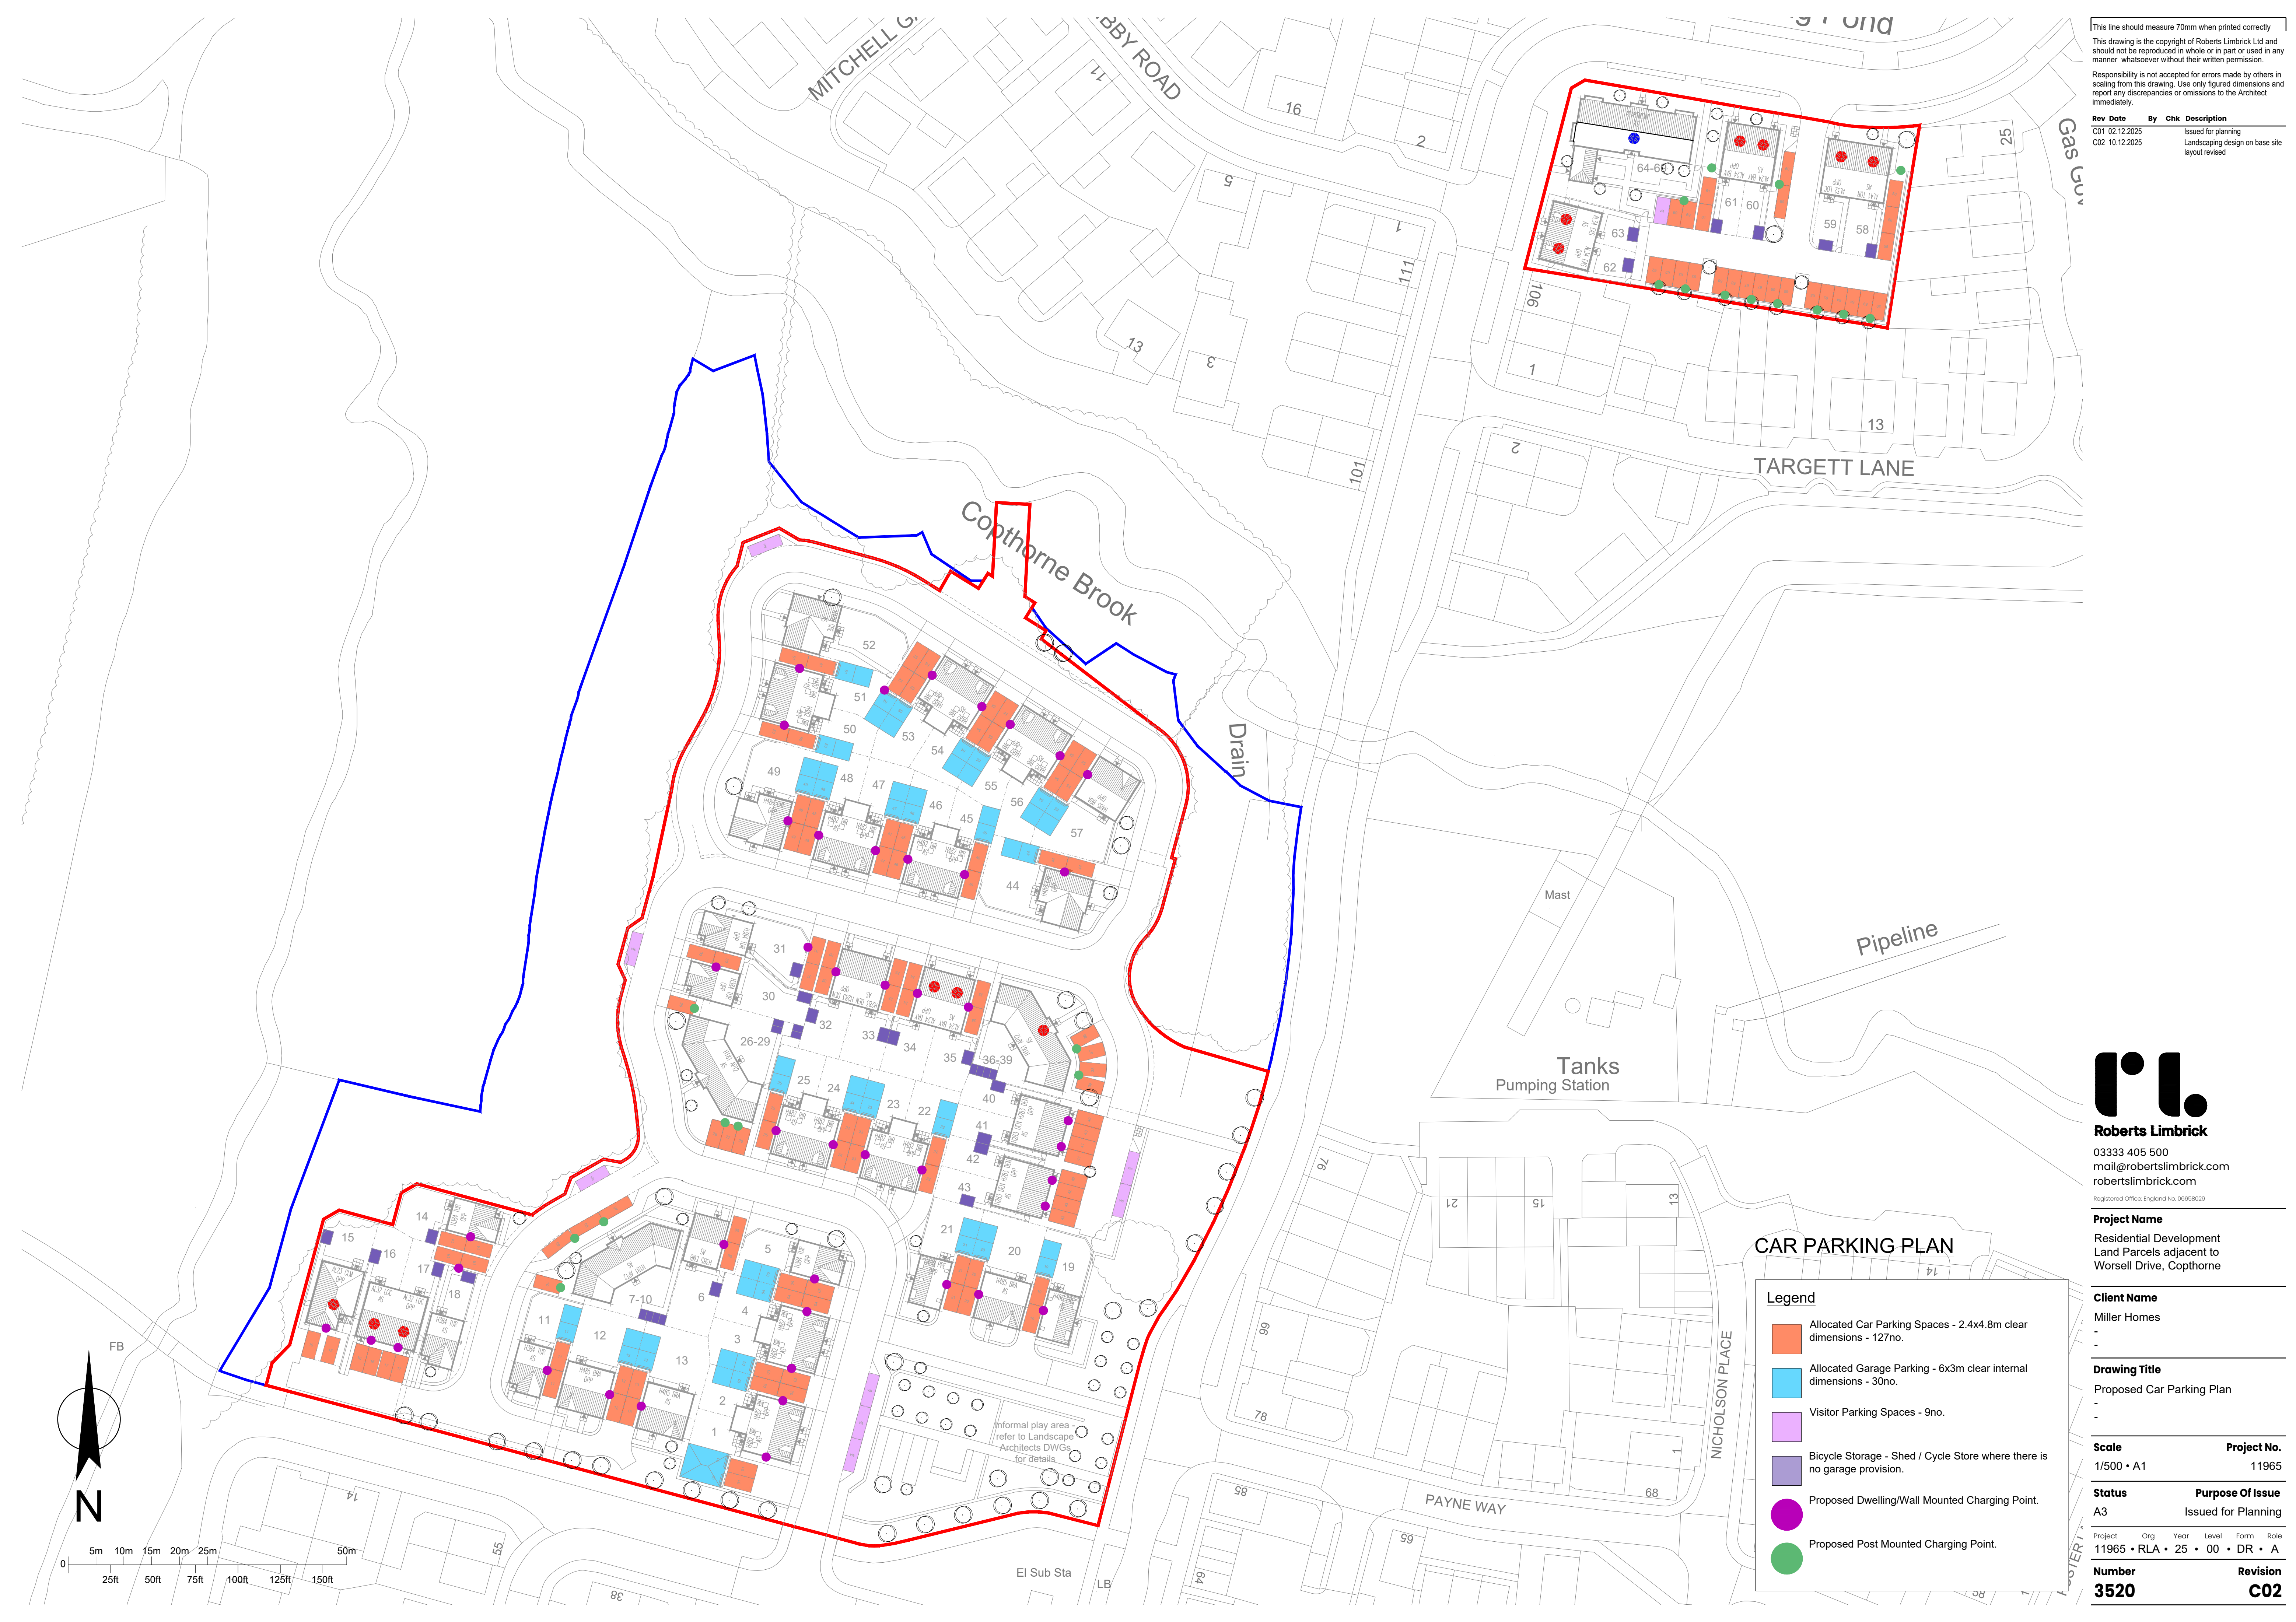

Roberts Limbrick
03333 405 500
mail@robertslimbrick.com
robertslimbrick.com
Registered Office: England No. 09658029

Project Name
Residential Development
Land Parcels adjacent to
Worsell Drive, Copthorne

Client Name
Miller Homes

Drawing Title
Proposed Car Parking Plan

Scale 1/500 • A1	Project No. 11965
Status A3	Purpose Of Issue Issued for Planning
Project • Org • Year • Level • Form • Role 11965 • RLA • 25 • 00 • DR • A	
Number 3520	Revision C02