


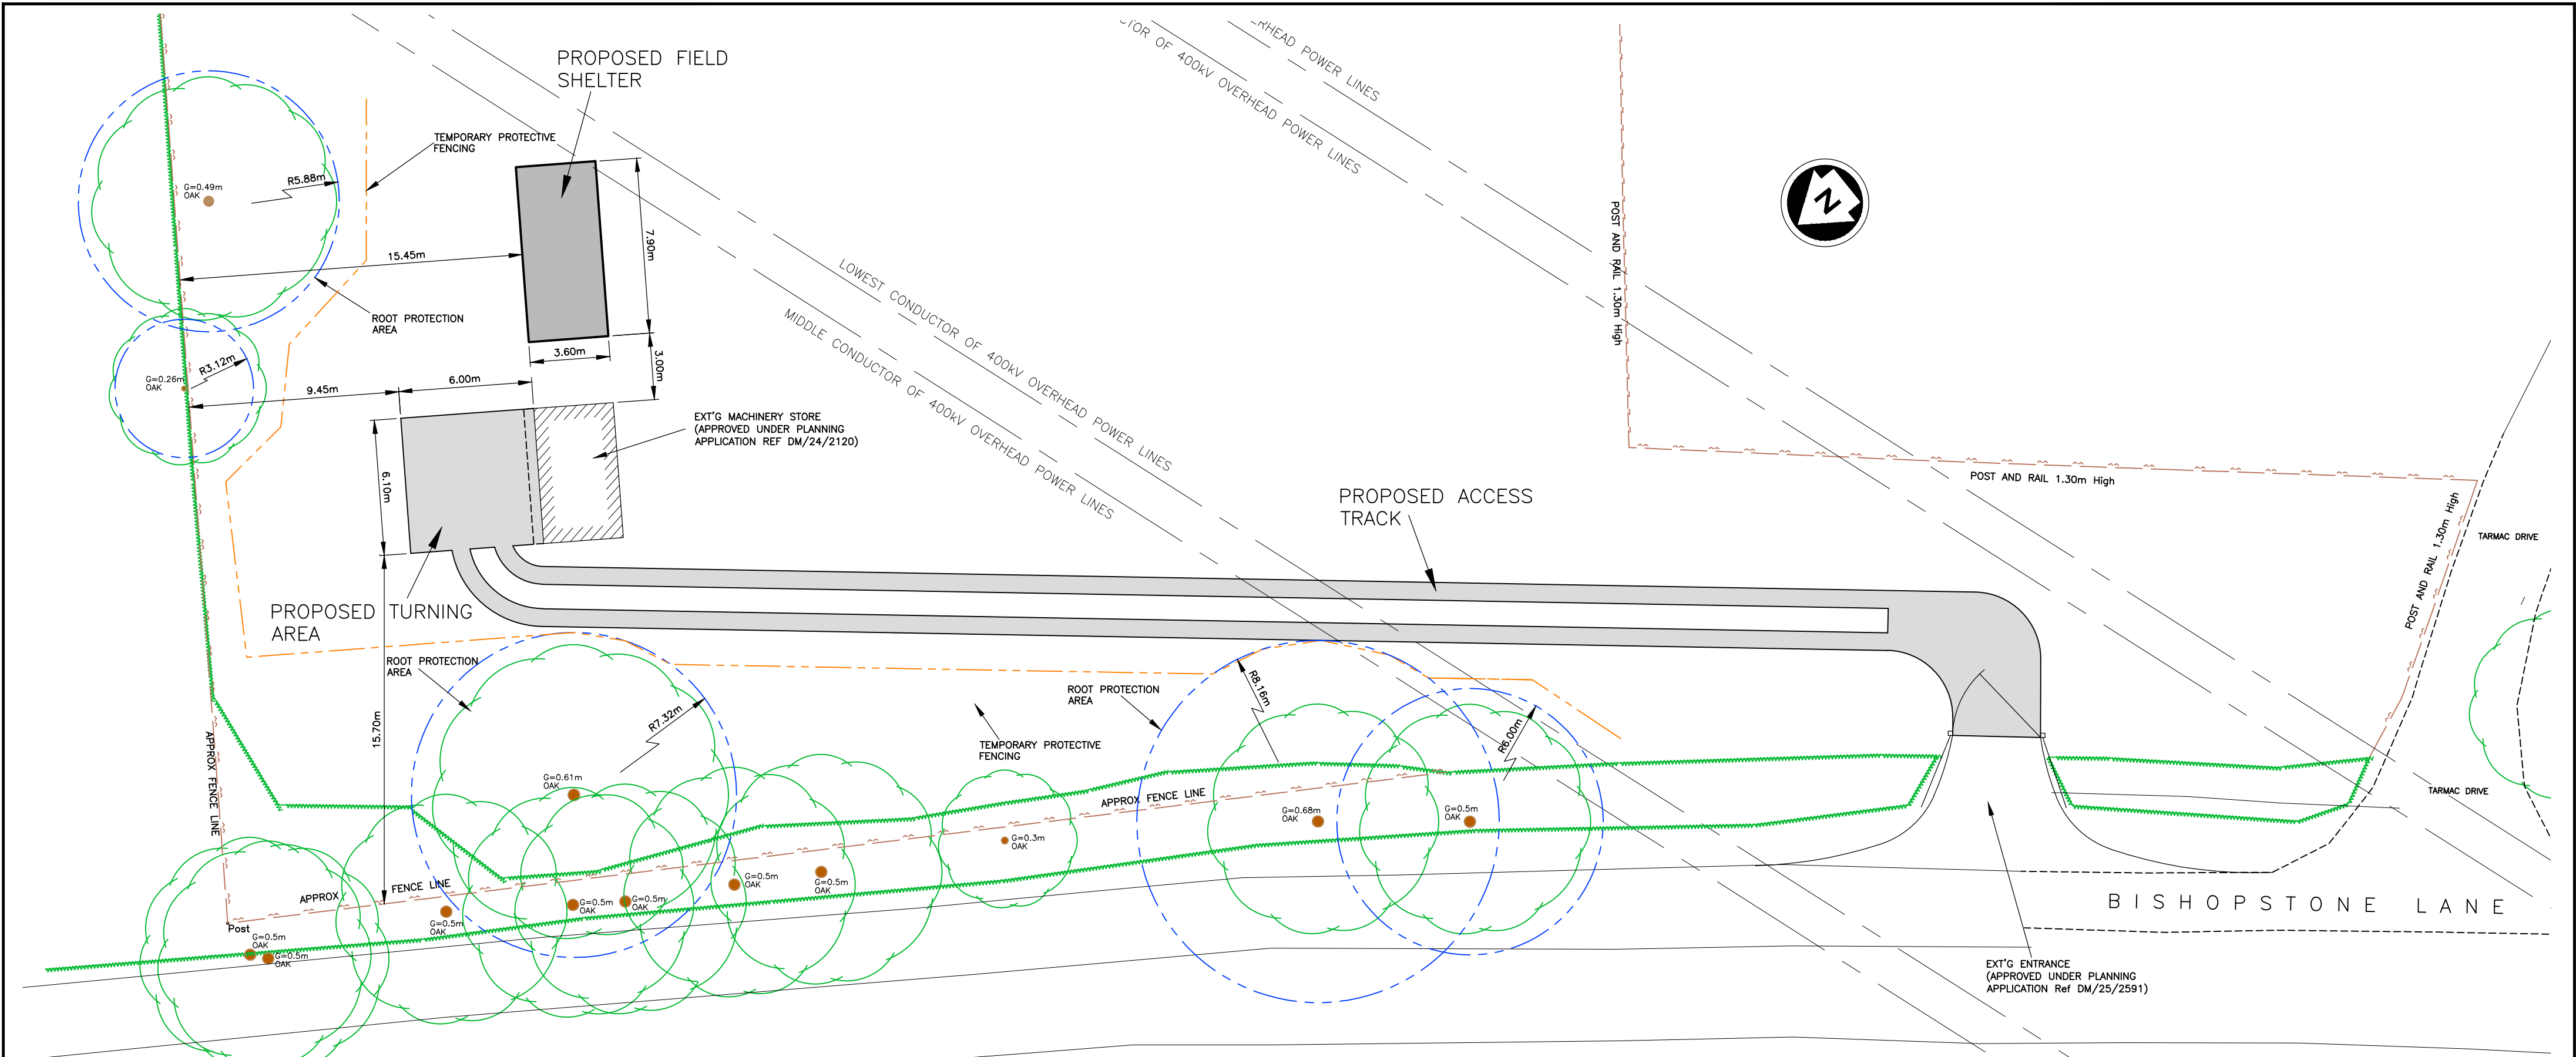


- PROPOSED LAYOUT PLAN - 1:200 -

KEY:

TEMPORARY PROTECTIVE FENCING SHOWN THUS:

ROOT PROTECTION AREAS SHOWN THUS:

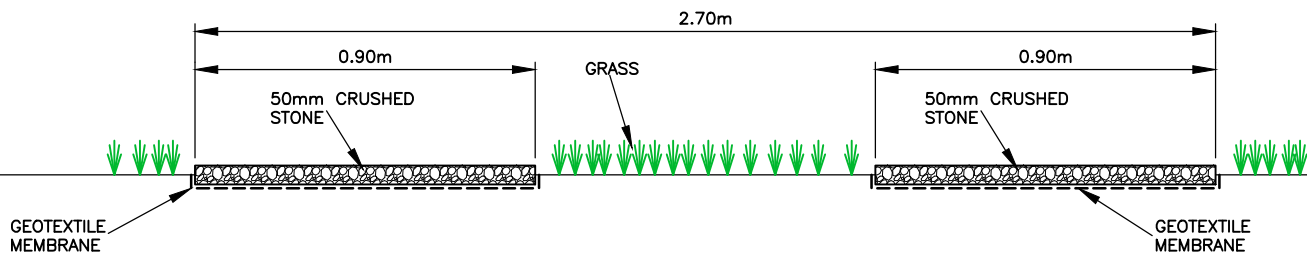

- TYPICAL SECTION THROUGH PROPOSED ACCESS TRACK - 1:20 -

Revisions

Rev B 12.10.26 TRACK ALIGNMENT MODIFIED

Rev A 09.10.26 CLIENT'S COMMENTS INCORPORATED

Client

Mr A Smith

Job Title

PROPOSED ACCESS TRACK & FIELD SHELTER

FORMER AMBERLEY FARM

BISHOPSTONE LANE

ANSTY

WEST SUSSEX RH17 5AR

Drawing Title

GENERAL ARRANGEMENT

T. J. Evans

Building Drawings & Technical Service

Holly's Choice

Spithurst Road

Barcombe

East Sussex BN8 5EF

Telephone (01273) 400835

E-mail: Tim@TJEvansLtd.co.uk

Date	October 2026	Paper Size	A2
Drawing Number	5 2 6 / 0 2 3 / 0 1	B	

