


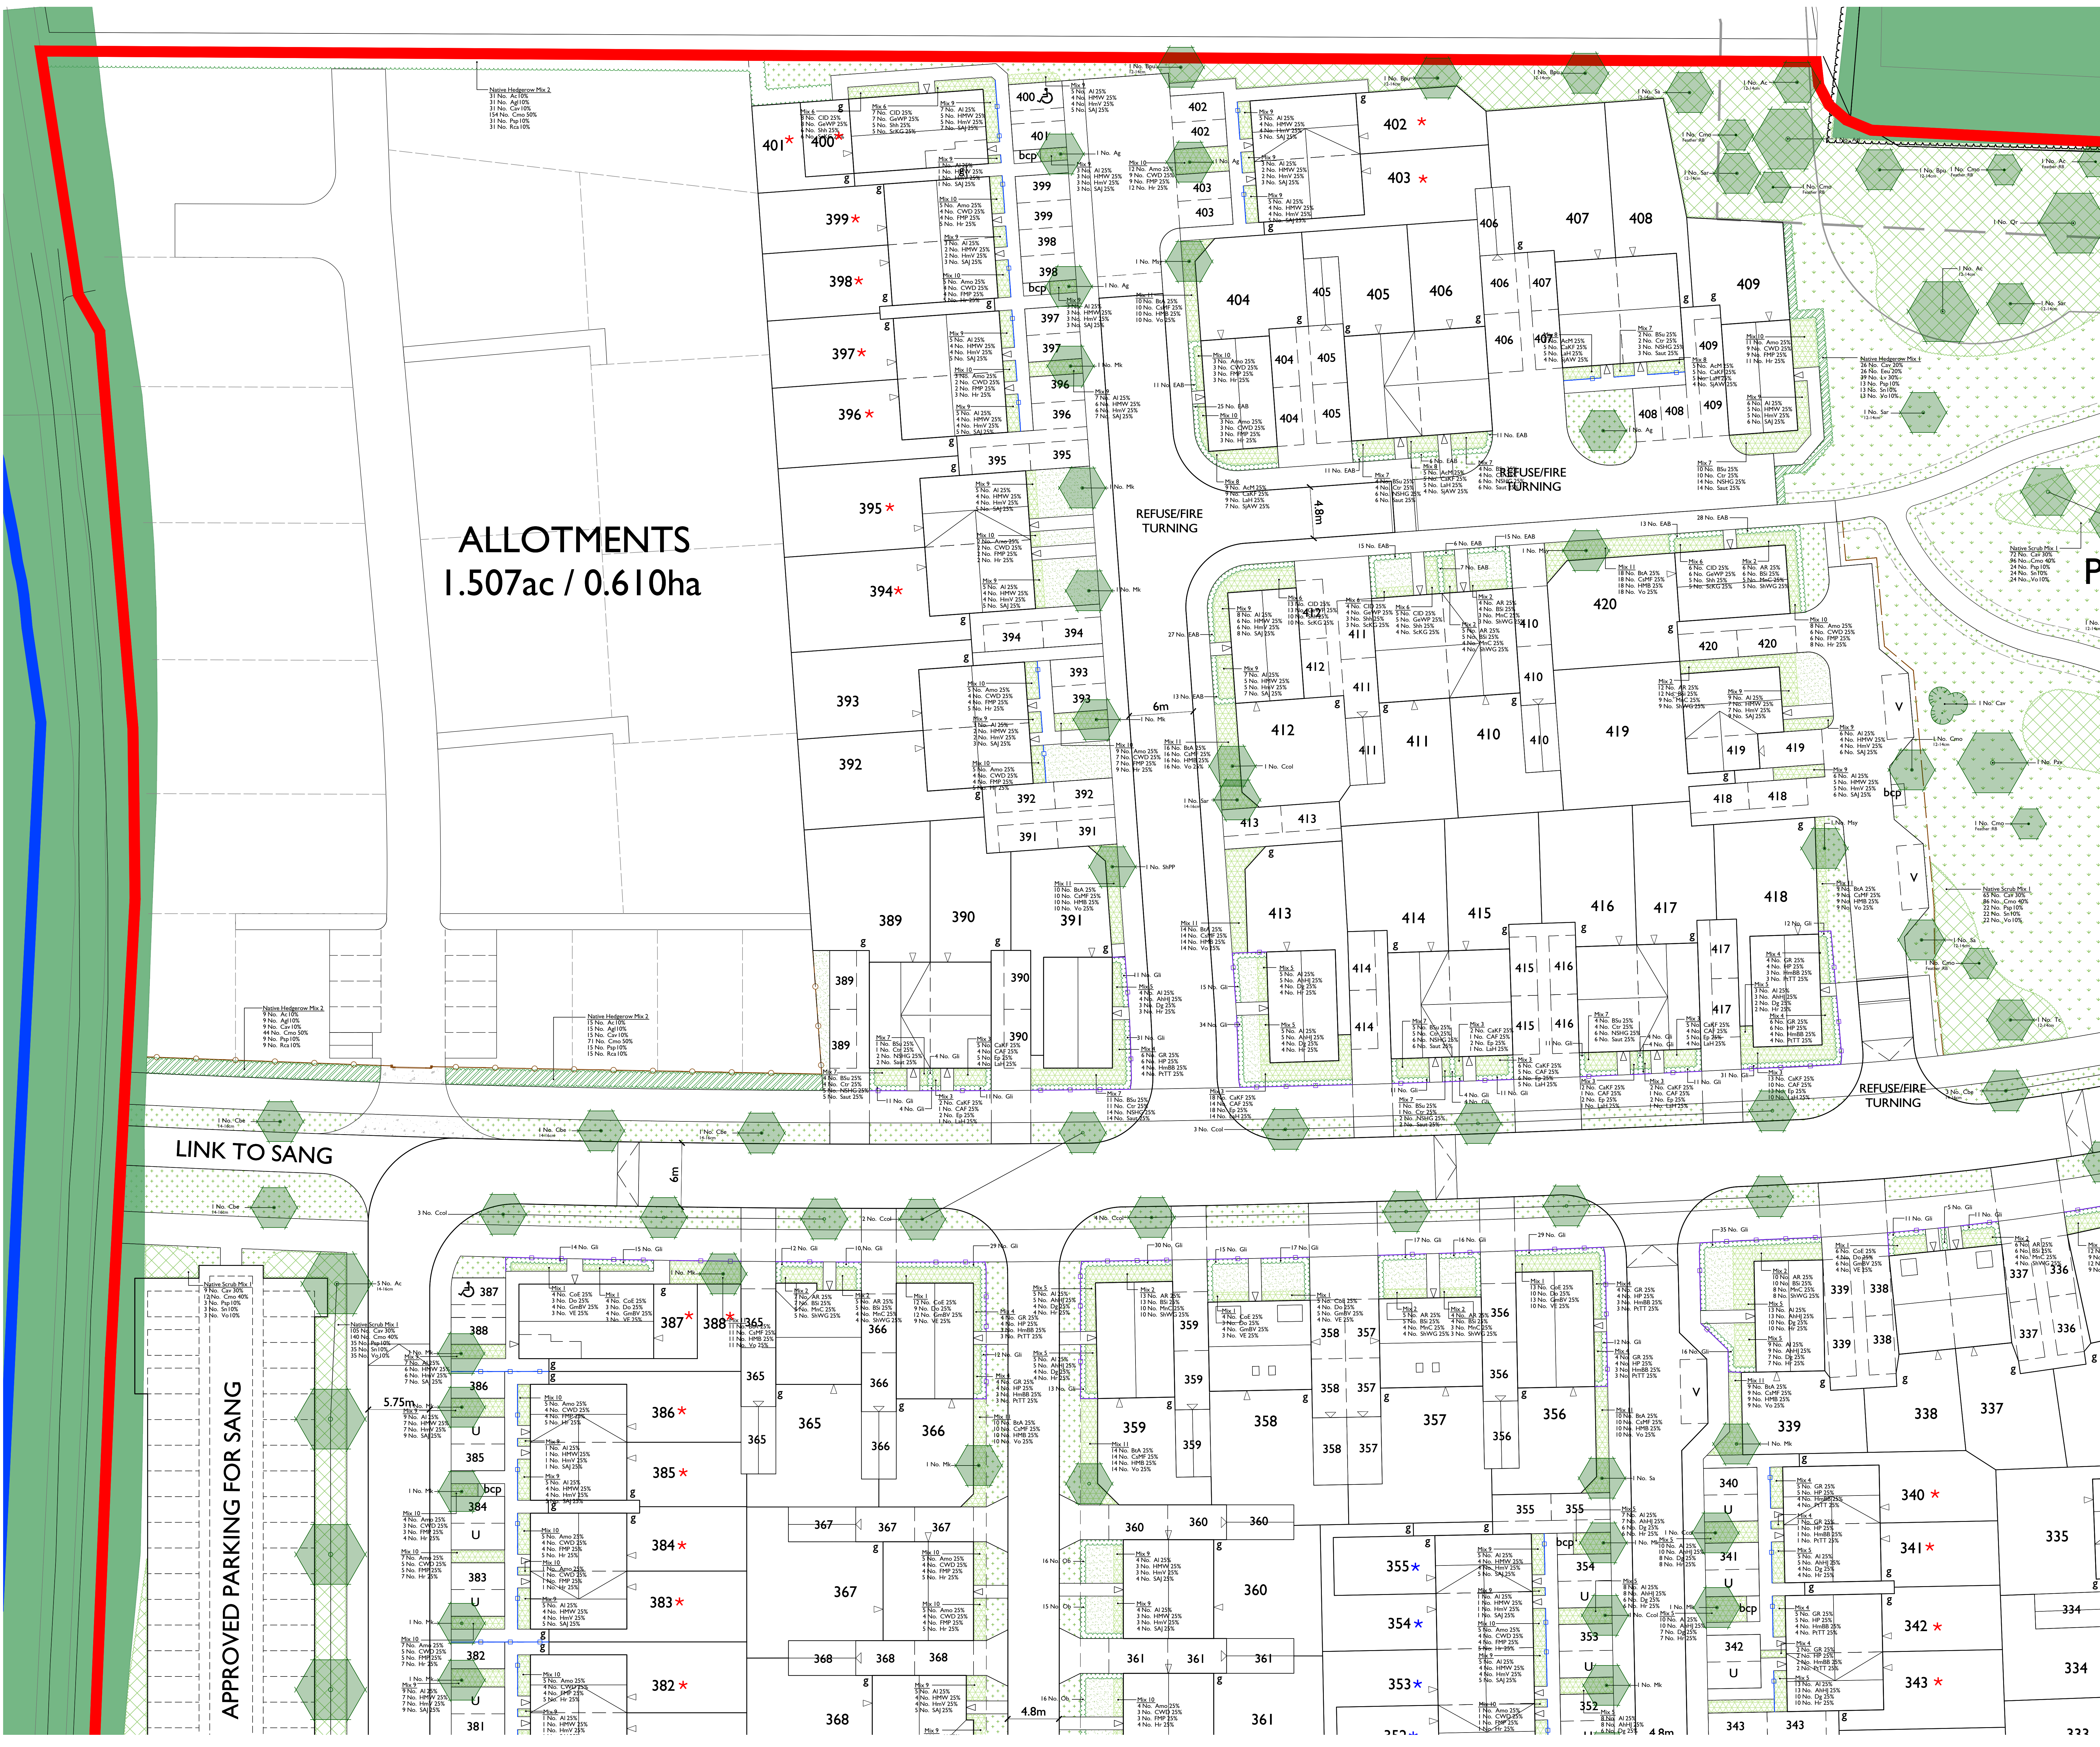

ALLOTMENTS


- | LEGEND | |
|---|---|
|  | Site boundary |
|  | Existing tree to be retained and protected.
Refer to arboricultural information for further detail |
|  | Existing vegetation and/or hedgerow to be retained and protected.
Refer to arboricultural information for further detail |
|  | Existing grassland to be retained and protected. Where disturbed to be seeded in line with proposed grassland seed mix as specified. |
| <u>Proposed soft landscaping</u> | |
|  | Tree planting, refer to detail GLS_080_127_1700 |
|  | Ornamental hedge - Single row
0.9m high |
|  | Double staggered mixed native hedgerow
To be planted in groups of 7-9no. of each species |
|  | Ornamental shrub planting |
|  | Native scrub planting mix
To be planted in groups of 7-9no. of each species |
|  | Good quality hardwearing lawn |
|  | Mown species rich grassland
Verges laid with species rich turf from Wildflower Turf or similar, remaining area seeded with EL1 Flowering Lawn Mixture from Emorsgate or similar seeded at 4g/m2 |
|  | Wildflower meadow
EM4 Meadow Planting for Clay Solds from Emorsgate or similar seeded at 4g/m2 |
|  | Wetland meadow
EM8 Meadow Mixture for Wetlands from Emorsgate or similar seeded at 4g/m2 |
|  | Species rich neutral grassland
Verges laid with species rich turf from Wildflower Turf or similar, remaining area seeded with EL1 Flowering Lawn Mixture from Emorsgate or similar seeded at 4g/m2 |

NOTES:

I. For Planting Schedule refer to drawing GLS_080_127_1517

To be read in conjunction with:

- Landscape general arrangement plan GLS_080_127_1300
- Detailed hard landscape plans GLS_080_127_1600-series
- Tree planting construction detail GLS_080_127_1700
- Landscape specification GLS_080_127_1801
- Landscape management plan GLS_080_127_1802

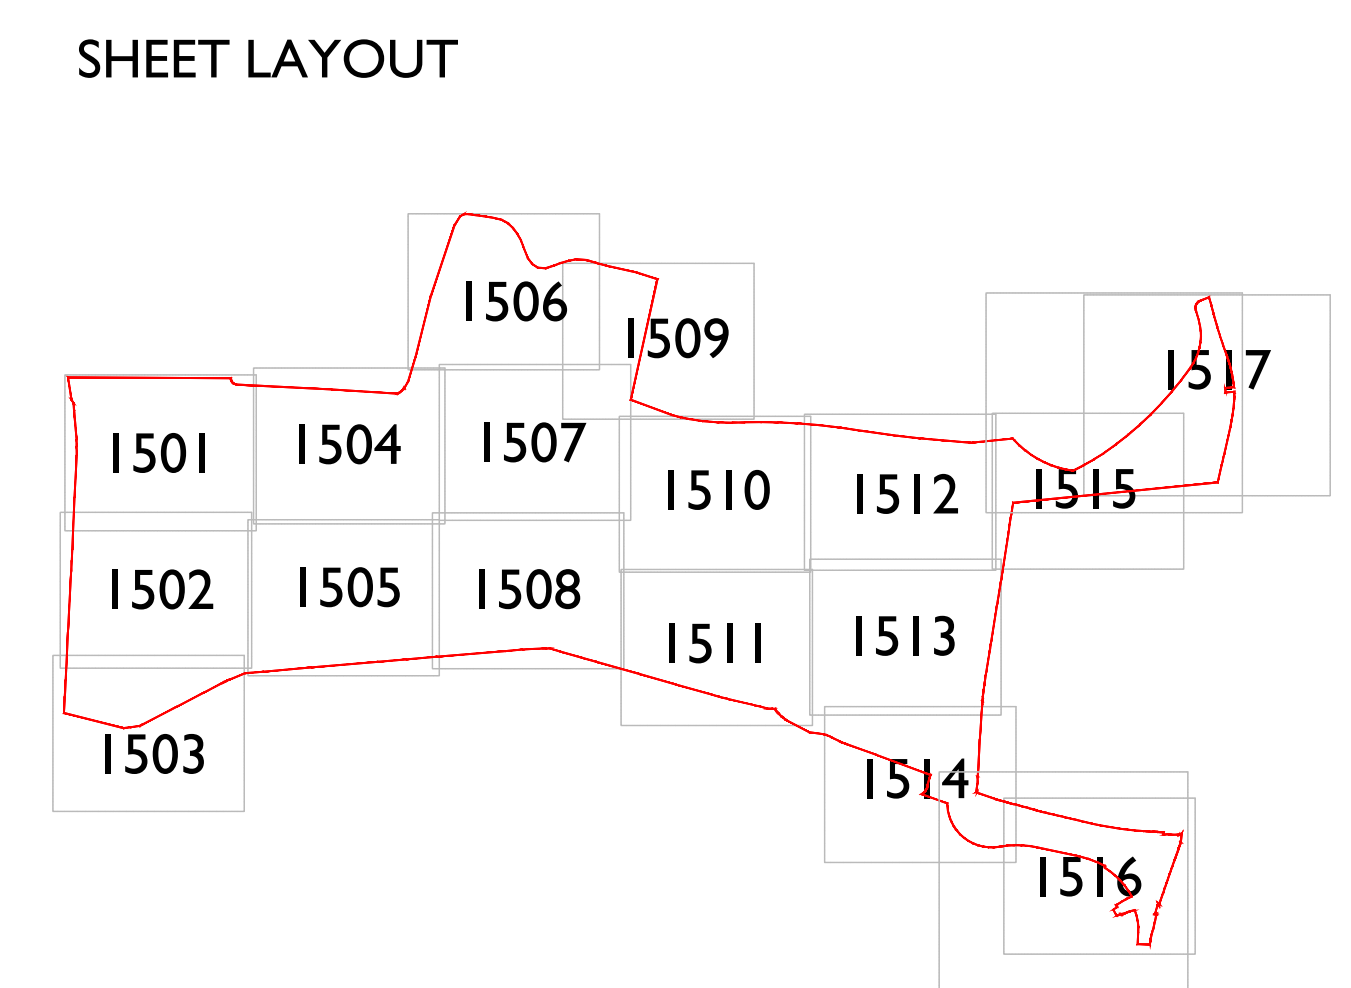

FOR PLANNING

Sisk A40 012345678910k North	Project Land West of Imberhome Lane East Grinstead		
Title Planning Plan Sheet 1			
Rev	Date	Drawn	Checked
E	22.05.20	LM	AE
Updated in line with revised layout and comments			
F	24.07.26	SK	AE
updated to revised layout and LPA comments			
Date 11.12.25		Drawn by LM Checked by AE	
Dig No: GLS.080_127_150		F	

Vistry Homes

Green Lane Green Spaces Limited - The Lidoes Centre, Lidoes County Park, Wick Lane, Eastleigh, Hampshire - Telephone 01703 600097 - www.gls-spaces.co.uk
© Green Lane Green Spaces Ltd. All Rights Reserved. 2025