



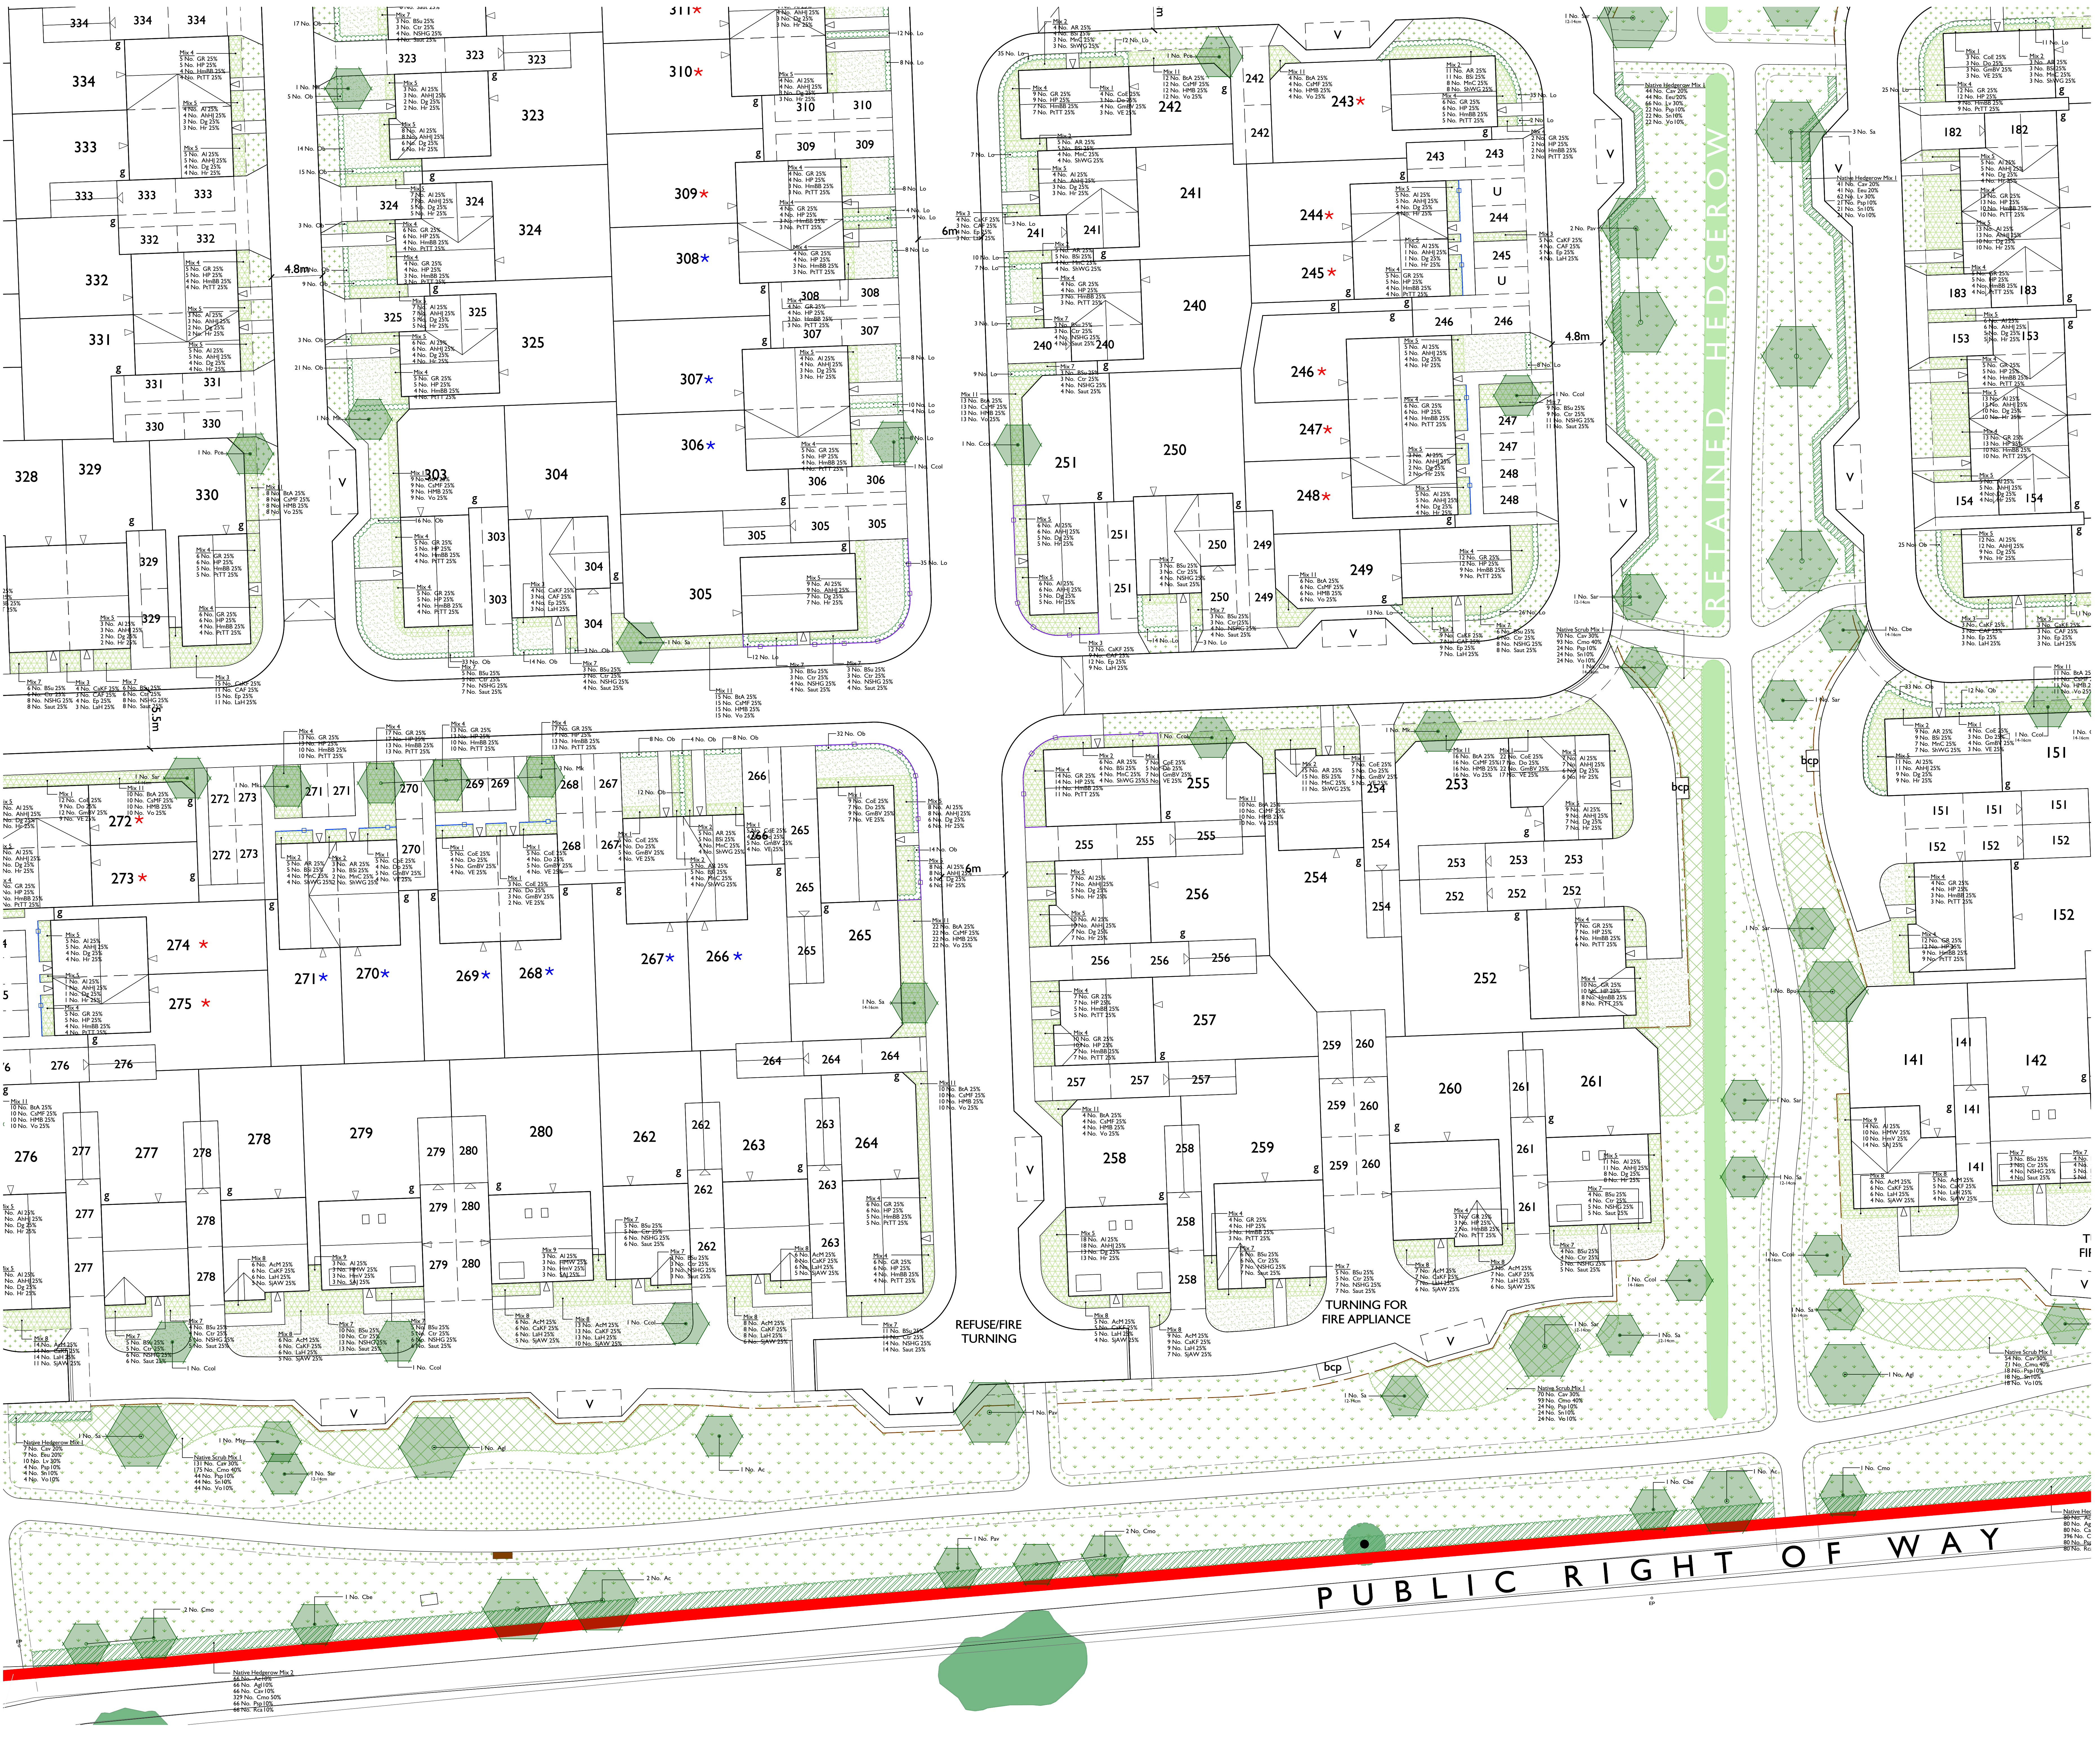

- LEGEND**
- Site boundary
 - Existing tree to be retained and protected. Refer to arboricultural information for further detail
 - Existing vegetation and/or hedgerow to be retained and protected. Refer to arboricultural information for further detail
 - Existing grassland to be retained and protected. Where disturbed to be seeded in line with proposed grassland seed mix as specified
- Proposed soft landscaping**
- Tree planting, refer to detail GLS_080_127_1700
 - Ornamental hedge - Single row 0.9m high
 - Double staggered mixed native hedgerow To be planted in groups of 7-9no. of each species
 - Ornamental shrub planting
 - Native scrub planting mix To be planted in groups of 7-9no. of each species
 - Good quality hardwearing lawn
 - Mown species rich grassland Verges laid with species rich turf from Wildflower Turf or similar, remaining areas seeded with EL1 Flowering Lawn Mixture from Emorsgate or similar seeded at 4g/m2
 - Wildflower meadow EM4 Meadow Mixture for Clay Soils from Emorsgate or similar seeded at 4g/m2
 - Wetland meadow EMB Meadow Mixture for Wetlands from Emorsgate or similar seeded at 4g/m2
 - Species rich neutral grassland Verges laid with species rich turf from Wildflower Turf or similar, remaining areas seeded with EL1 Flowering Lawn Mixture from Emorsgate or similar seeded at 4g/m2

- NOTES:**
- For Planting Schedule refer to drawing GLS_080_127_1517
- To be read in conjunction with:
- Landscape general arrangement plan GLS_080_127_1300
 - Detailed hard landscape plan GLS_080_127_1600-series
 - Tree planting construction detail GLS_080_127_1700
 - Landscape specification GLS_080_127_1801
 - Landscape management plan GLS_080_127_1802

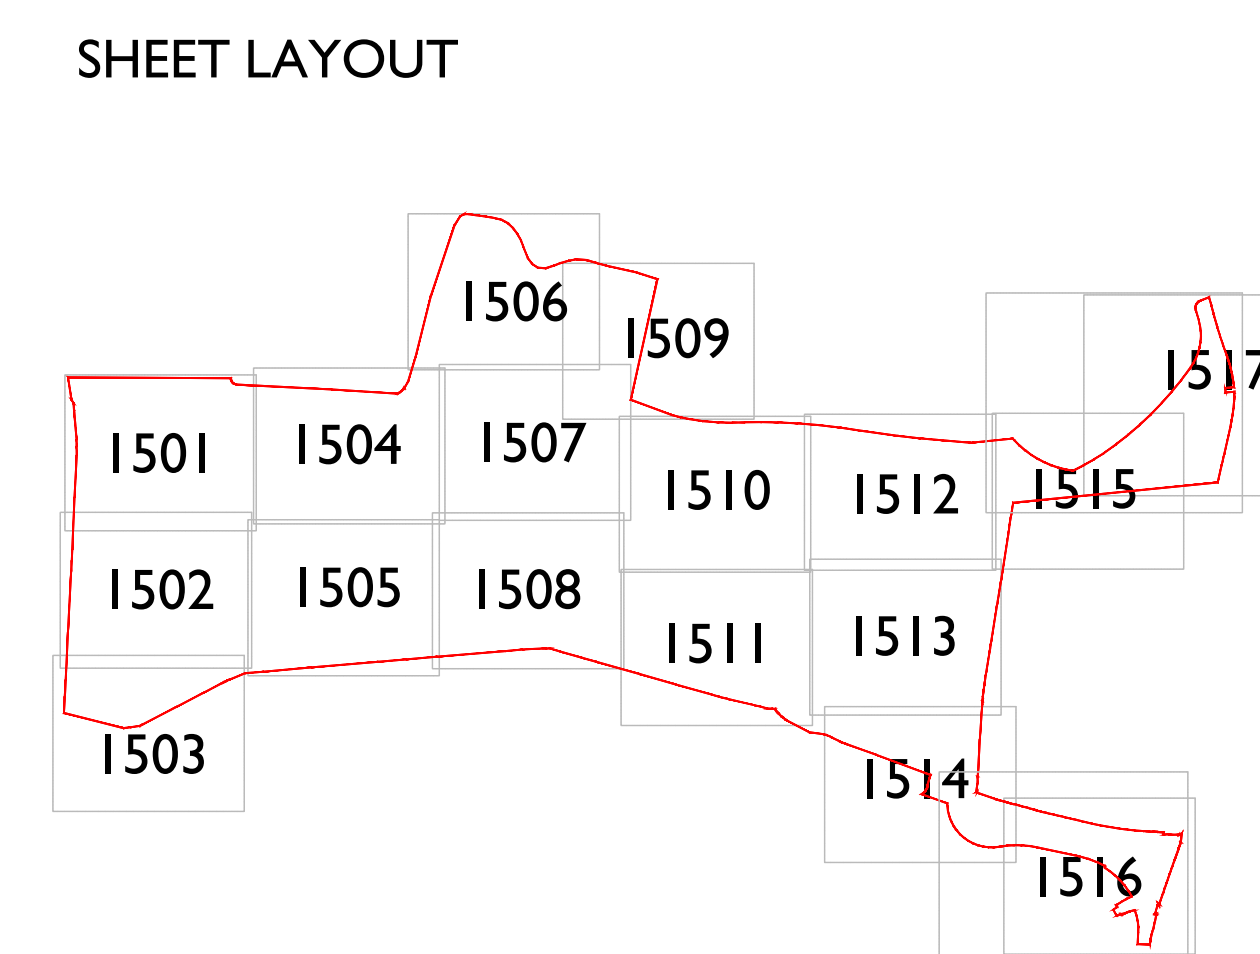

FOR PLANNING

Project: Land West of Inberhorne Lane East Grinstead

Title: Planning Plan Sheet 5

Client: Vistry Homes

Scale: 1:1000

North arrow

Scale bar: 0 1 2 3 4 5 6 7 8 9 10

Revision table:

Rev	Date	By	Checked	Description
E	22.05.26	LH	AE	Updated in line with revised layout and comments
F	24.07.26	SK	AE	updated to Revised layout and LPA comments

Date: 11.12.25

Drawn by: LM Checked by: AE

DWG No: GLS_080_127_1505 Rev: F

GLS LANDSCAPE