


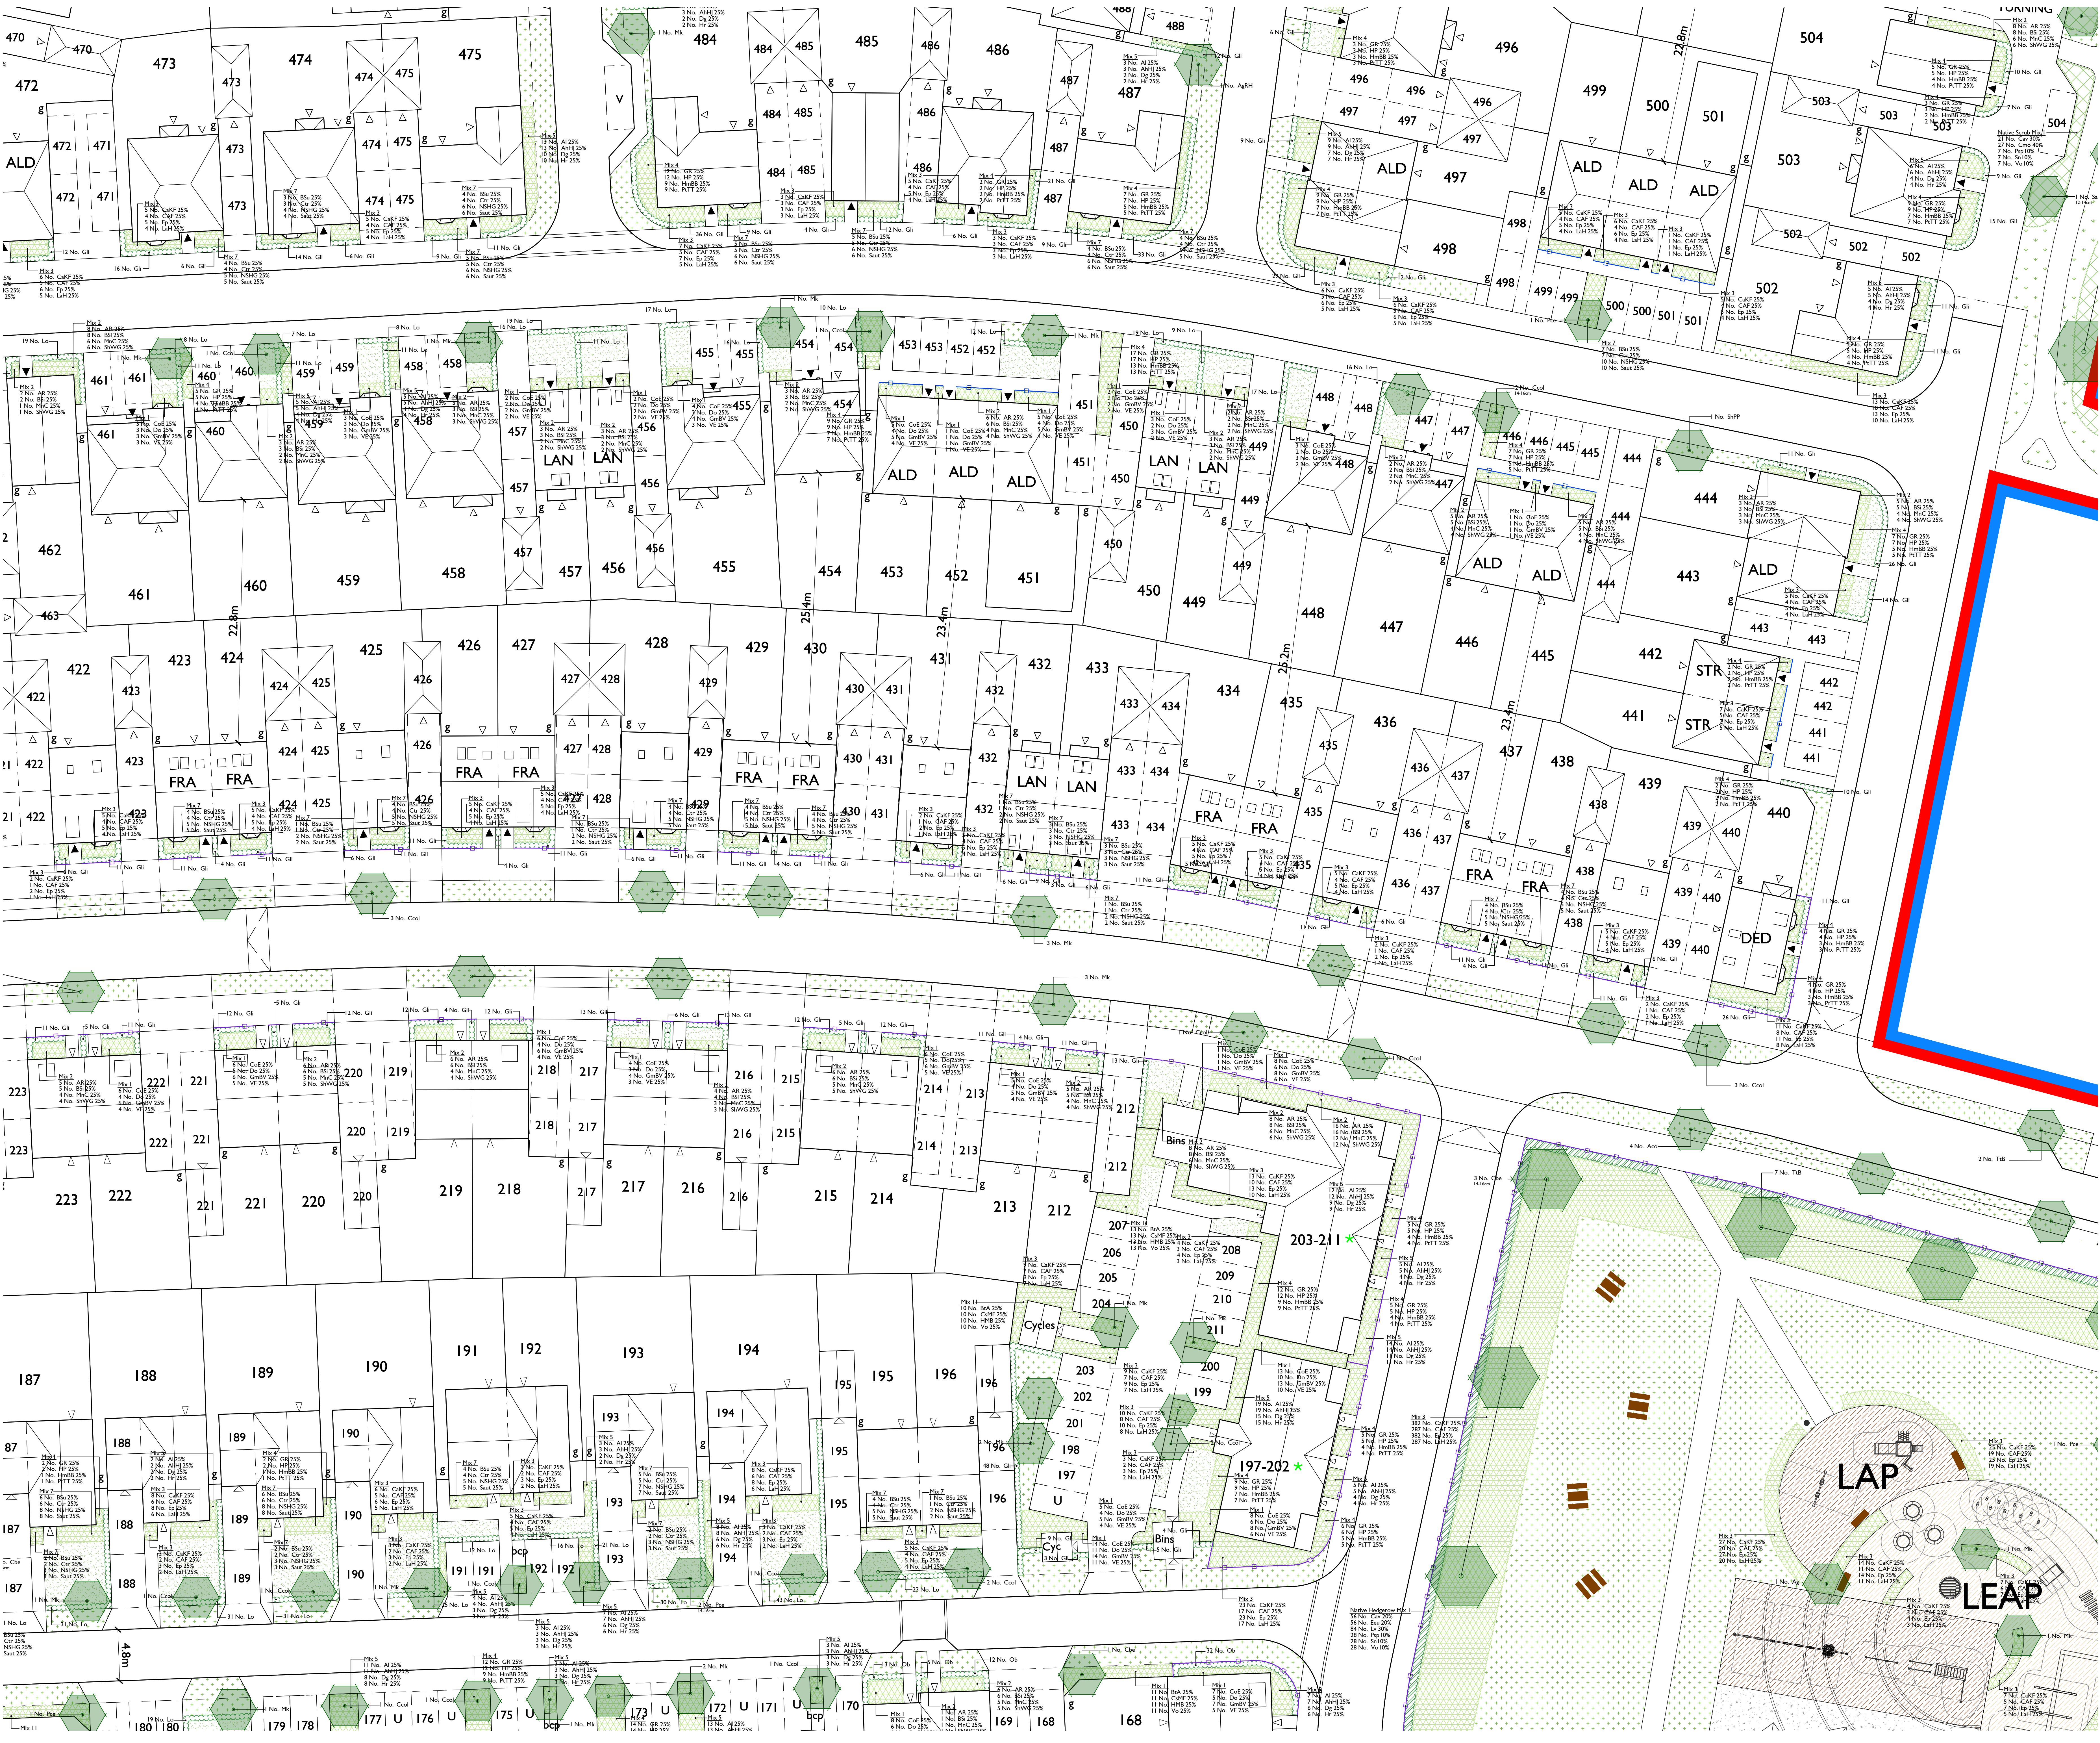


NOTES:

1. For Planting Schedule refer to drawing GLS_080_127_1517

To be read in conjunction with:

- Landscape general arrangement plan GLS_080_127_1300
- Detailed hard landscape plans GLS_080_127_1600-series
- Tree planting construction detail GLS_080_127_1700
- Landscape specification GLS_080_127_1801
- Landscape management plan GLS_080_127_1802

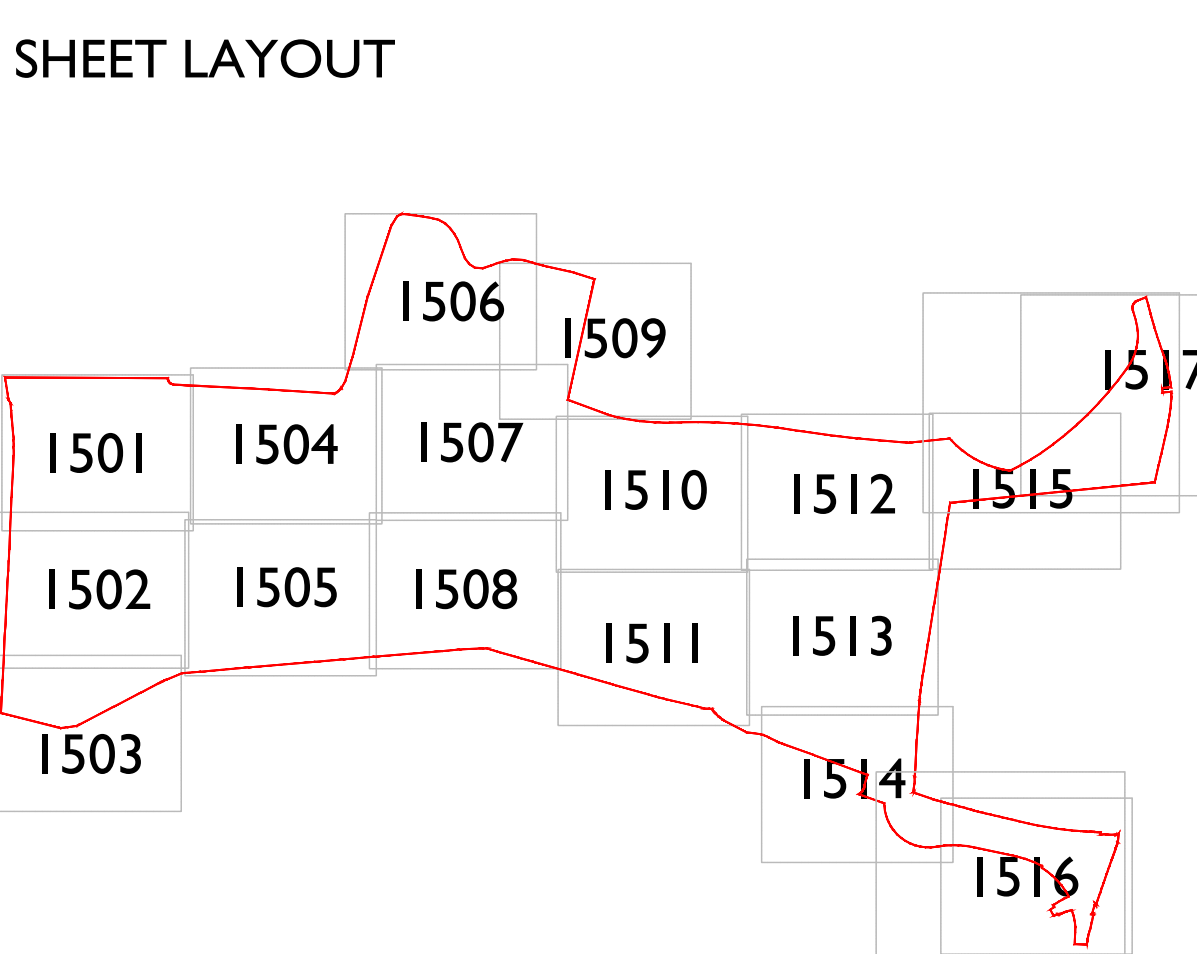

FOR PLANNING

Project: Land West of Inberhorne Lane East Grinstead

Title: Planning Plan Sheet 7

Client: Vistry Homes

Rev: 1

Date: 24.07.26

Drawn by: LPM

Checked by: AE

Scale: 1:12.25

Scale bar: 0 1 2 3 4 5 6 7 8 9 10

North arrow

Green Landscape Studio Limited - The Landscape Centre, Ladbroke Grove Park, Wile Lane, Strangely, Hampshire - Telephone 01234 600071 - www.greenlandscape.co.uk