



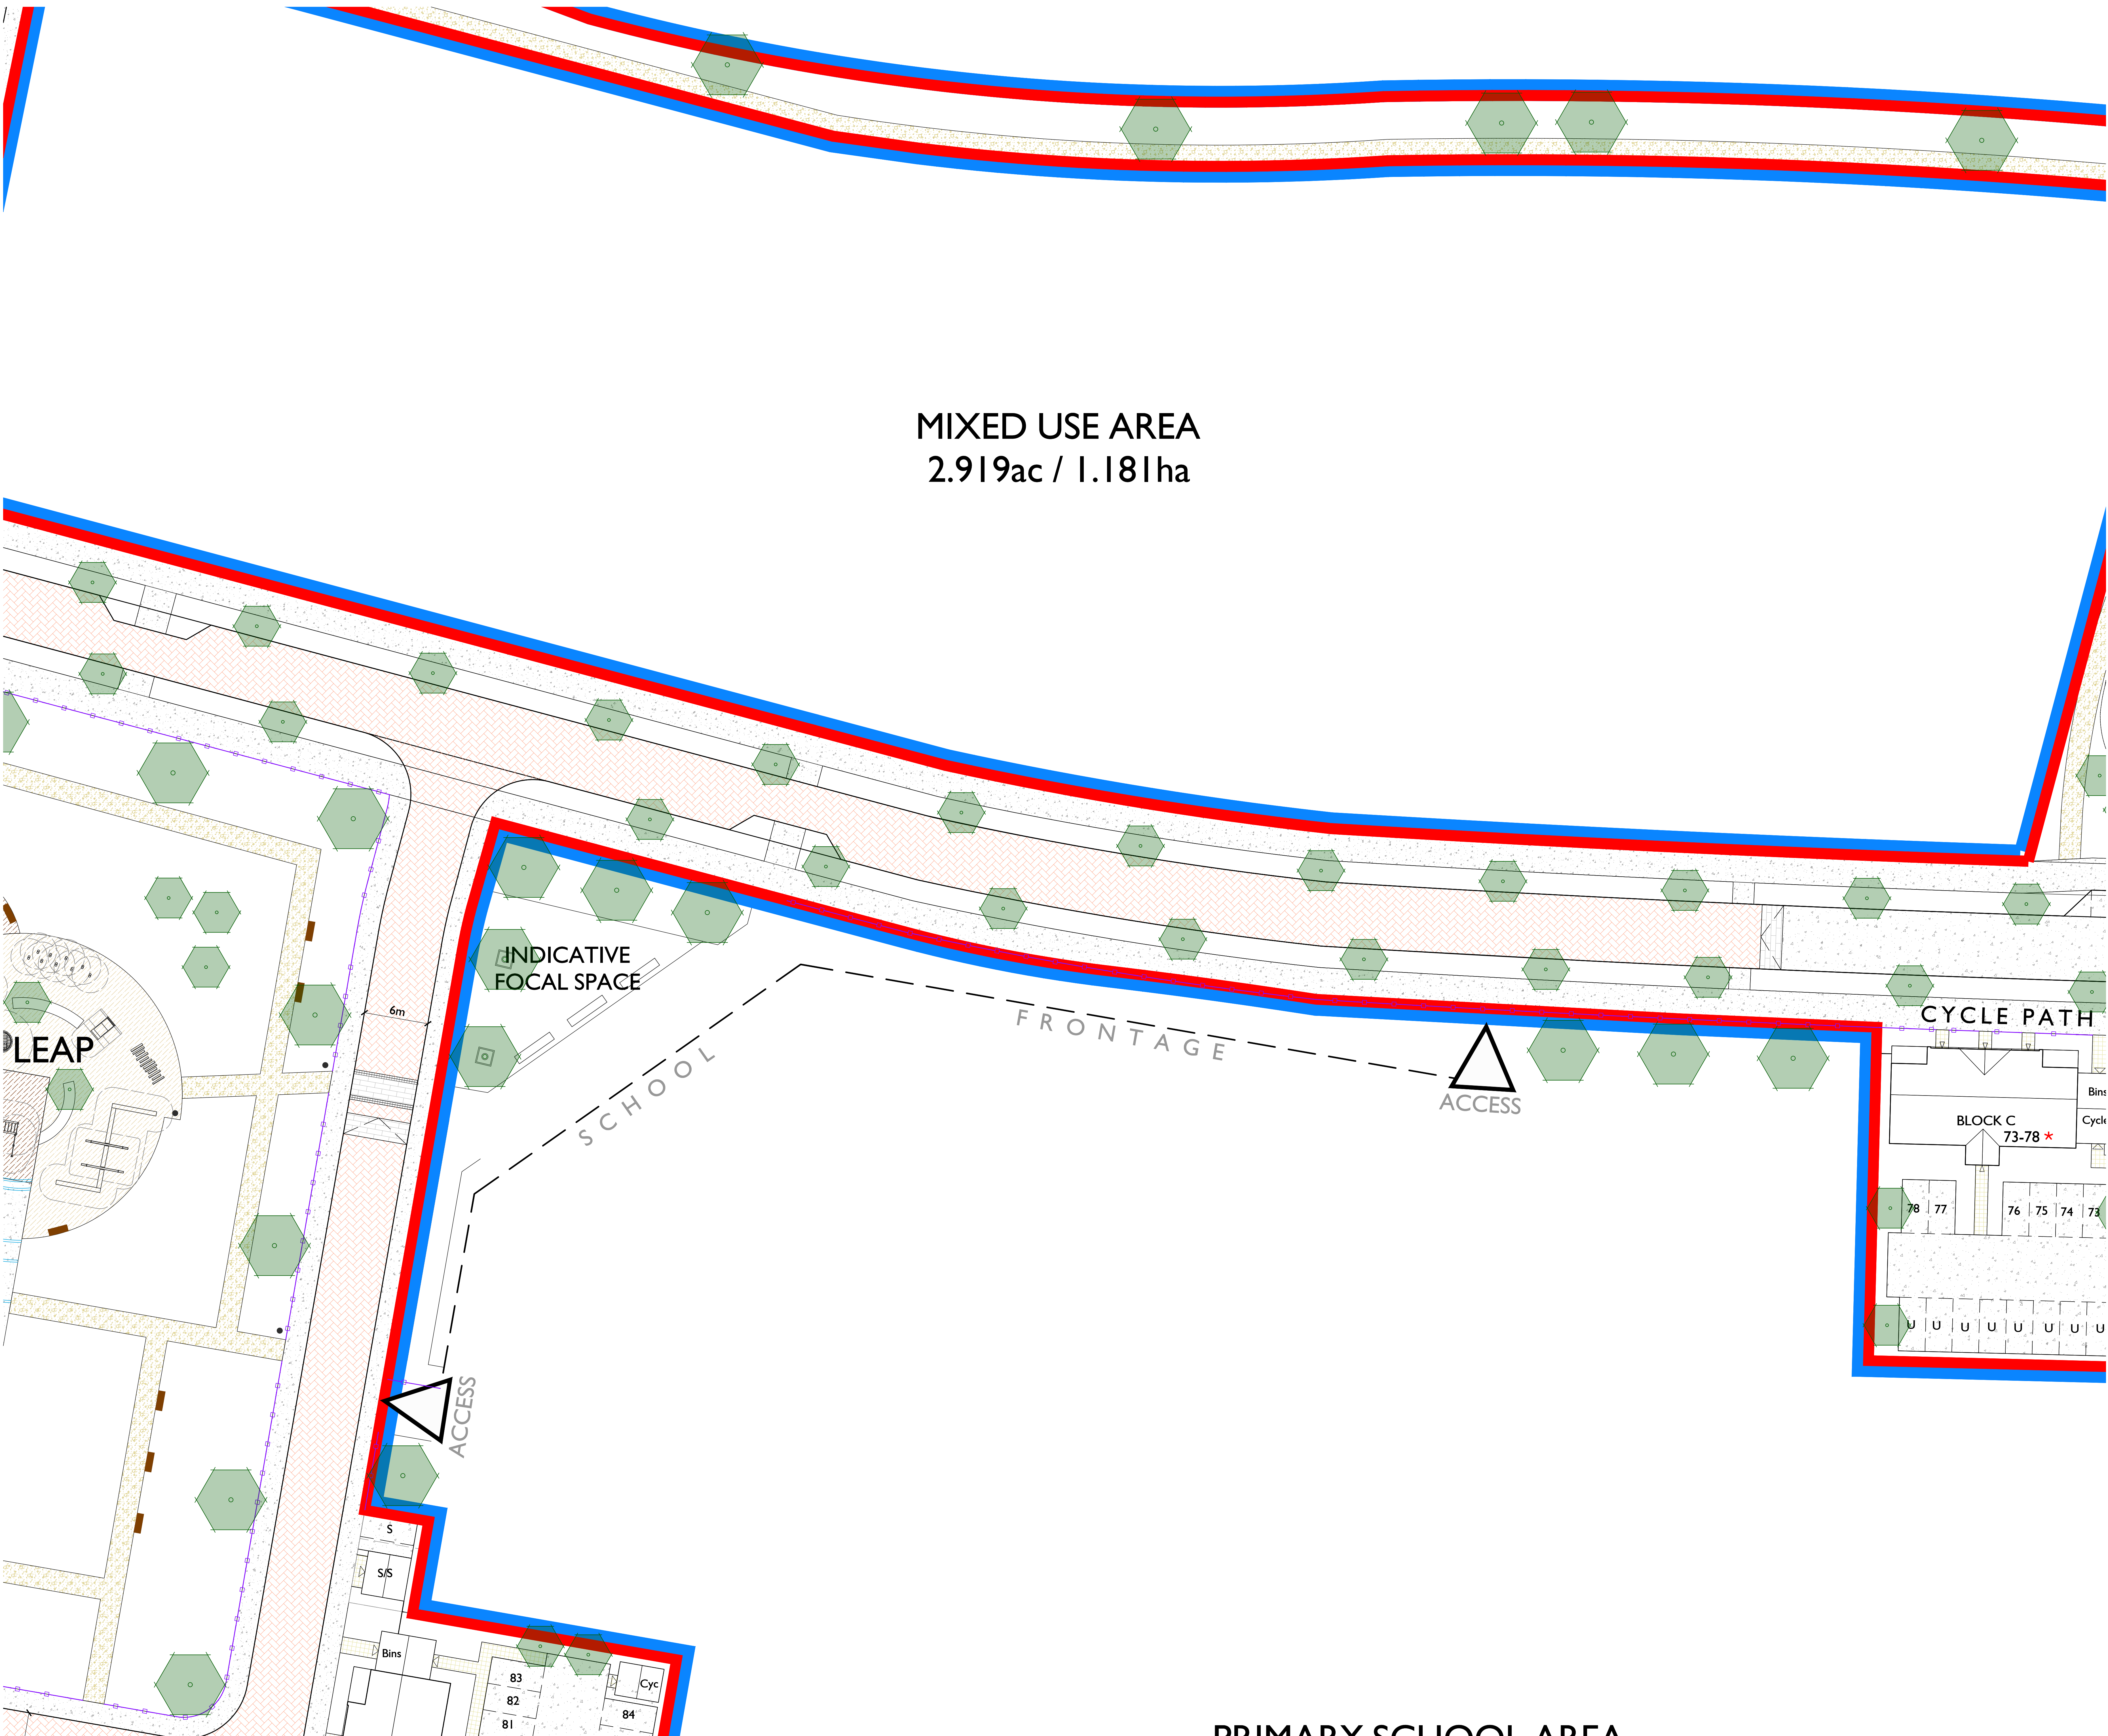

- LEGEND
- Site boundary
 - Existing tree to be retained and protected. Refer to arboricultural information for further detail
 - Proposed tree planting
- Proposed surface treatments
- Tarmac
 - Pedesta block paving in Brindle from Tobermore or similar Laid in 45° herringbone pattern with soldier course
 - Pedesta block paving in Natural from Tobermore or similar Laid in 45° herringbone pattern with soldier course
 - Pedesta block paving in Bracken from Tobermore or similar Laid in 45° herringbone pattern with soldier course
 - Pedesta block paving in Slate from Tobermore or similar Laid in stretcher bond with double stretcher edge course
 - Sienna sets 100 x 100mm in 'Silver' from Tobermore or similar, for rubber strips
 - Concrete slabs 400mm x 400mm in buff to garden paths, laid in stack bond
 - Brecon Golden Amber self-binding gravel such as or similar approved with pressure treated timber edging
 - 'AntiSlip Plus' Timber Boardwalk from Marley or similar. Boards to be treated as per manufacturer's specification. Boards to be castellated with 3no. anti-slip insert strips per board.
 - Wet pour play surface in brown supplied by Ecosurface or similar approved. Depth to be in line with fall height specified on play drawings.
 - Wet pour play surface in beige colour supplied by Ecosurface or similar approved. Depth to be in line with fall height specified on play drawings.
- Proposed furniture
- Hatton Rustic 4 Slot Seat as supplied by Broxap, or similar
 - Derby Standard Litter bin with green finish. Each location to also include a Sirius Dog Waste bin in green, both supplied by Broxap or similar
 - Land Picnic Bench as supplied by Broxap, or similar
- Proposed enclosures
- 0.45m high timber kneerail fencing as supplied by Jackson Fencing, or similar.
 - 0.9m high timber post and split chestnut rail fencing as supplied by Jackson Fencing, or similar.
 - 0.9m high timber post and split chestnut rail fencing with mammal mesh as supplied by Jackson Fencing, or similar.
 - Pedestrian gate to match adjacent fence as supplied by Jackson Fencing, or similar.
 - Vehicular and pedestrian gates to match adjacent fence as supplied by Jackson Fencing, or similar.
 - 4m high black weldmesh fencing as supplied by Jackson Fencing, or similar.
 - 0.9m high black metal estate railing fencing as supplied by Jackson Fencing, or similar.
 - 0.6m high black metal estate railing fencing as supplied by Jackson Fencing, or similar.
- NOTES
- Paving thickness and sub-base to vehicular and adopted surfaces to engineer's details
 - Kerb types and upstands to vehicular surfaces to engineer's details
 - Back of footpath to receive standard concrete edging
 - Concrete edging to be installed to differentiate verge and private plot landscaping
 - Rear garden boundary treatments as per architect's proposals
- To be read in conjunction with:
- Landscape general arrangement plan GLS_080_127_1300
 - Planting plans GLS_080_127_1300-series
 - Landscape specification GLS_080_127_1801
 - Landscape management plan GLS_080_127_1802

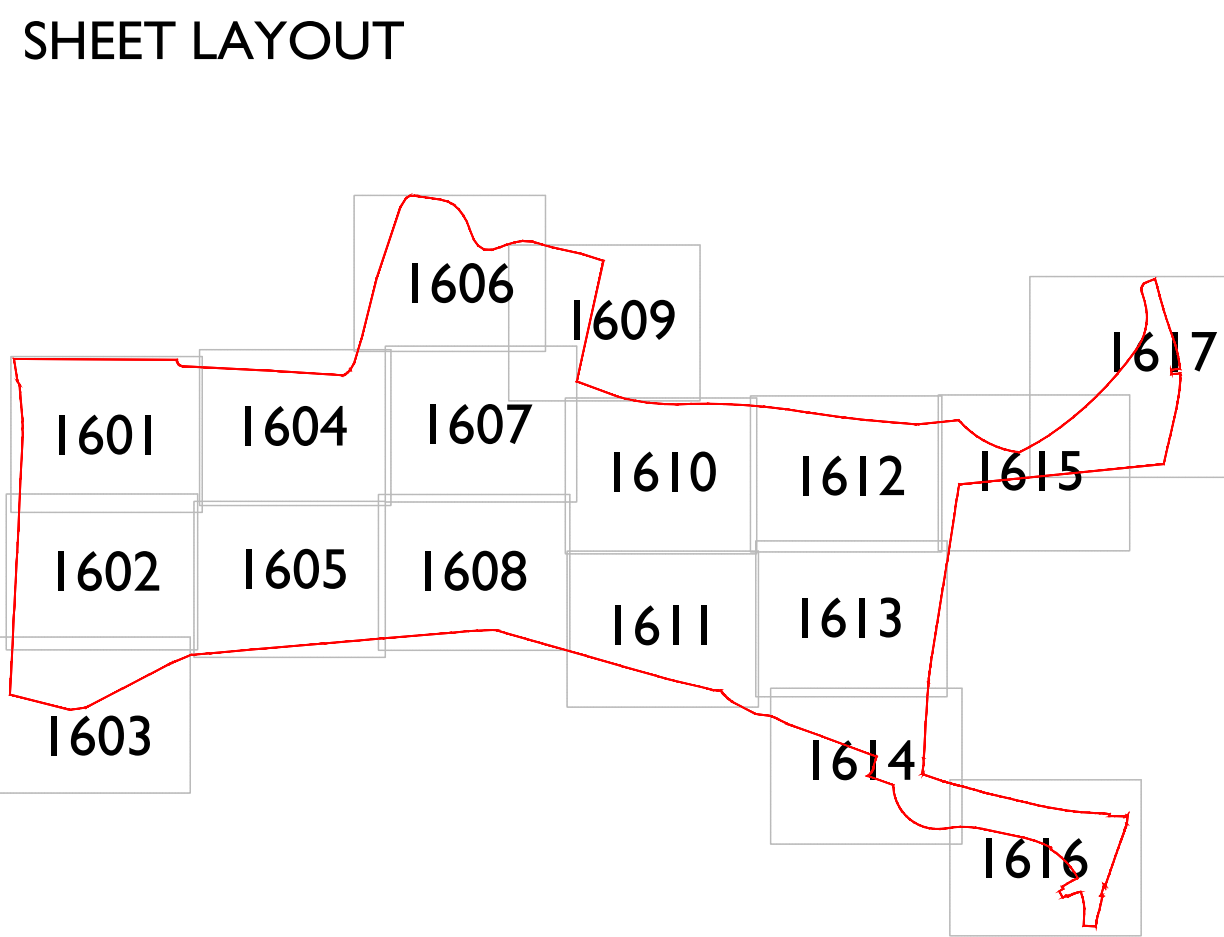

Scale @ A0
Scale 1:200

FOR PLANNING

Project: Land West of Inverhome Lane East Grinstead

Title: Hard Landscaping Plans Sheet 10

Client: VistryHomes

GreenLANDSCAPE

Rev	Date	Drawn	Checked
E	22.05.24	LM	AE
Updated in line with revised layout and comments			
F	24.07.24	EPC	AE
Updated to revised layout and LPA comments			
Date: 11.12.25		Drawn by: LM	
Drawn by: LM		Checked by: AE	
Dwg No: GLS_080_127_1610		Rev: F	

Green Landscape Studio Limited - The Landscape Centre, Lissade County Park, White Lane, Eastleigh, Hampshire - Telephone 01703 600297 - www.greenlandscape.co.uk
The design and construction of this project is subject to the approval of the Local Planning Authority. The design and construction of this project is subject to the approval of the Local Planning Authority.