


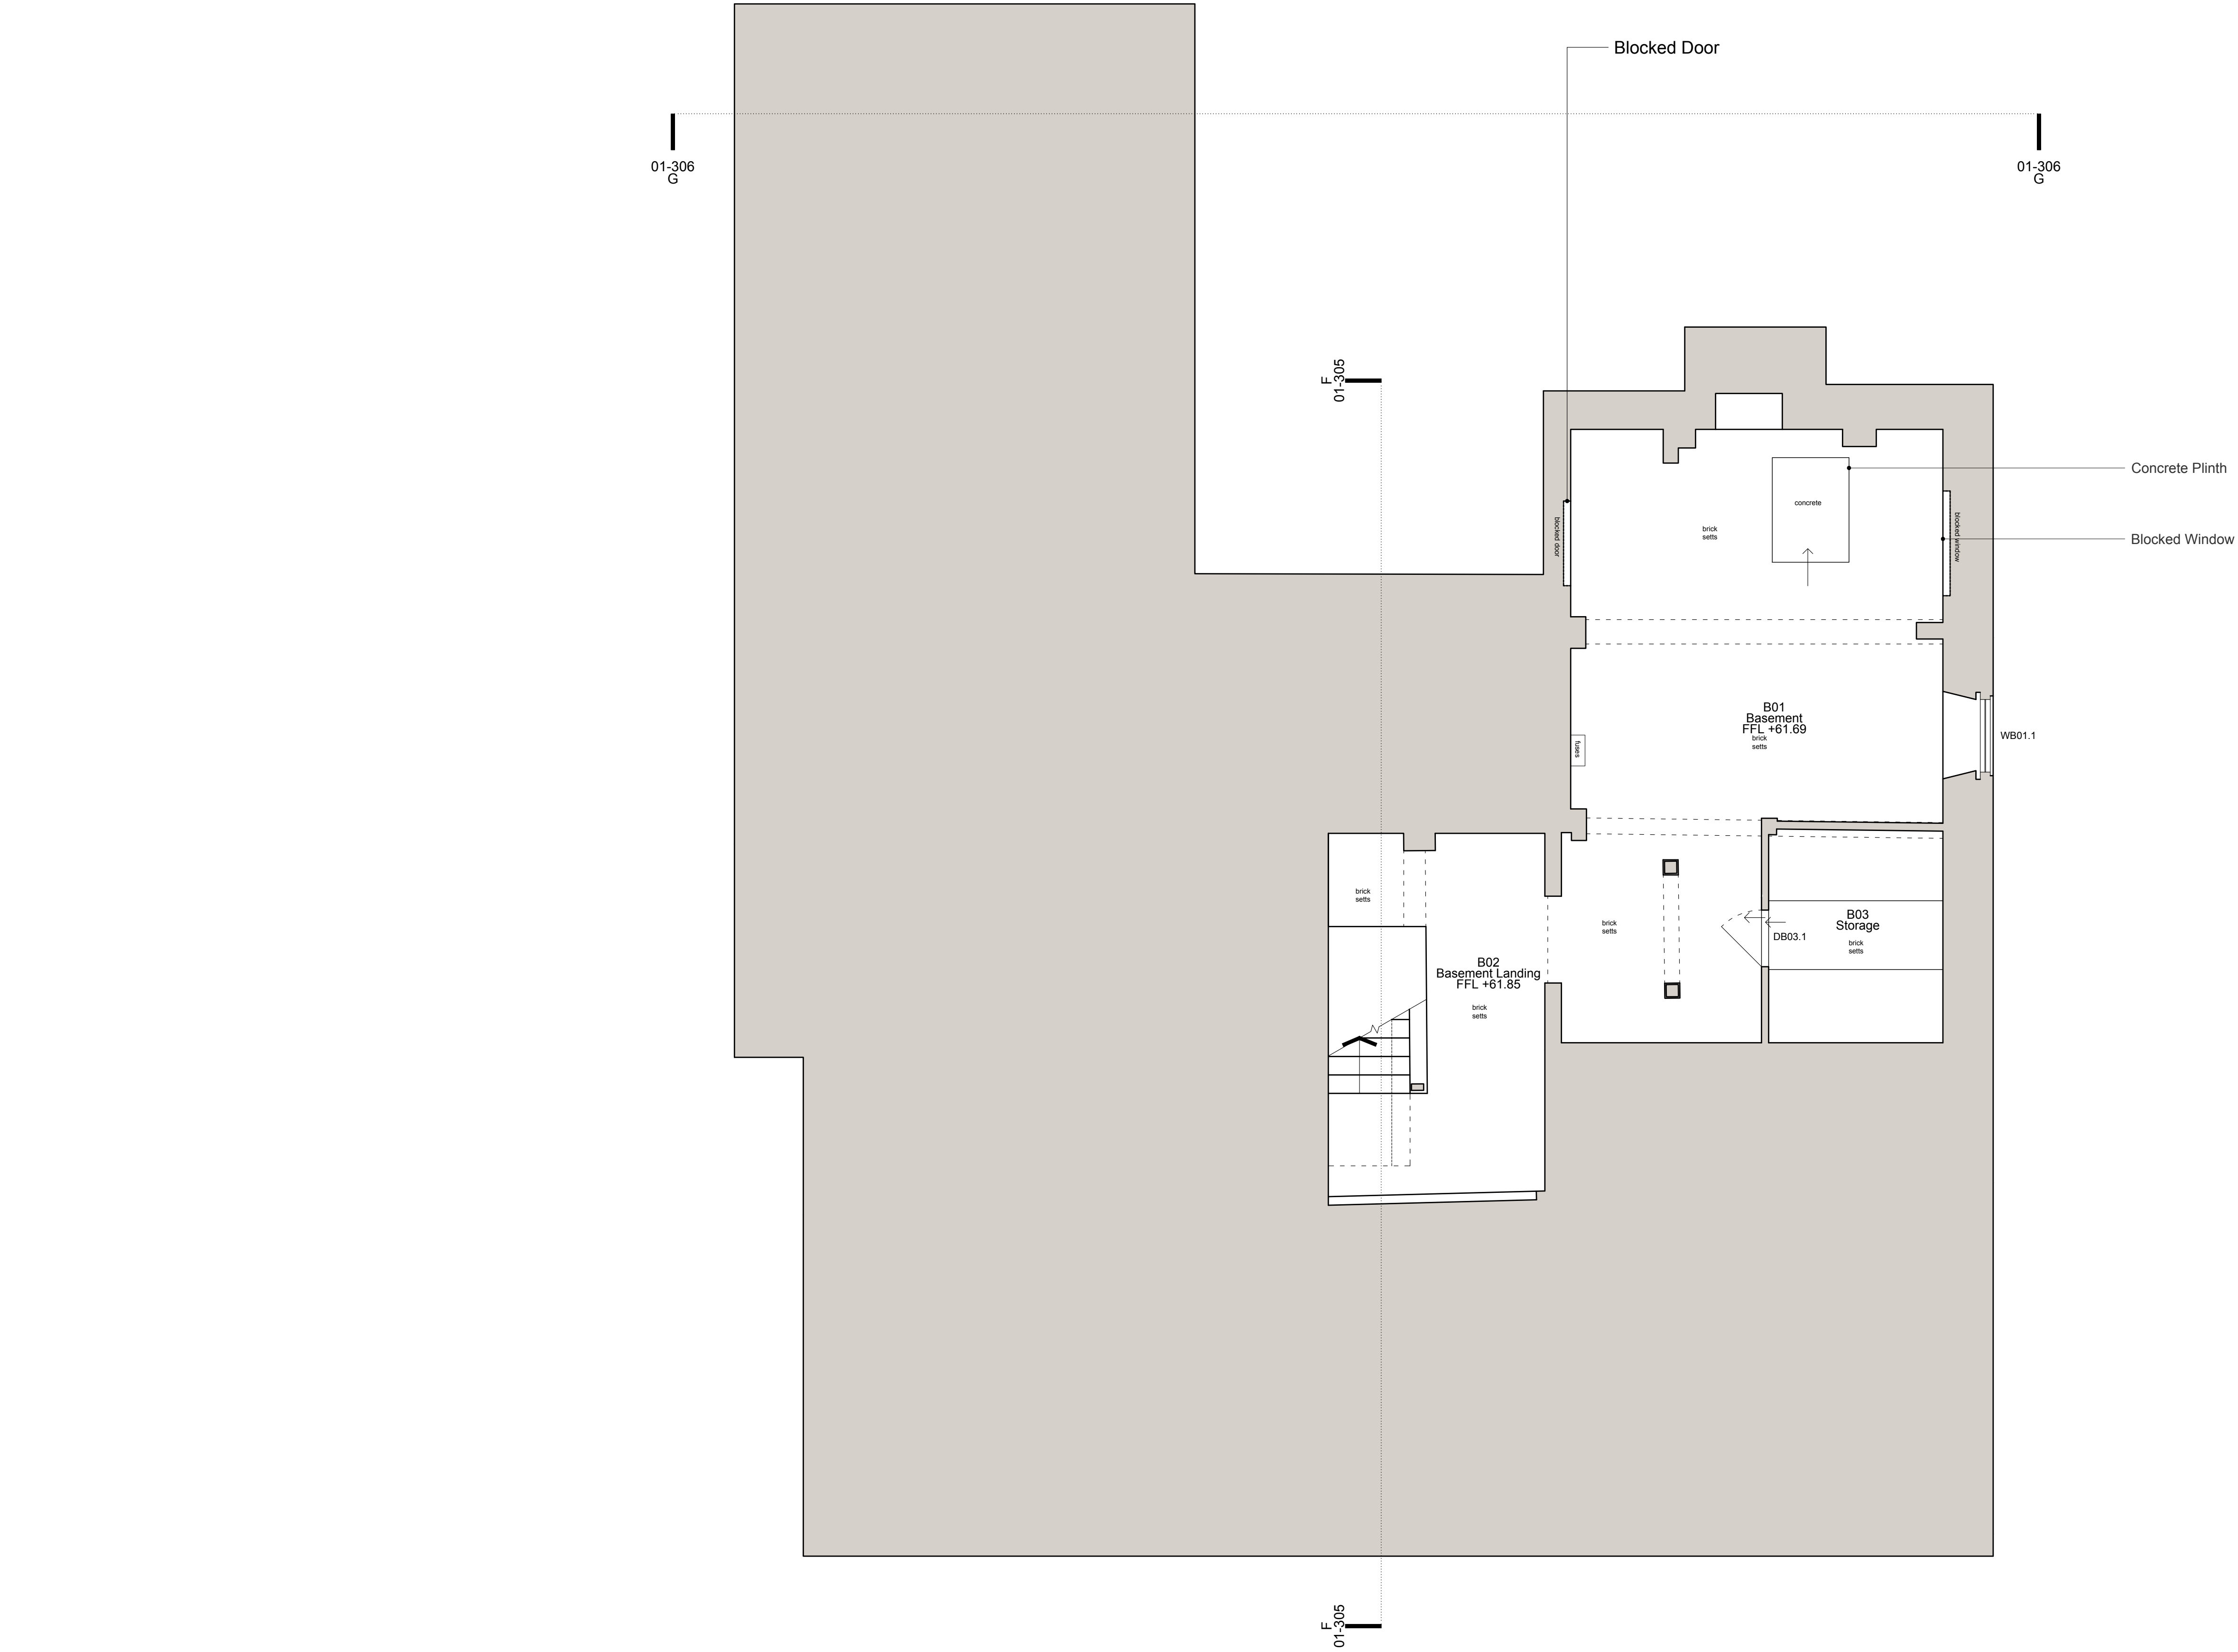


Main House Existing Basement Plan
1:50 @ A1; 1:100 @ A3



- BL Beam Level
- CL Ceiling Level
- FL Floor Level
- DP Down Pipe
- HWC Hot Water Cylinder
- SVP Soil Vent Pipe
- RWP Rain Water Pipe
- RWO Rain Water Outlet

- Proposed Walls
- Existing Walls
- Demolition

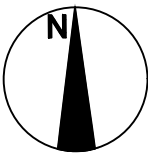

RICHARD PARR
ASSOCIATES

info@richardparr.com
+44 (0)1453 860200
richardparr.com
@richardparrassociates

COUNTRY
Easter Park
Nympsfield, Stonehouse
Gloucestershire GL10 3UL

TOWN
Studio 126
Great Western Studios
65 Alfred Road
London W2 9EU