


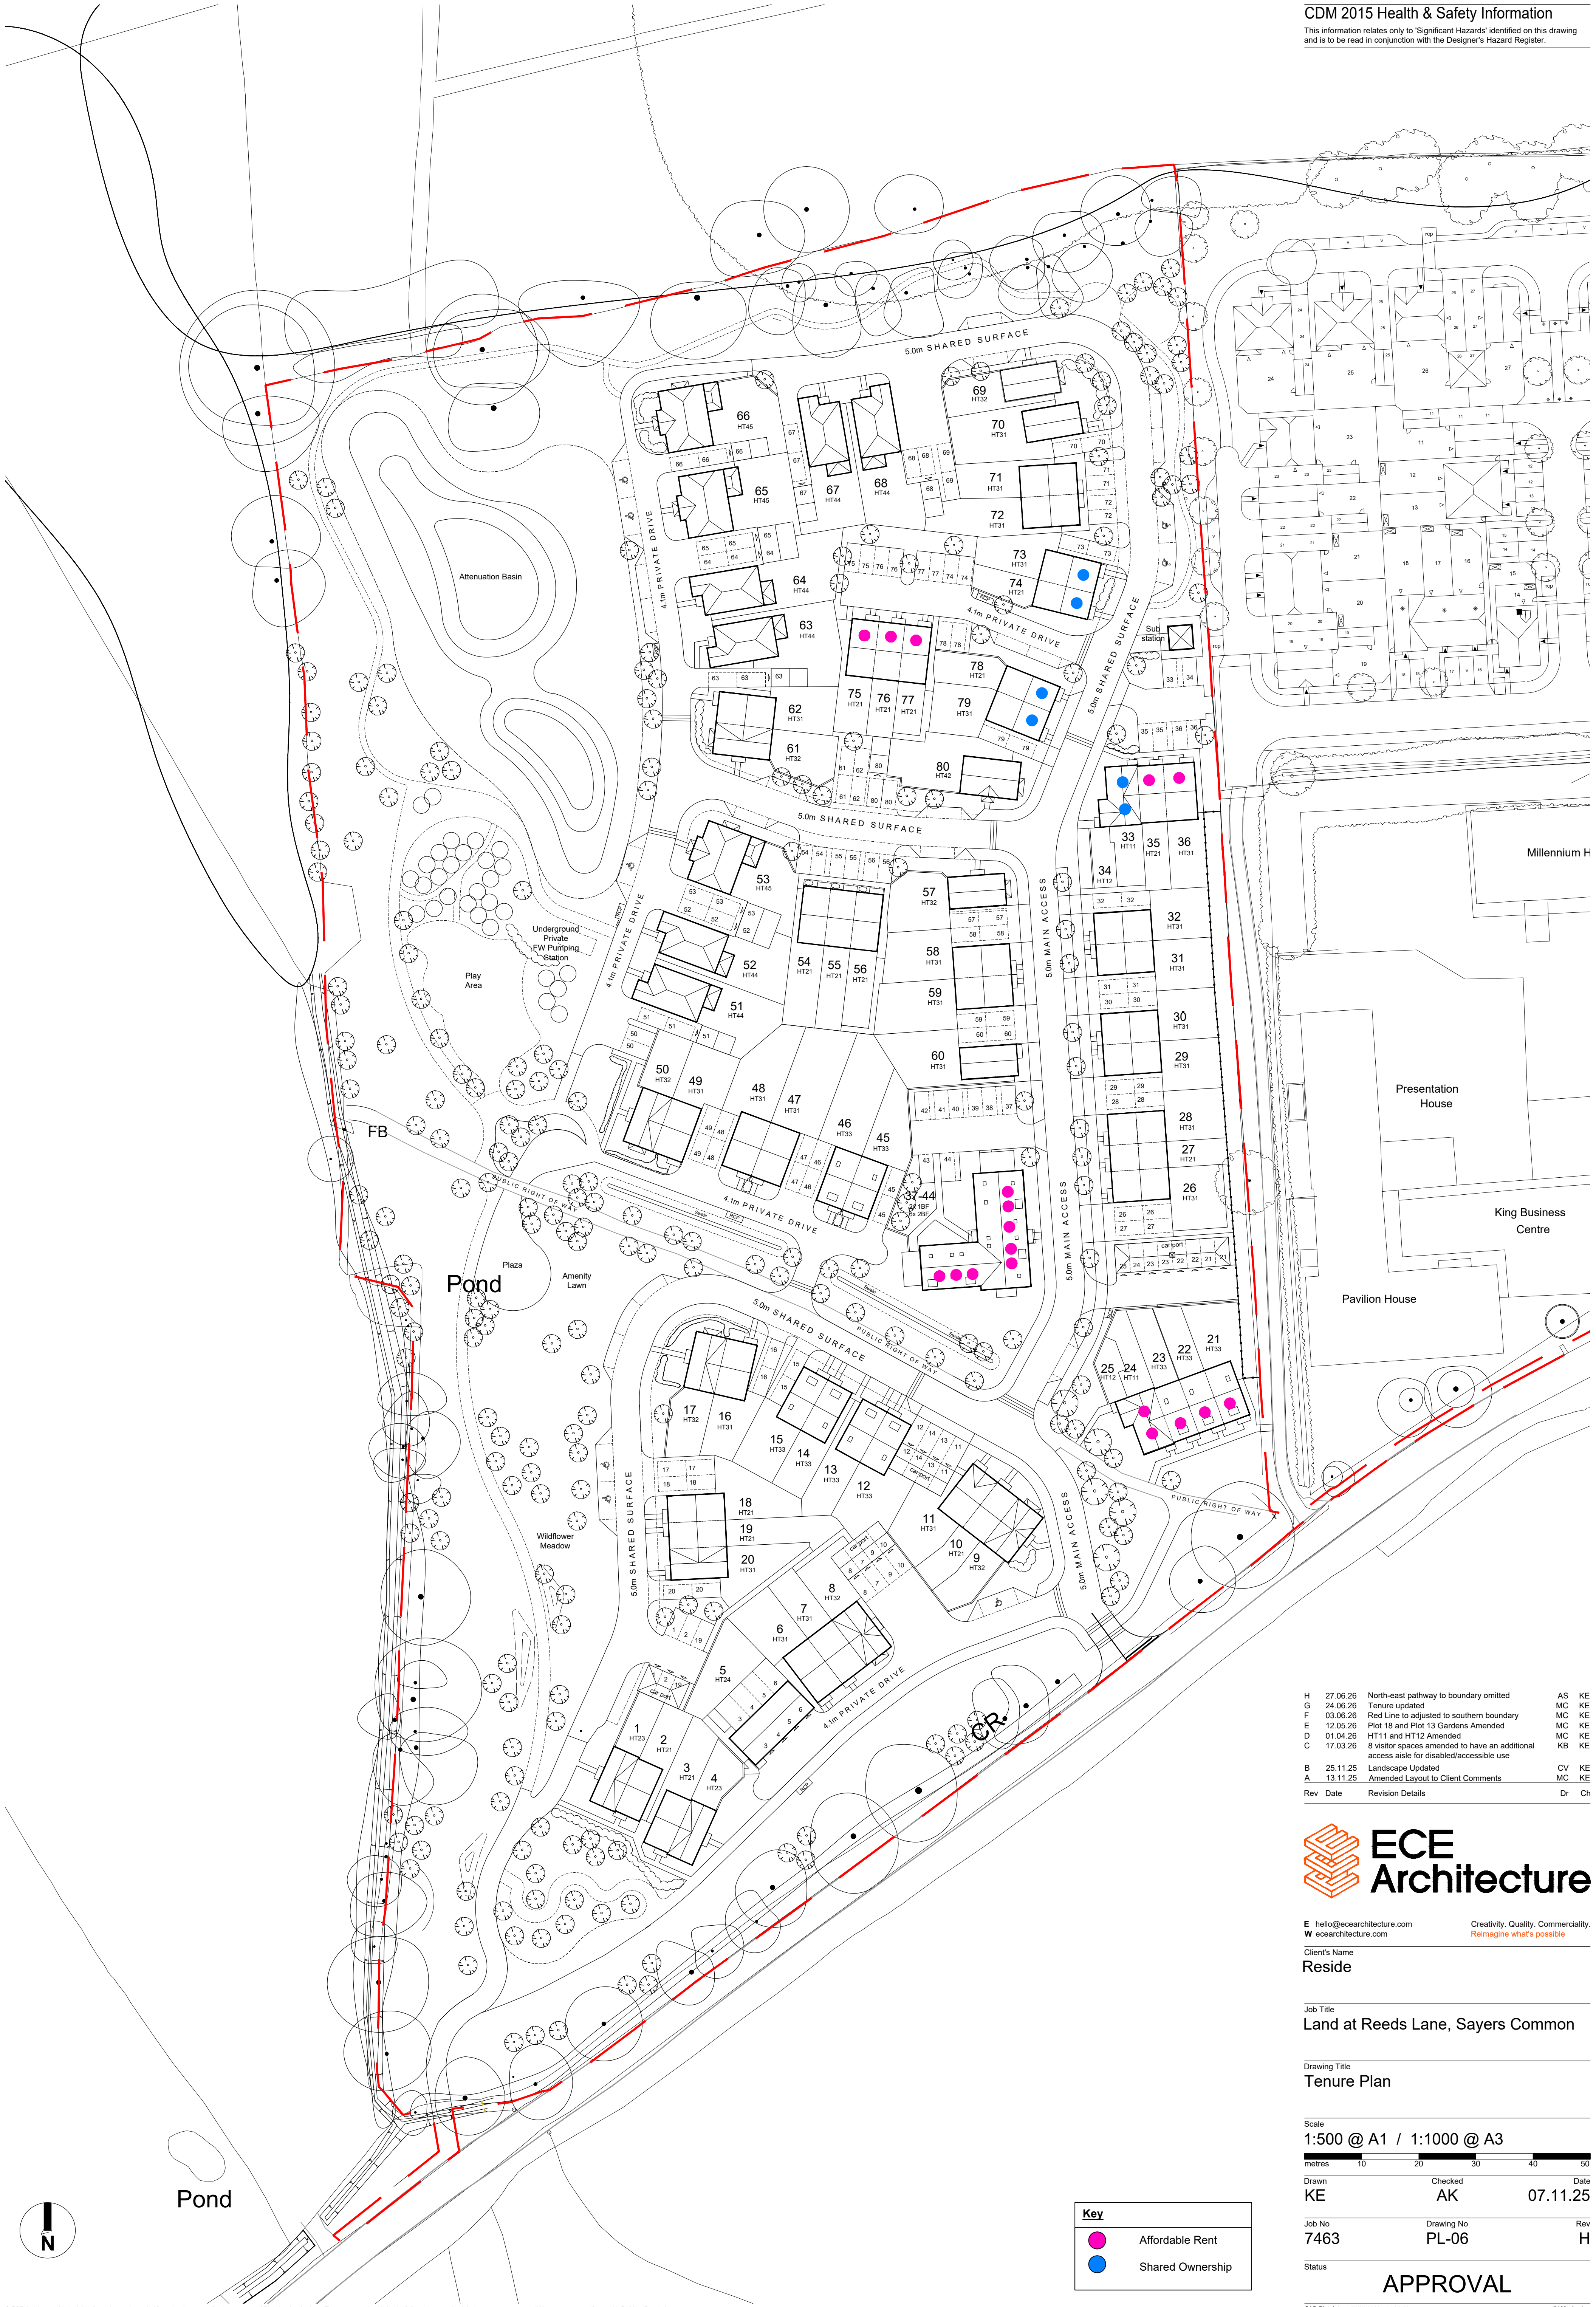

H	27.06.26	North-east pathway to boundary omitted	AS	KE
G	24.06.26	Tenure updated	MC	KE
F	03.06.26	Red Line to adjusted to southern boundary	MC	KE
E	12.05.26	Plot 18 and Plot 13 Gardens Amended	MC	KE
D	01.04.26	HT11 and HT12 Amended	MC	KE
C	17.03.26	8 visitor spaces amended to have an additional access aisle for disabled/accessible use	KB	KE
B	25.11.25	Landscape Updated	CV	KE
A	13.11.25	Amended Layout to Client Comments	MC	KE
Rev	Date	Revision Details	Dr	Ch



E hello@eearchitecture.com Creativity. Quality. Commerciality.
W eearchitecture.com Reimagine what's possible

Client's Name
Reside

Job Title
Land at Reeds Lane, Sayers Common

Drawing Title
Tenure Plan

Scale
1:500 @ A1 / 1:1000 @ A3

metres 10 20 30 40 50

Drawn KE Checked AK Date 07.11.25

Job No 7463 Drawing No PL-06 Rev H

Status
APPROVAL

Key	
	Affordable Rent
	Shared Ownership

