


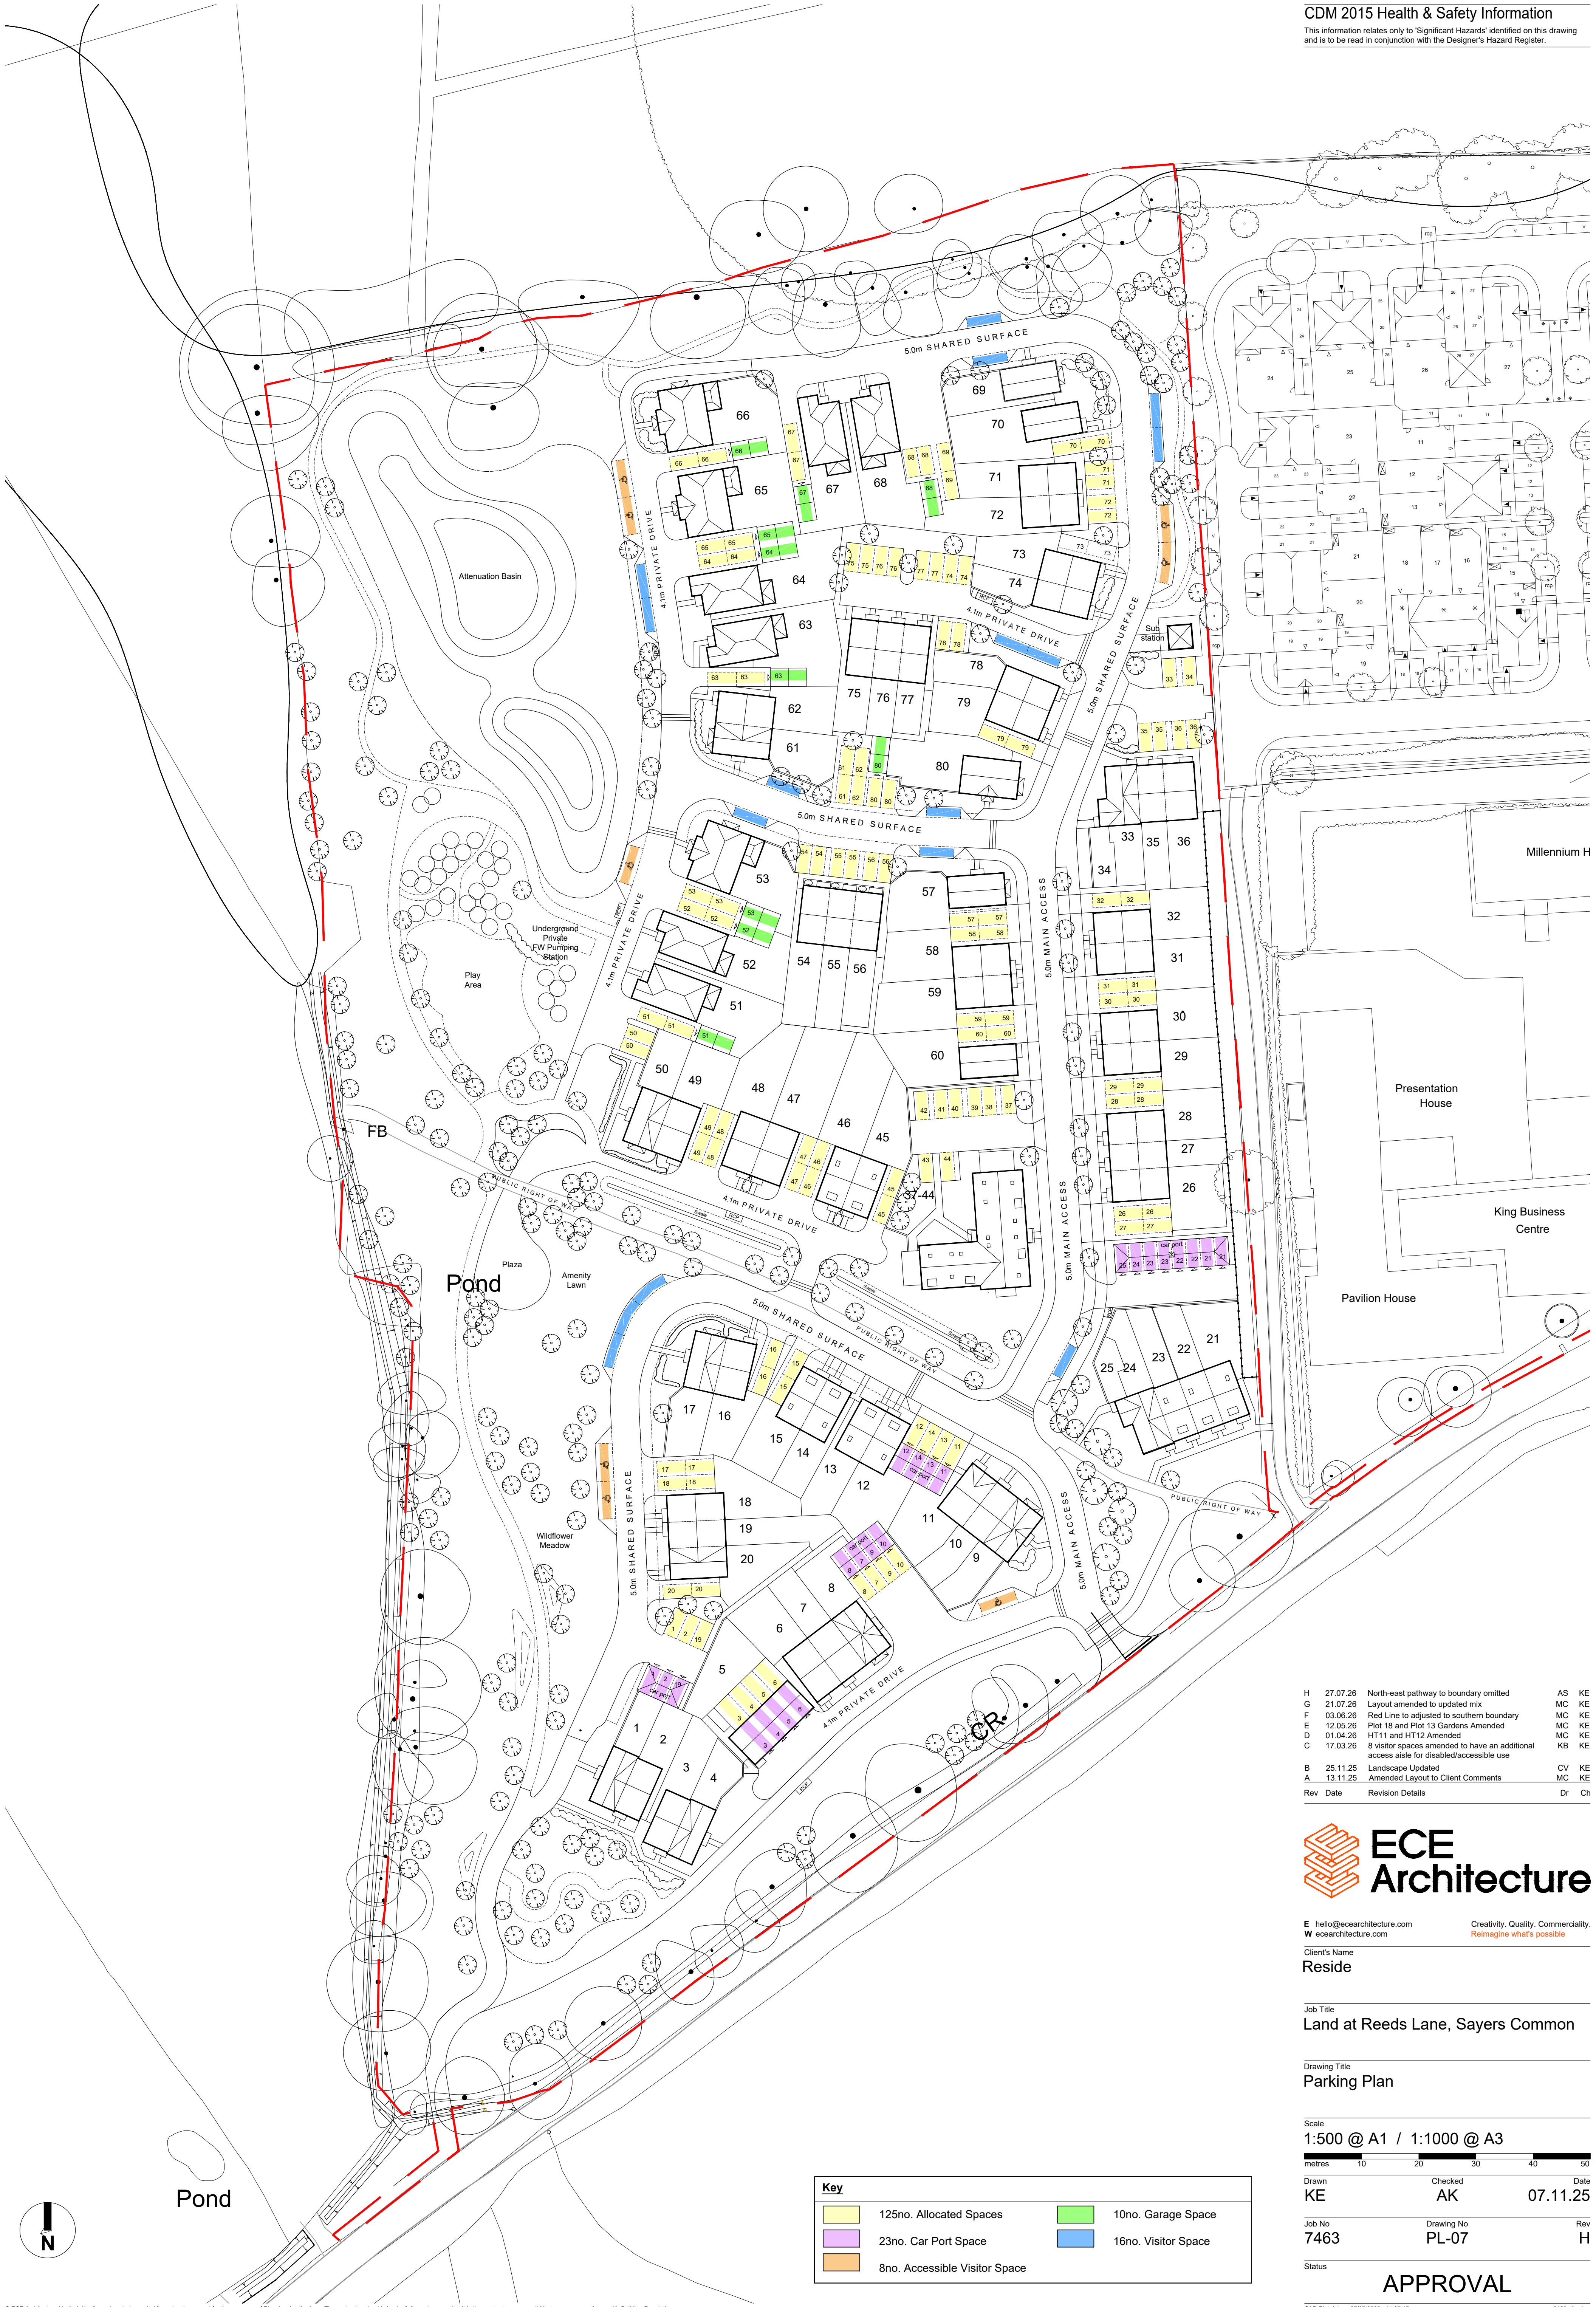

|     |          |                                                                                         |    |    |
|-----|----------|-----------------------------------------------------------------------------------------|----|----|
| H   | 27.07.26 | North-east pathway to boundary omitted                                                  | AS | KE |
| G   | 21.07.26 | Layout amended to updated mix                                                           | MC | KE |
| F   | 03.06.26 | Red Line to adjusted to southern boundary                                               | MC | KE |
| E   | 12.05.26 | Plot 18 and Plot 13 Gardens Amended                                                     | MC | KE |
| D   | 01.04.26 | HT11 and HT12 Amended                                                                   | MC | KE |
| C   | 17.03.26 | 8 visitor spaces amended to have an additional access aisle for disabled/accessible use | KB | KE |
| B   | 25.11.25 | Landscape Updated                                                                       | CV | KE |
| A   | 13.11.25 | Amended Layout to Client Comments                                                       | MC | KE |
| Rev | Date     | Revision Details                                                                        | Dr | Ch |



E hello@ecearchitecture.com Creativity. Quality. Commerciality.  
W ecearchitecture.com Reimagine what's possible

Client's Name  
Reside

Job Title  
Land at Reeds Lane, Sayers Common

Drawing Title  
Parking Plan

Scale  
1:500 @ A1 / 1:1000 @ A3



Drawn KE Checked AK Date 07.11.25

Job No 7463 Drawing No PL-07 Rev H

Status  
APPROVAL

| Key |                               |
|-----|-------------------------------|
|     | 125no. Allocated Spaces       |
|     | 23no. Car Port Space          |
|     | 8no. Accessible Visitor Space |
|     | 10no. Garage Space            |
|     | 16no. Visitor Space           |

