


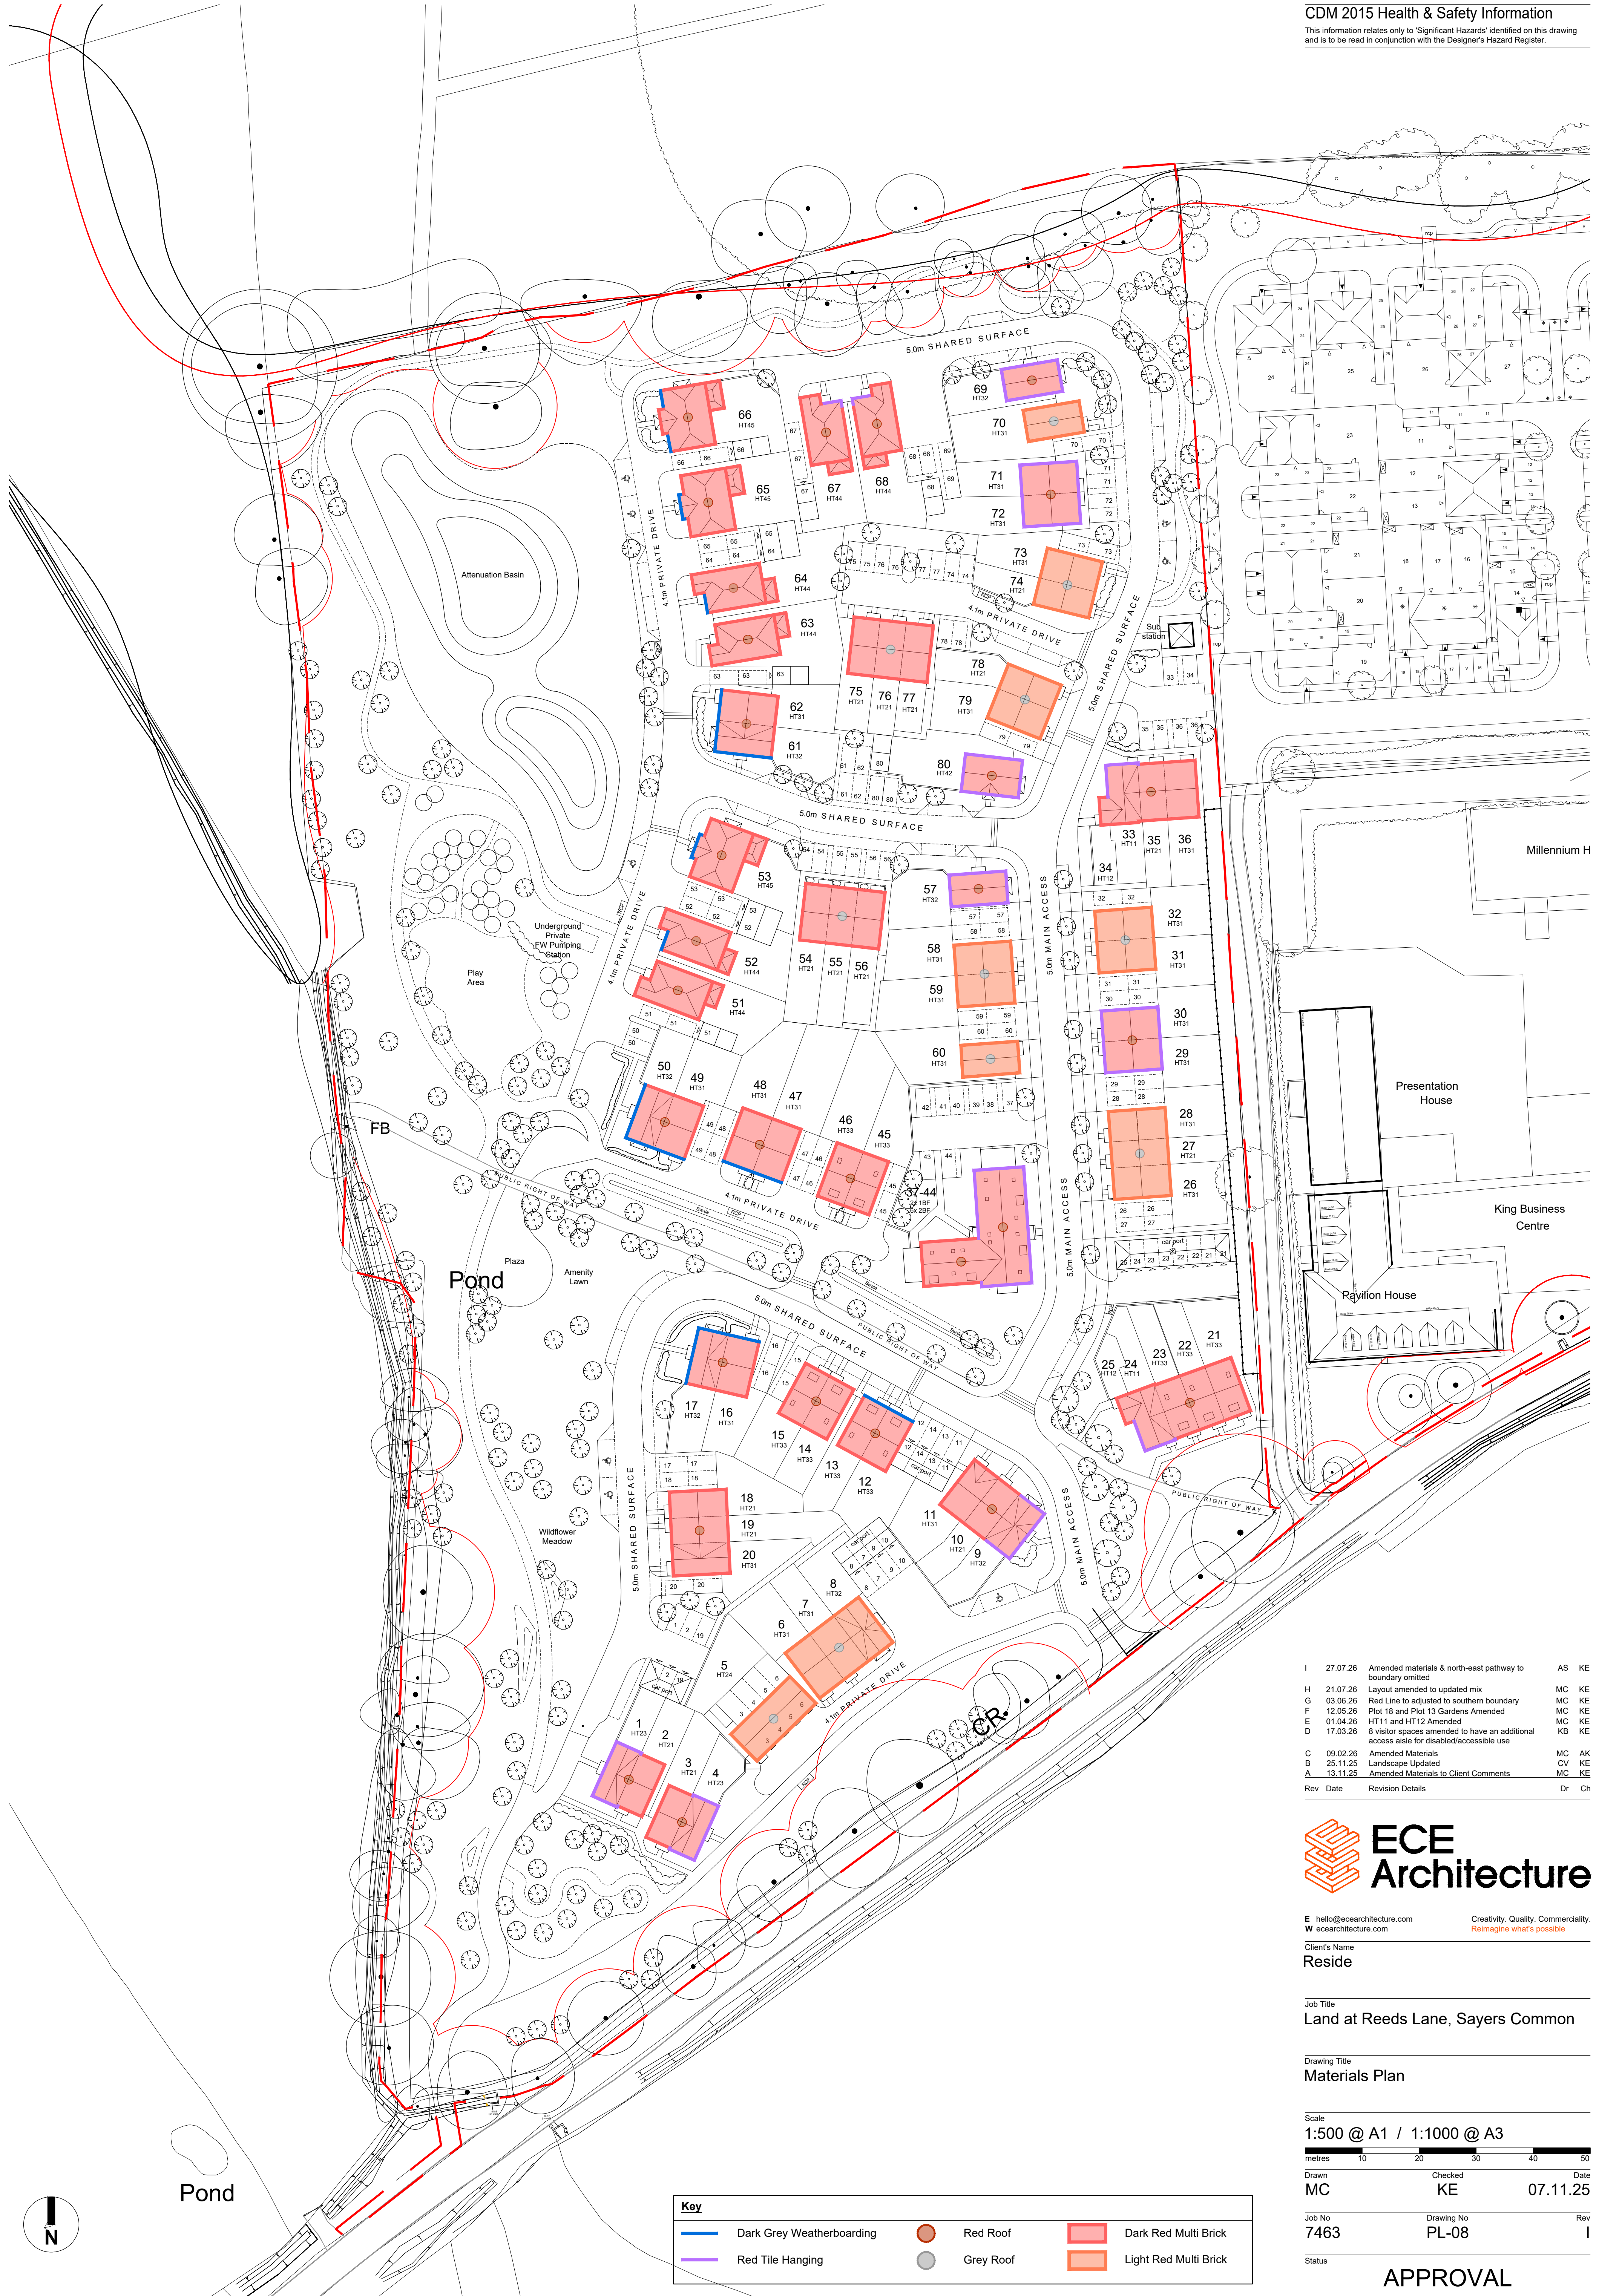

I	27.07.26	Amended materials & north-east pathway to boundary omitted	AS	KE
H	21.07.26	Layout amended to updated mix	MC	KE
G	03.06.26	Red Line to adjusted to southern boundary	MC	KE
F	12.05.26	Plot 18 and Plot 13 Gardens Amended	MC	KE
E	01.04.26	HT11 and HT12 Amended	MC	KE
D	17.03.26	8 visitor spaces amended to have an additional access aisle for disabled/accessible use	KB	KE
C	09.02.26	Amended Materials	MC	AK
B	25.11.25	Landscape Updated	CV	KE
A	13.11.25	Amended Materials to Client Comments	MC	KE
Rev	Date	Revision Details	Dr	Ch



E hello@ecearchitecture.com Creativity. Quality. Commerciality.
W ecearchitecture.com Reimagine what's possible

Client's Name
Reside

Job Title
Land at Reeds Lane, Sayers Common

Drawing Title
Materials Plan

Scale
1:500 @ A1 / 1:1000 @ A3



Drawn
MC

Checked
KE

Date
07.11.25

Job No
7463

Drawing No
PL-08

Rev
I

Status
APPROVAL

Key			
	Dark Grey Weatherboarding		Red Roof
	Red Tile Hanging		Grey Roof
	Dark Red Multi Brick		Light Red Multi Brick

