


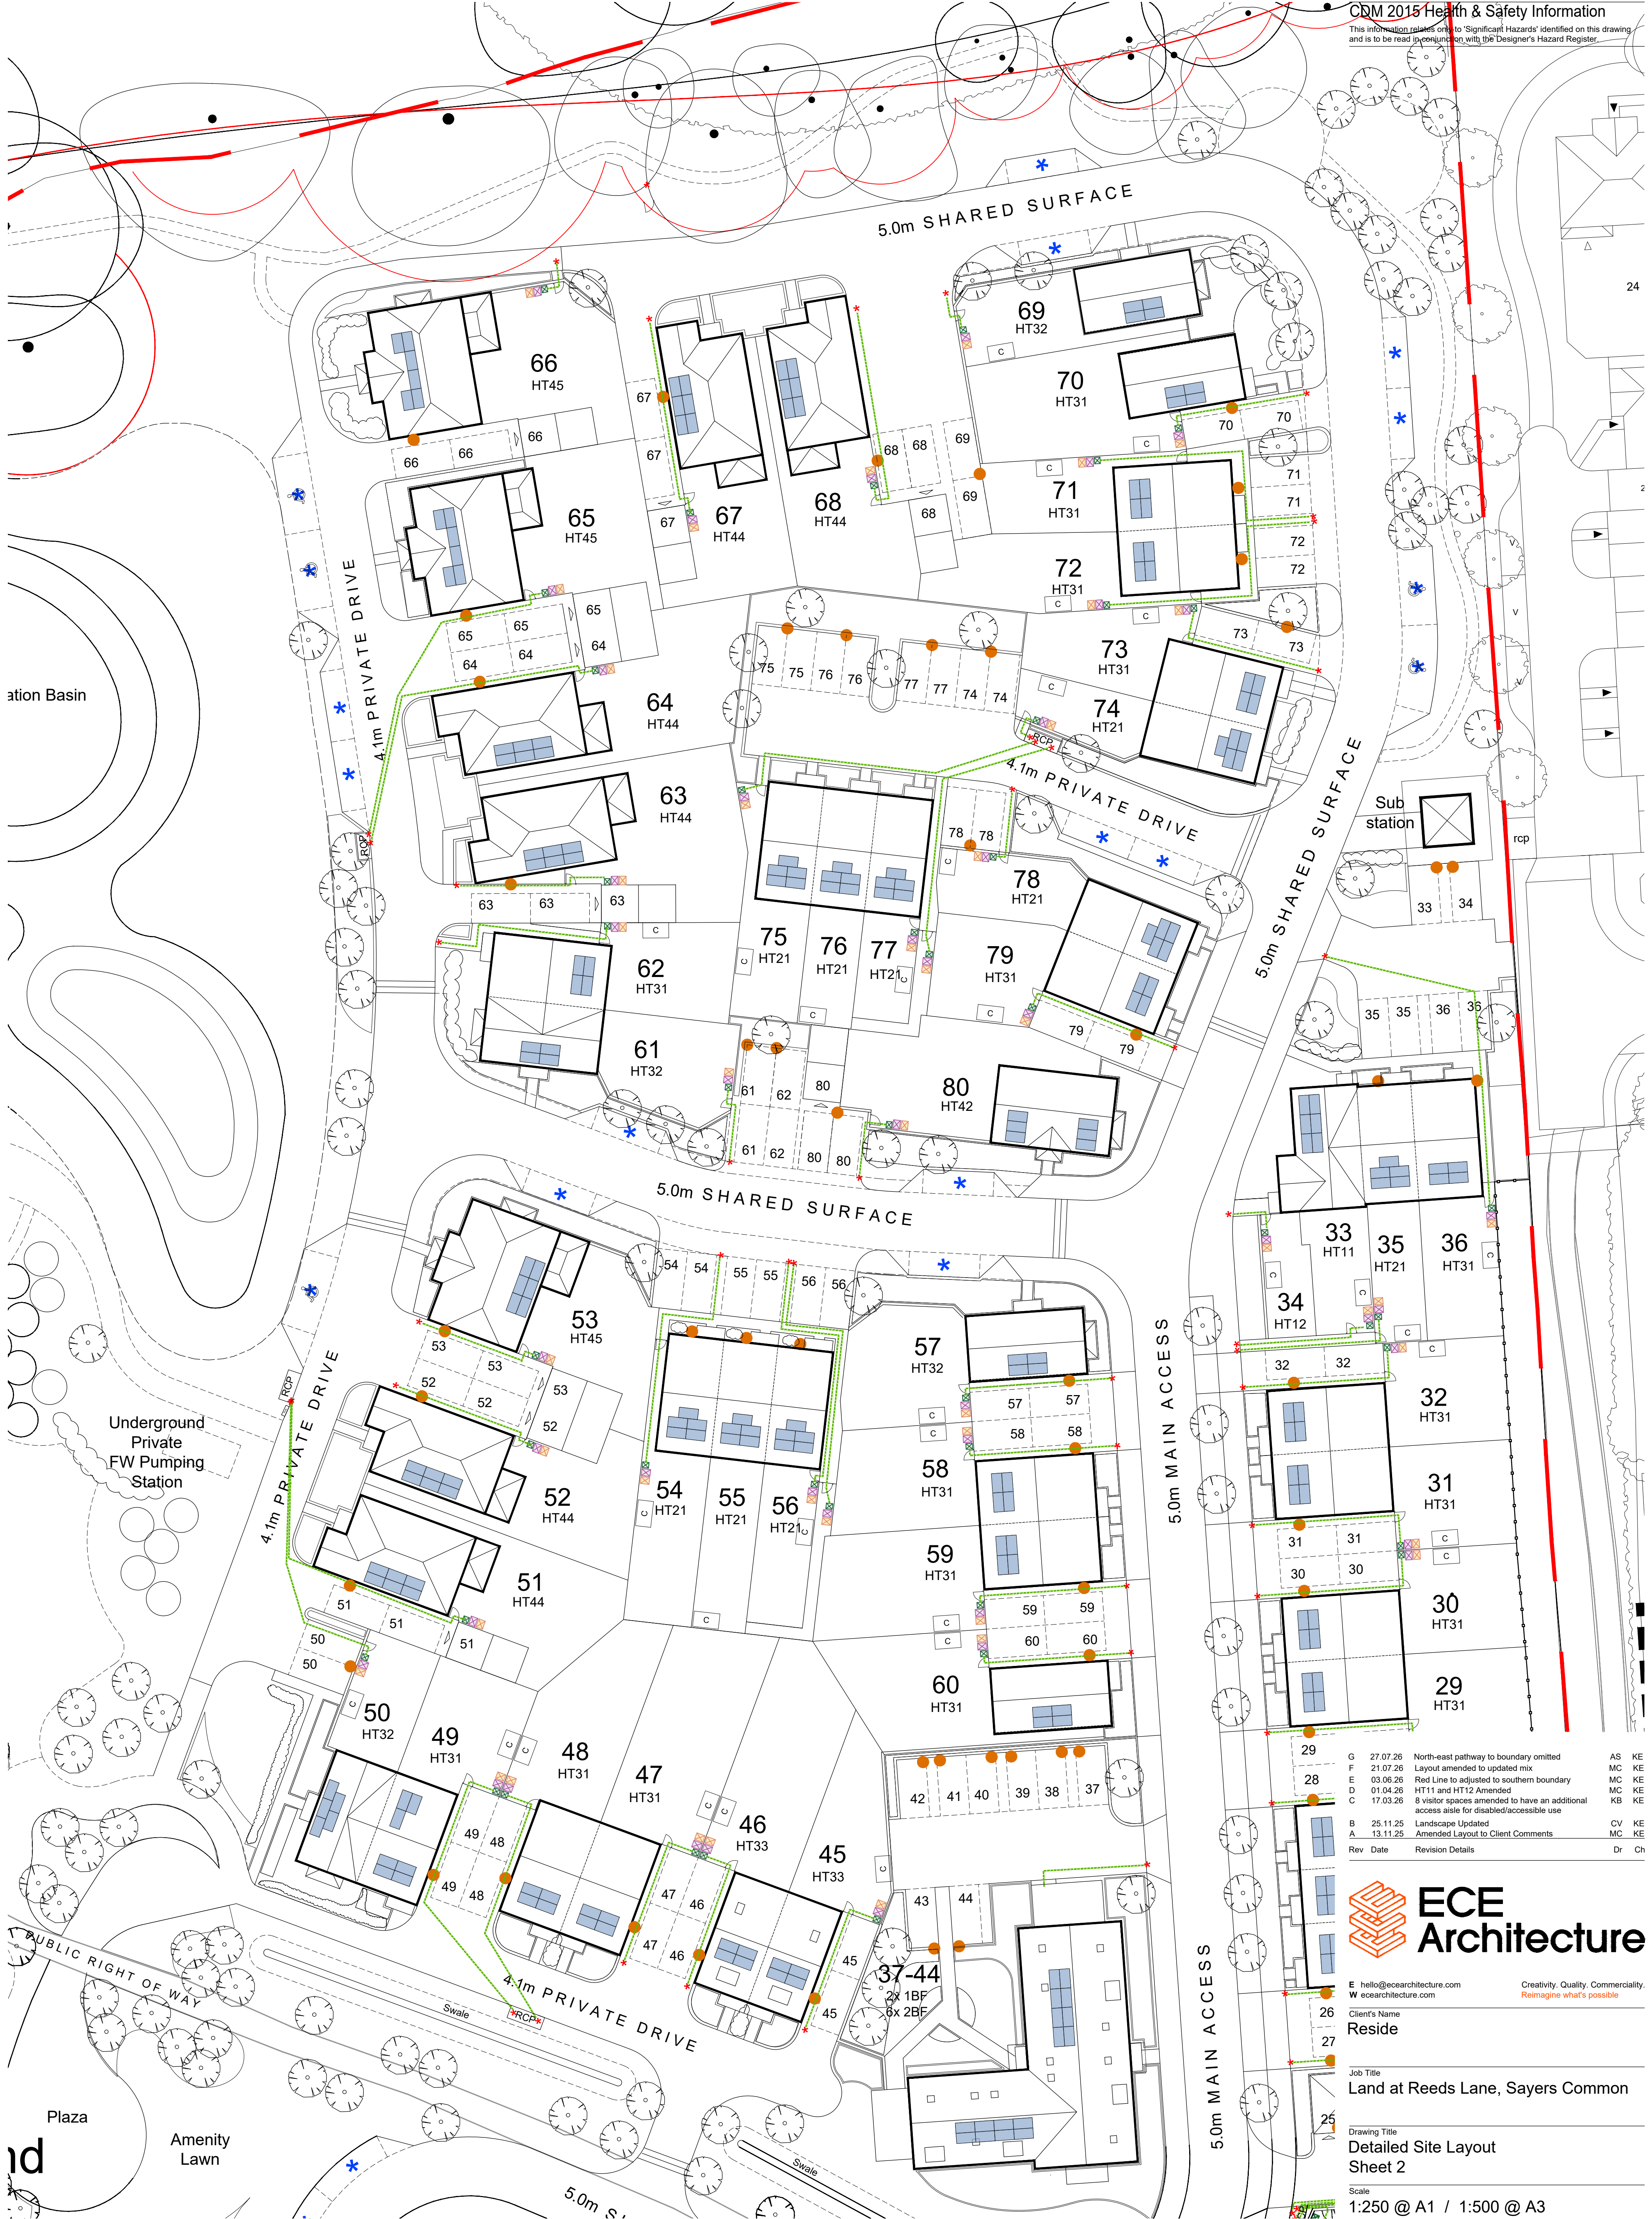

	Cycle Storage		Refuse Collection Point (Houses)		Potential Solar Panels
	Recycling Storage		Residents Dragging Distance		EV Charging Point
	Refuse Storage		Garden Gate		
	Optional Green Bin		Refuse Storage for apartments		

G	27.07.26	North-east pathway to boundary omitted	AS	KE
F	21.07.26	Layout amended to updated mix	MC	KE
E	03.06.26	Red line to adjusted to southern boundary	MC	KE
D	01.04.26	HT11 and HT12 Amended	MC	KE
C	17.03.26	8 visitor spaces amended to have an additional access aisle for disabled/accessible use	KB	KE
B	25.11.25	Landscape Updated	CV	KE
A	13.11.25	Amended Layout to Client Comments	MC	KE
Rev	Date	Revision Details	Dr	Ch

ECE Architecture
E hello@ecearchitecture.com
W ecearchitecture.com
Creativity. Quality. Commerciality.
Reimagine what's possible

Client's Name
Reside

Job Title
Land at Reeds Lane, Sayers Common

Drawing Title
Detailed Site Layout Sheet 2

Scale
1:250 @ A1 / 1:500 @ A3



Drawn	CV	Checked	KE	Date	23.10.25
-------	----	---------	----	------	----------

Job No	7463	Drawing No	PL-10	Rev	G
--------	------	------------	-------	-----	---

Status
APPROVAL