


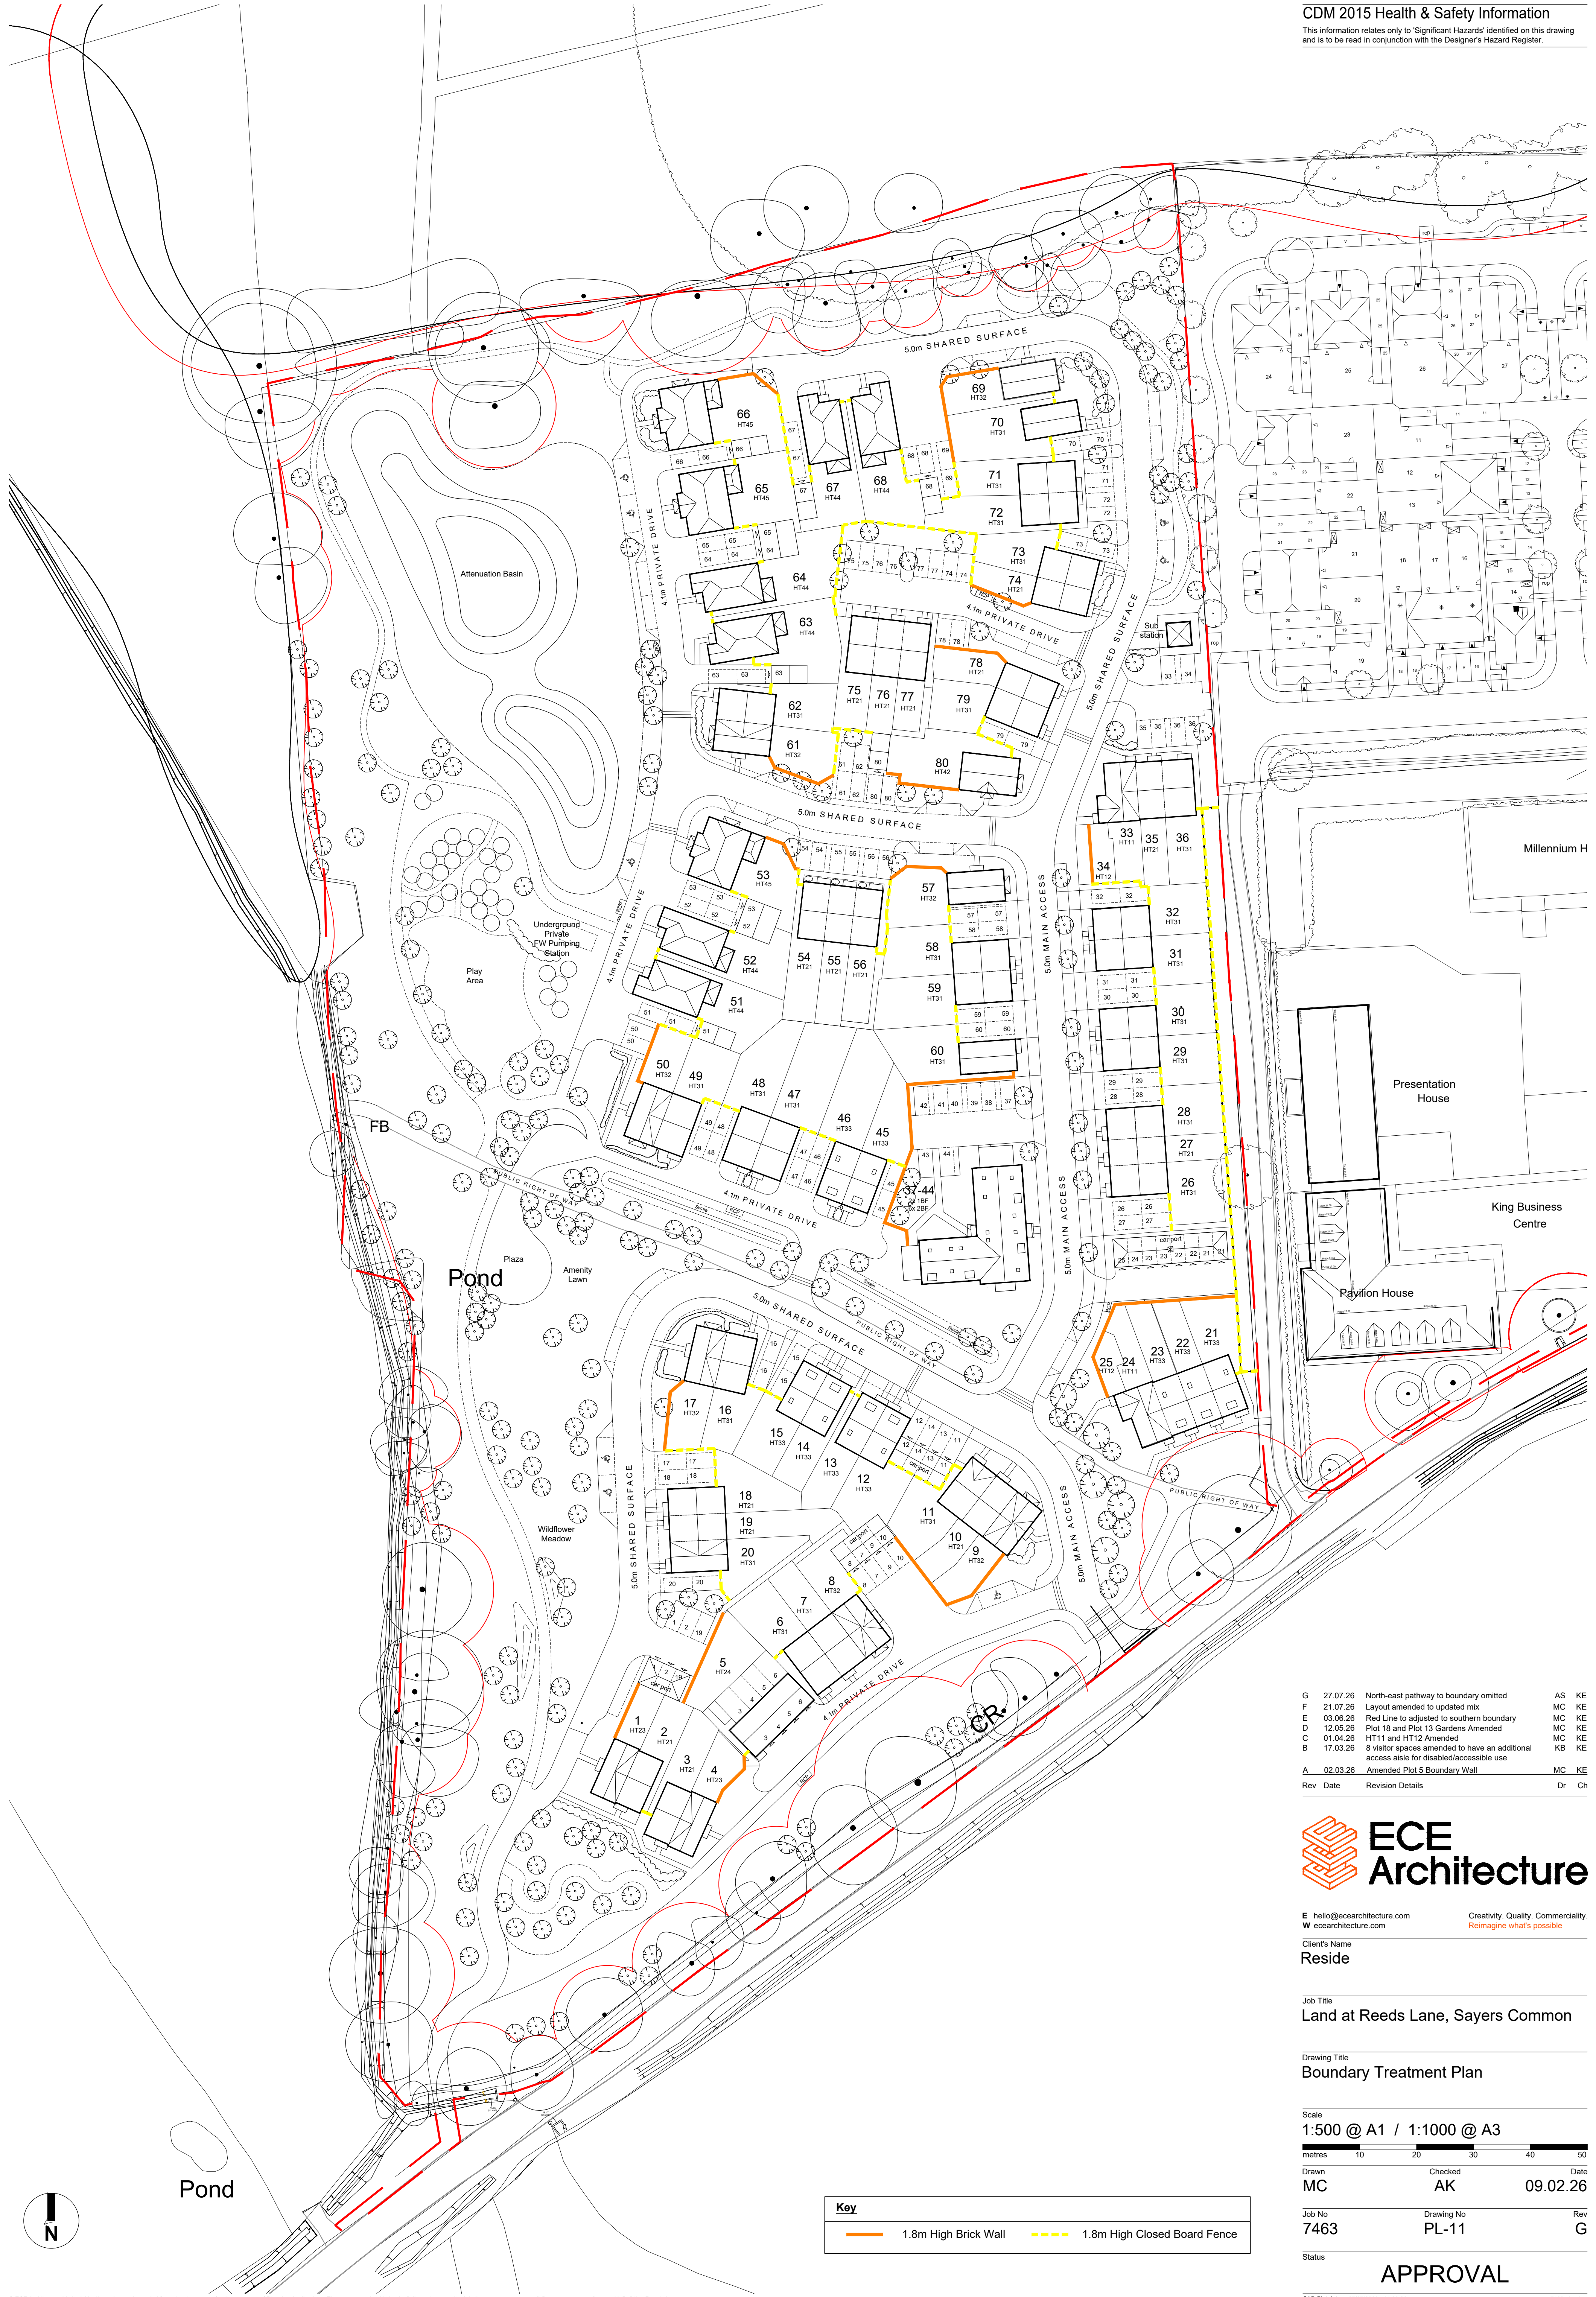

G	27.07.26	North-east pathway to boundary omitted	AS	KE
F	21.07.26	Layout amended to updated mix	MC	KE
E	03.06.26	Red Line to adjusted to southern boundary	MC	KE
D	12.05.26	Plot 18 and Plot 13 Gardens Amended	MC	KE
C	01.04.26	HT11 and HT12 Amended	MC	KE
B	17.03.26	8 visitor spaces amended to have an additional access aisle for disabled/accessible use	MC	KE
A	02.03.26	Amended Plot 5 Boundary Wall	MC	KE
Rev	Date	Revision Details	Dr	Ch



E hello@ecearchitecture.com Creativity. Quality. Commerciality.
W ecearchitecture.com Reimagine what's possible

Client's Name
Reside

Job Title
Land at Reeds Lane, Sayers Common

Drawing Title
Boundary Treatment Plan

Scale
1:500 @ A1 / 1:1000 @ A3

metres 10 20 30 40 50

Drawn MC Checked AK Date 09.02.26

Job No 7463 Drawing No PL-11 Rev G

Status
APPROVAL

Key	
	1.8m High Brick Wall
	1.8m High Closed Board Fence

