



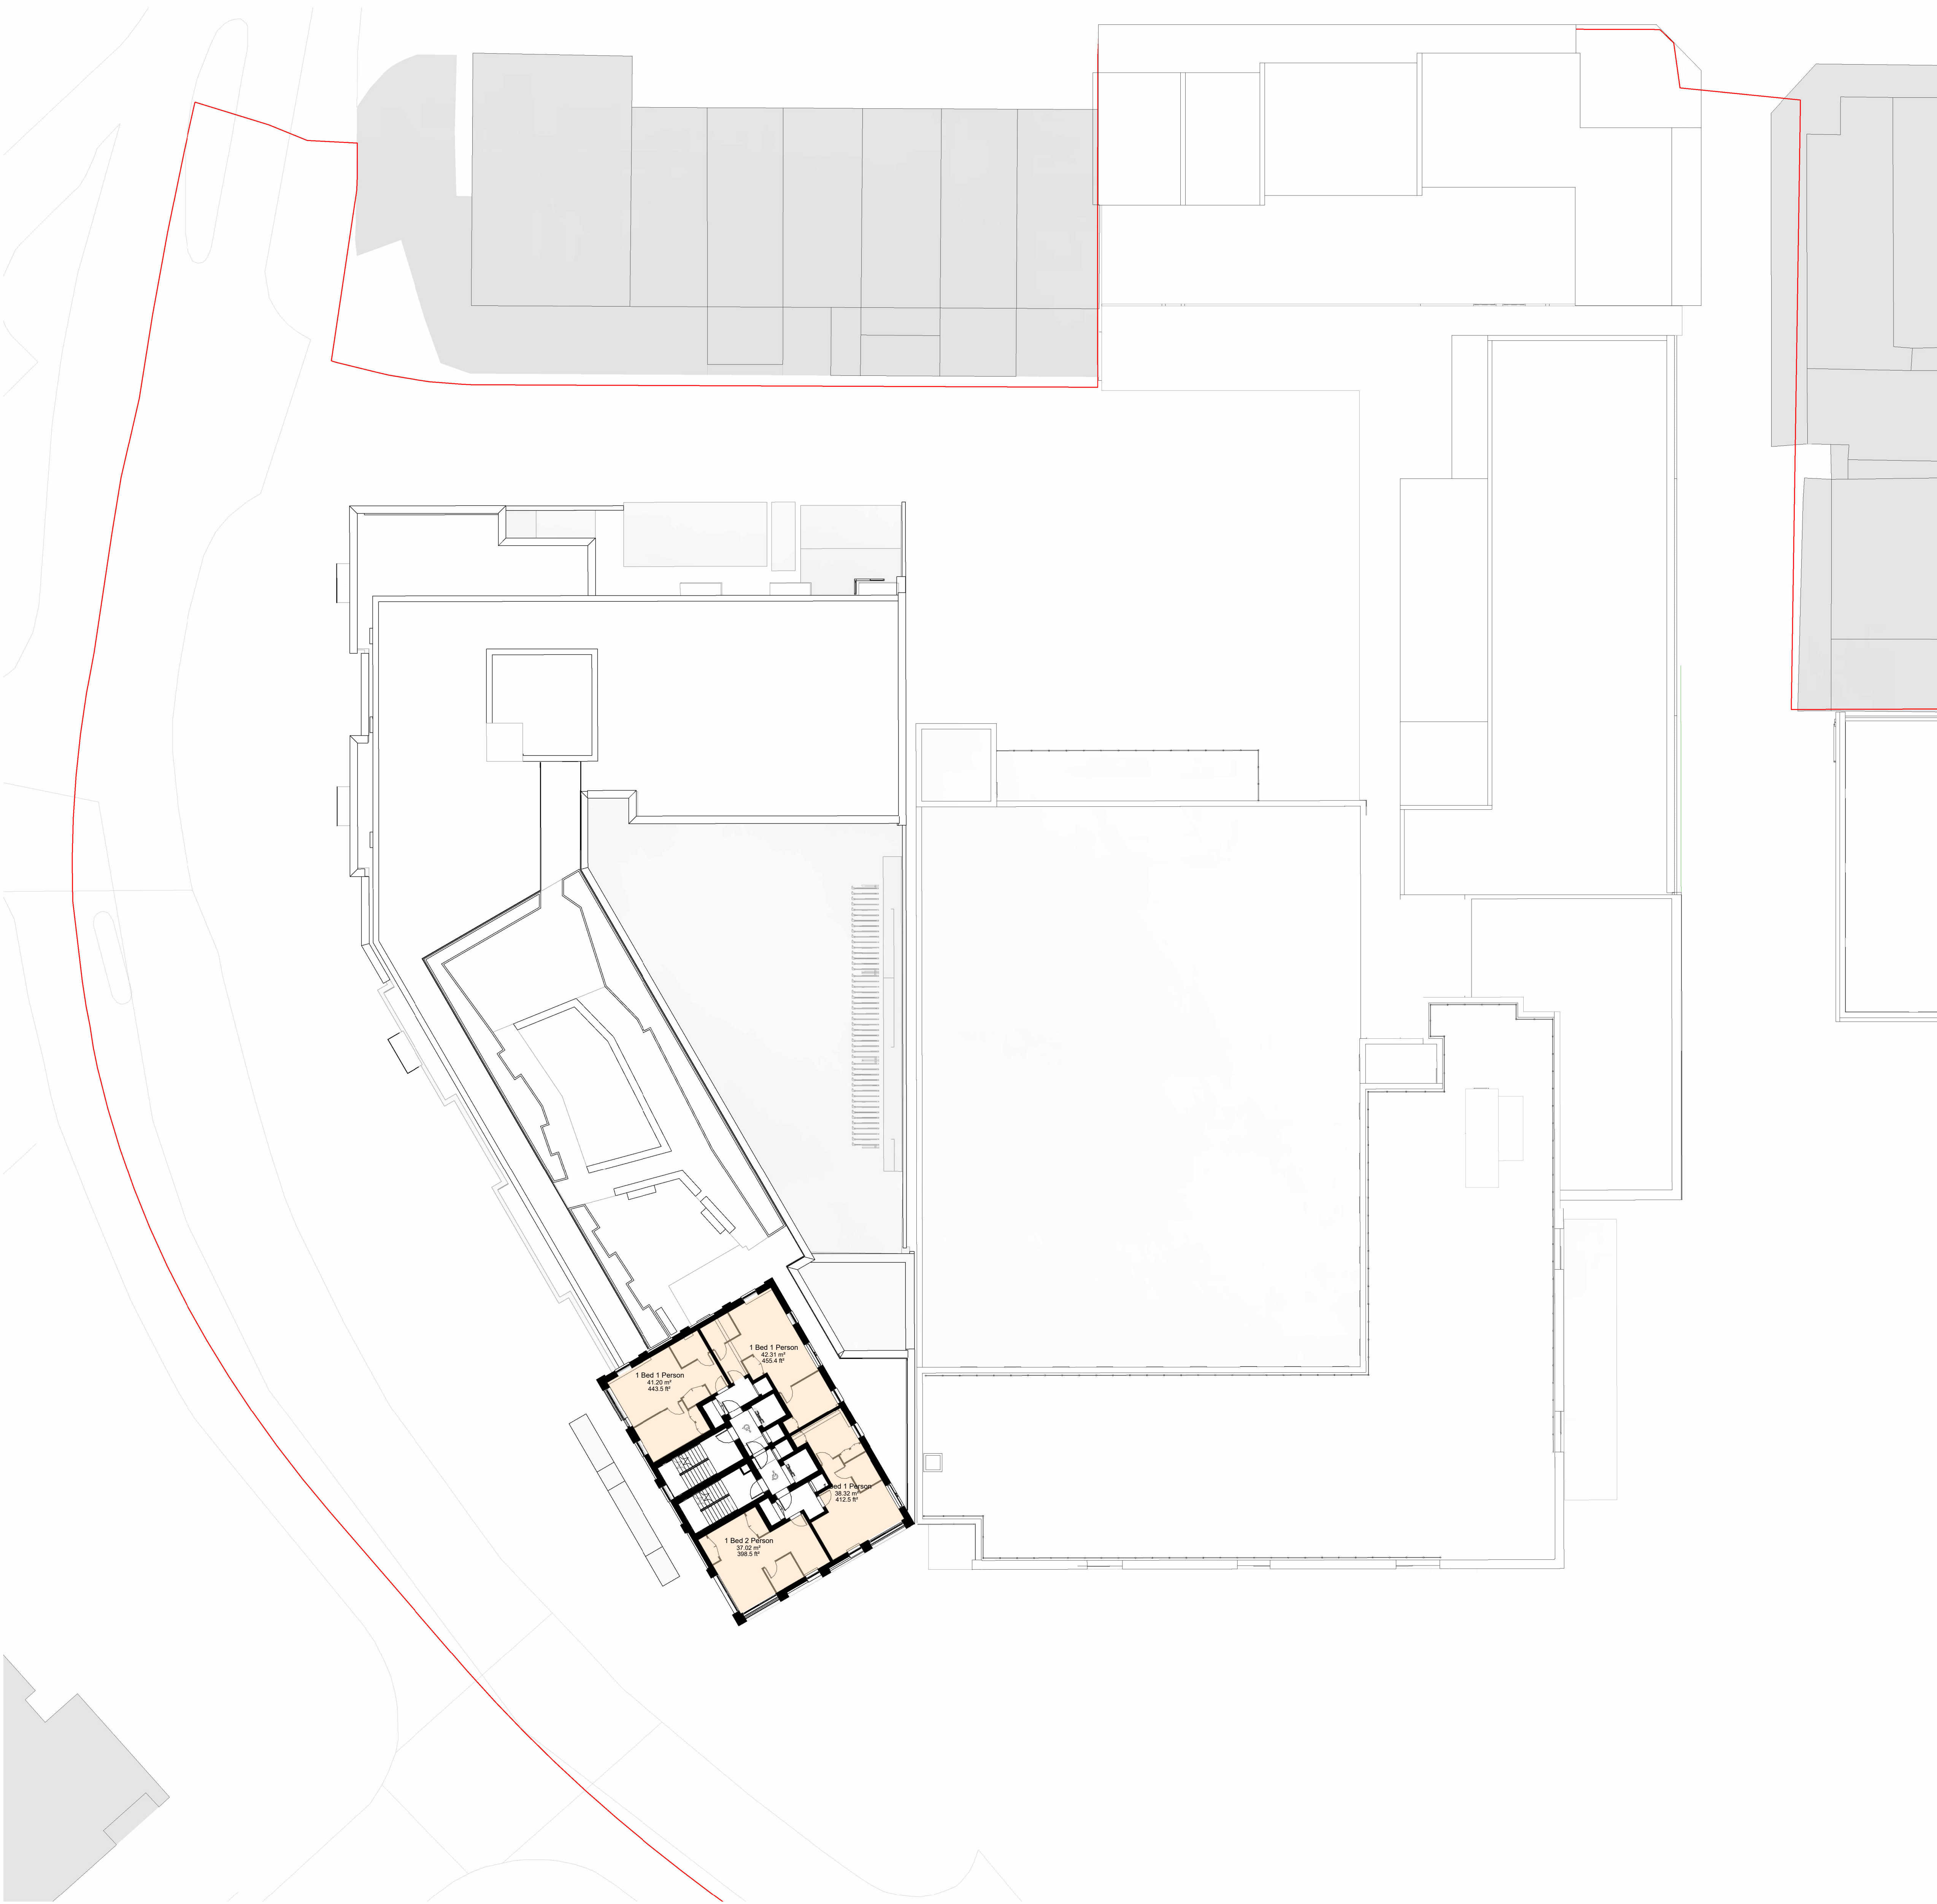


The copyright of this drawing is vested with Constorphine + Wright Ltd and must not be copied or reproduced without the consent of the company.
Figured dimensions only to be taken from this drawing. DO NOT SCALE.
All contractors must visit the site and be responsible for checking all setting out dimensions and notifying the architect of any discrepancies prior to any manufacture or construction work.

KEY
PLANNING APPLICATION
BOUNDARY

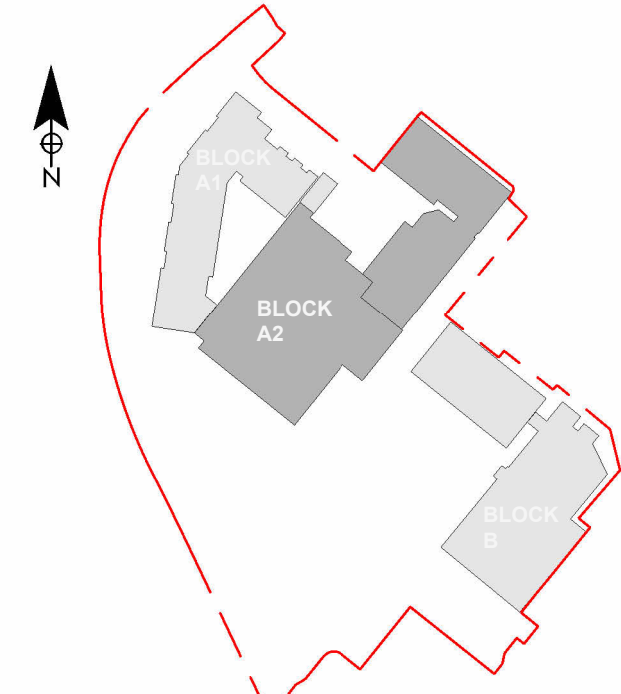

Key Plan
1 : 2500

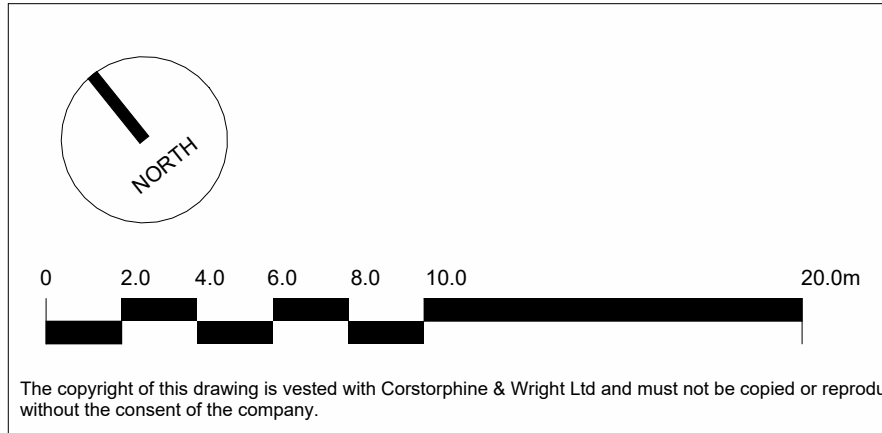

The copyright of this drawing is vested with Constorphine + Wright Ltd and must not be copied or reproduced without the consent of the company.

Rev	Description	Date	Drawn	Checked
P04	NMA Planning Application - Initial Issue	30.01.2025	GB	RP
P03	Planning Issue - Updated to incorporate comments from MSDC.	25.07.2025	AA	RP
P02	873 Planning Application Issue	16.05.2025	CW	RP
P01	Preliminary Planning	28.04.2025	PH	RP

Client:
New River REIT

Project:
The Martlets, Burgess Hill

Drawing Title:
Block A1 + A2 Level 09

Drawing Status:
PLANNING

Constorphine + Wright

London Studio
21-27 Lamb's Conduit Street, Holborn, London, WC1N 3NL
020 7462 9800

constorphine-wright.com

Drawing No.
BHL-CWA-ZZ-09-DR-A-0332.

Project No. 250180
Drawn CW
Checked RP
Size A0
Scale As Indicated
Date 16.05.2025.



Revision
P04