



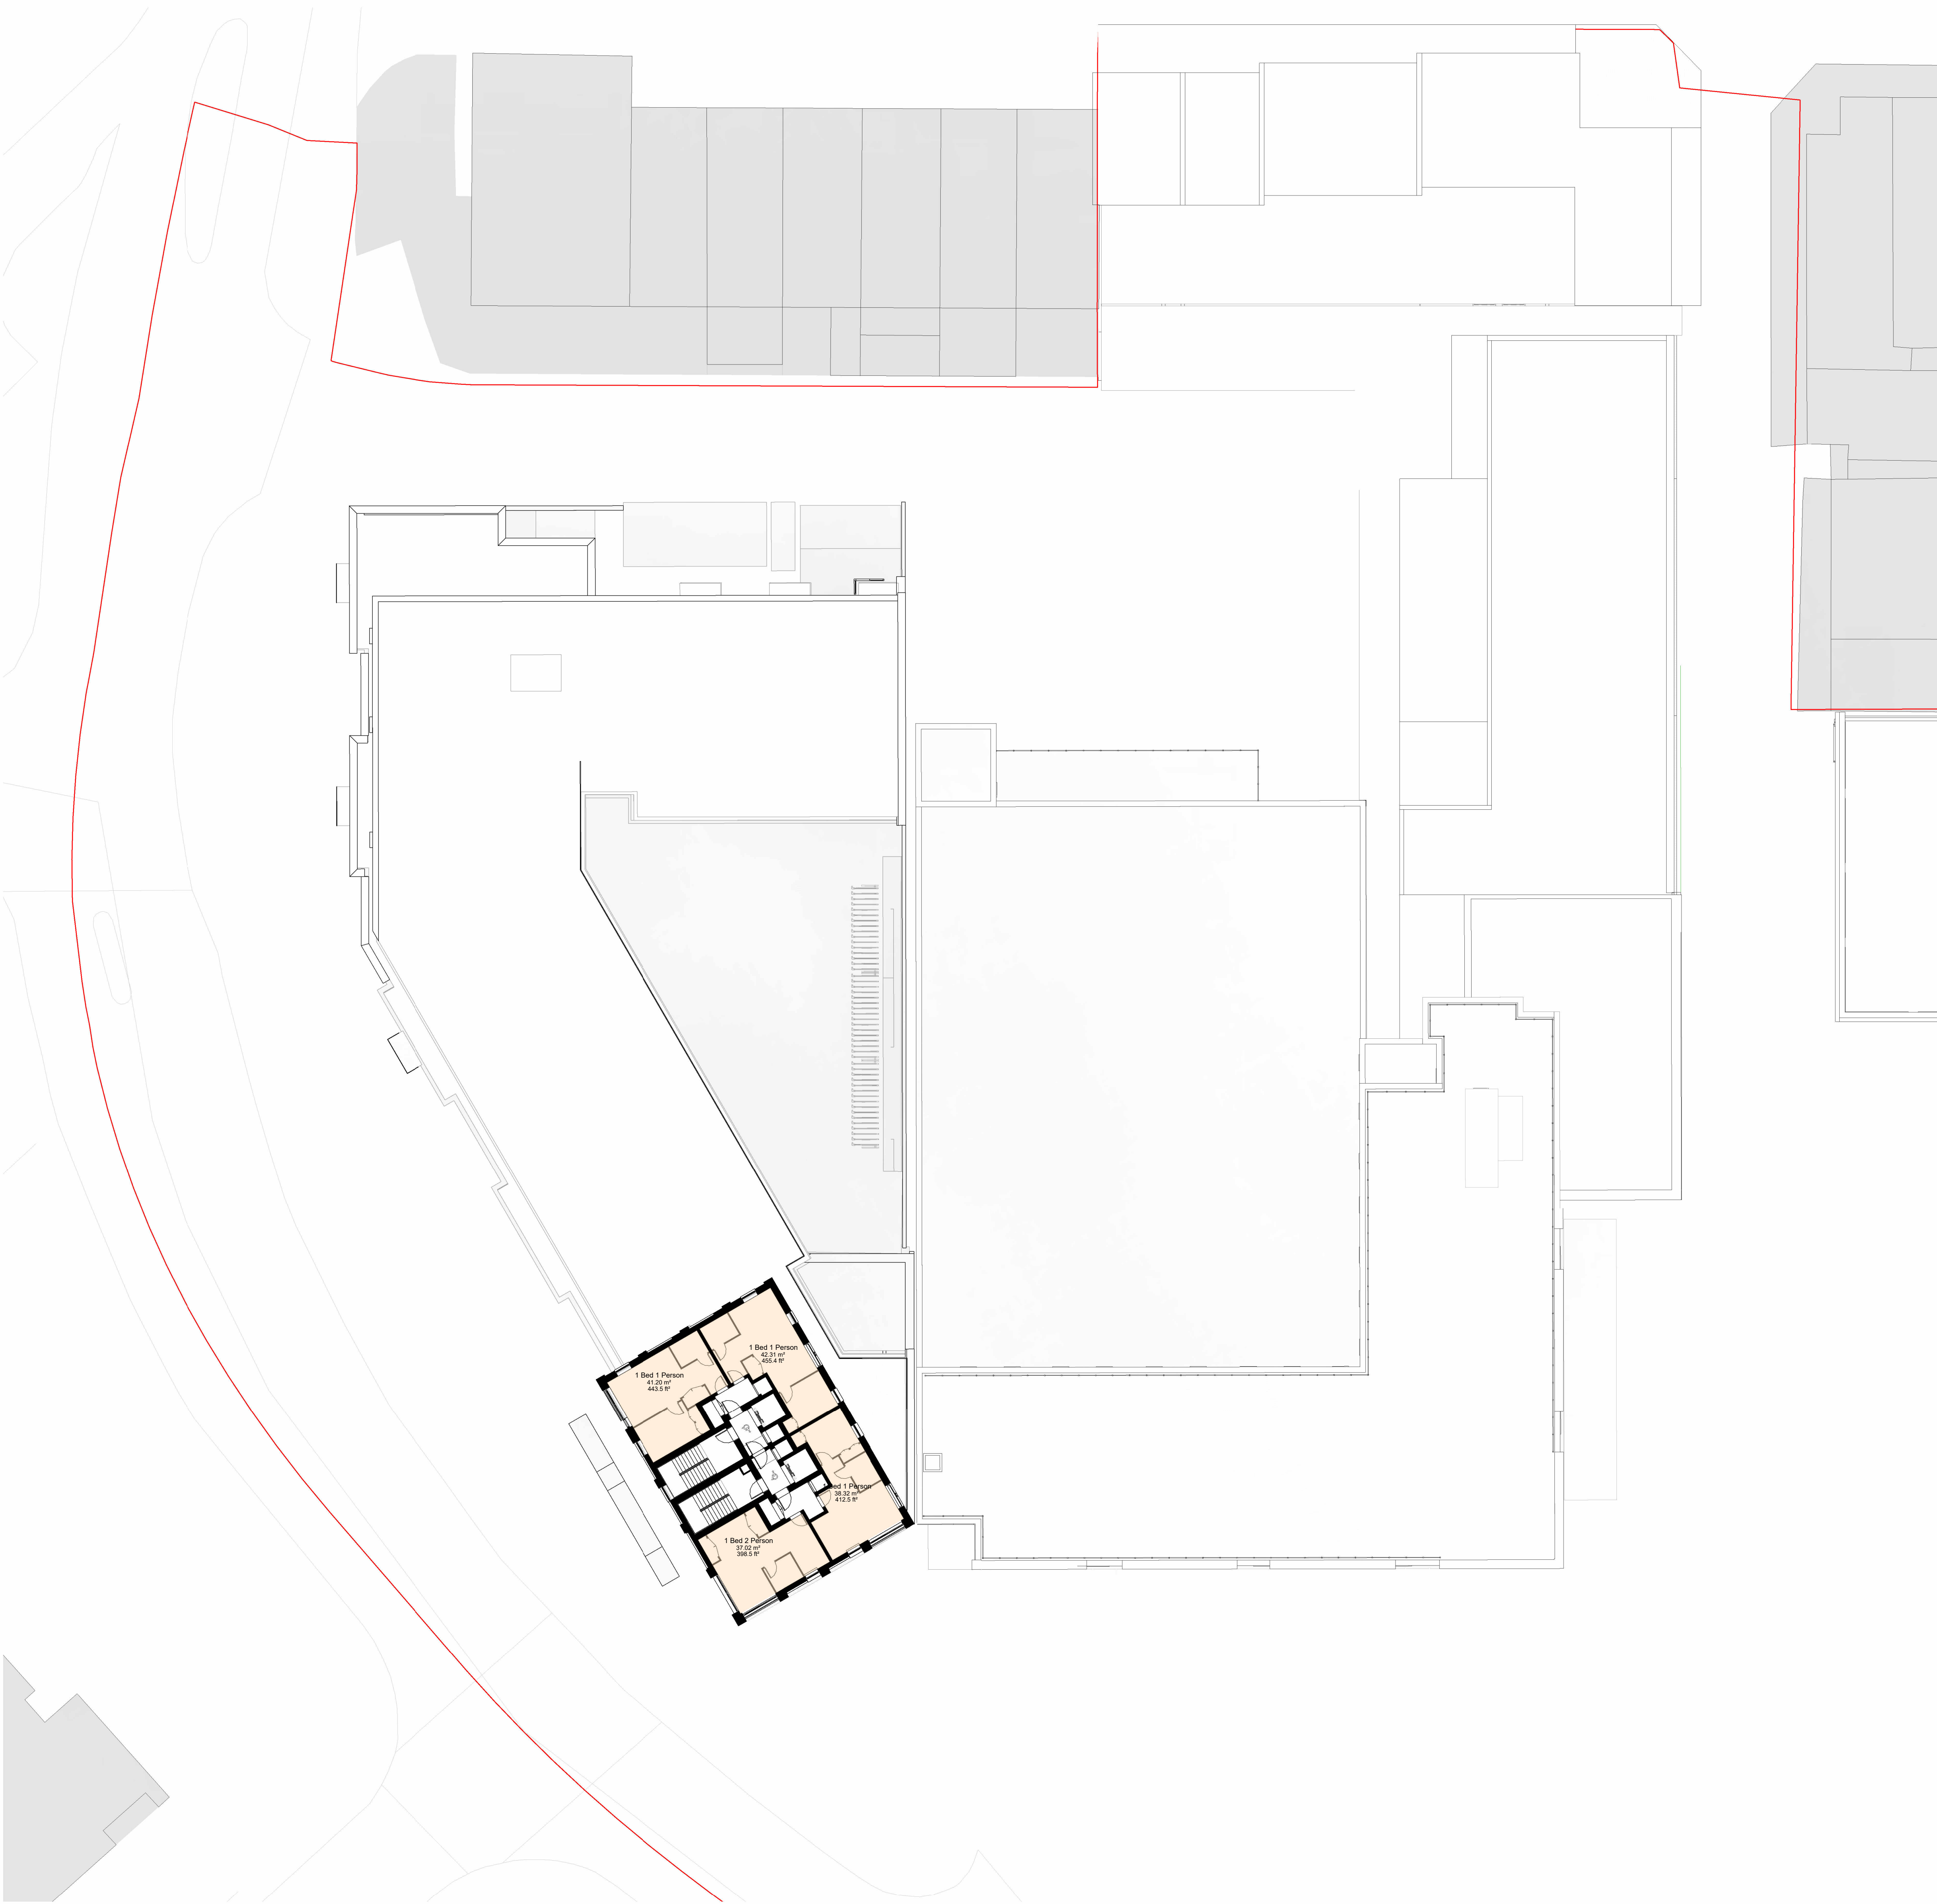


The copyright of this drawing is vested with Corstorphine + Wright Ltd and must not be copied or reproduced without the consent of the company.
Figured dimensions only to be taken from this drawing. DO NOT SCALE.
All contractors must visit the site and be responsible for checking all setting out dimensions and notifying the architect of any discrepancies prior to any manufacture or construction work.

KEY
PLANNING APPLICATION
BOUNDARY

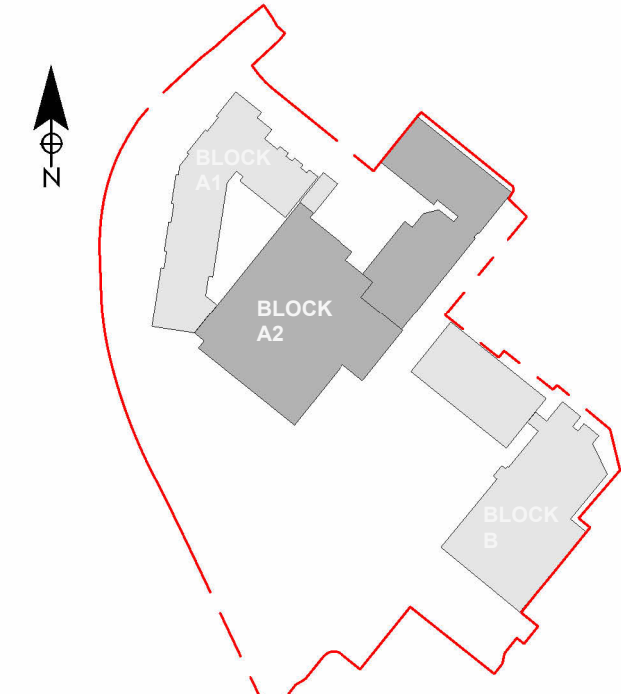

Key Plan
1 : 2500

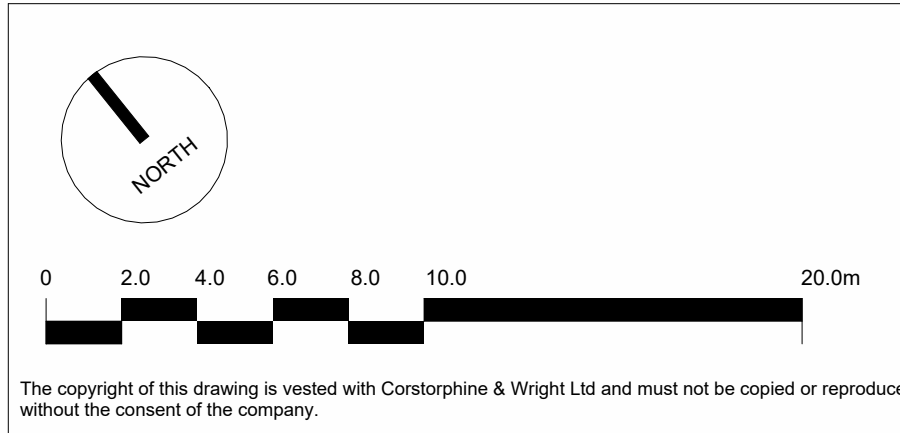

P03	NMA Planning Application - Initial Issue	30.01.2025	GB	RP
P02	873 Planning Application Issue	16.05.2025	CW	RP
P01	Preliminary Planning	28.04.2025	PH	RP
Rev	Description	Date	Drw	CHK

Client:
New River REIT

Project:
The Martlets, Burgess Hill

Drawing Title:
Block A1 + A2 Level 11

Drawing Status:
PLANNING

Corstorphine + Wright

London Studio
21-27 Lamb's Conduit Street, Holborn, London, WC1N 3NL
020 7645 9000
corstorphine-wright.com

Drawing No.
BHL-CWA-ZZ-11-DR-A-0334.

Project No.
250180

Drawn
CW

Checked
RP

Rev
A0

Scale
As Indicated

Date
16.05.2025.

Revision
P03