



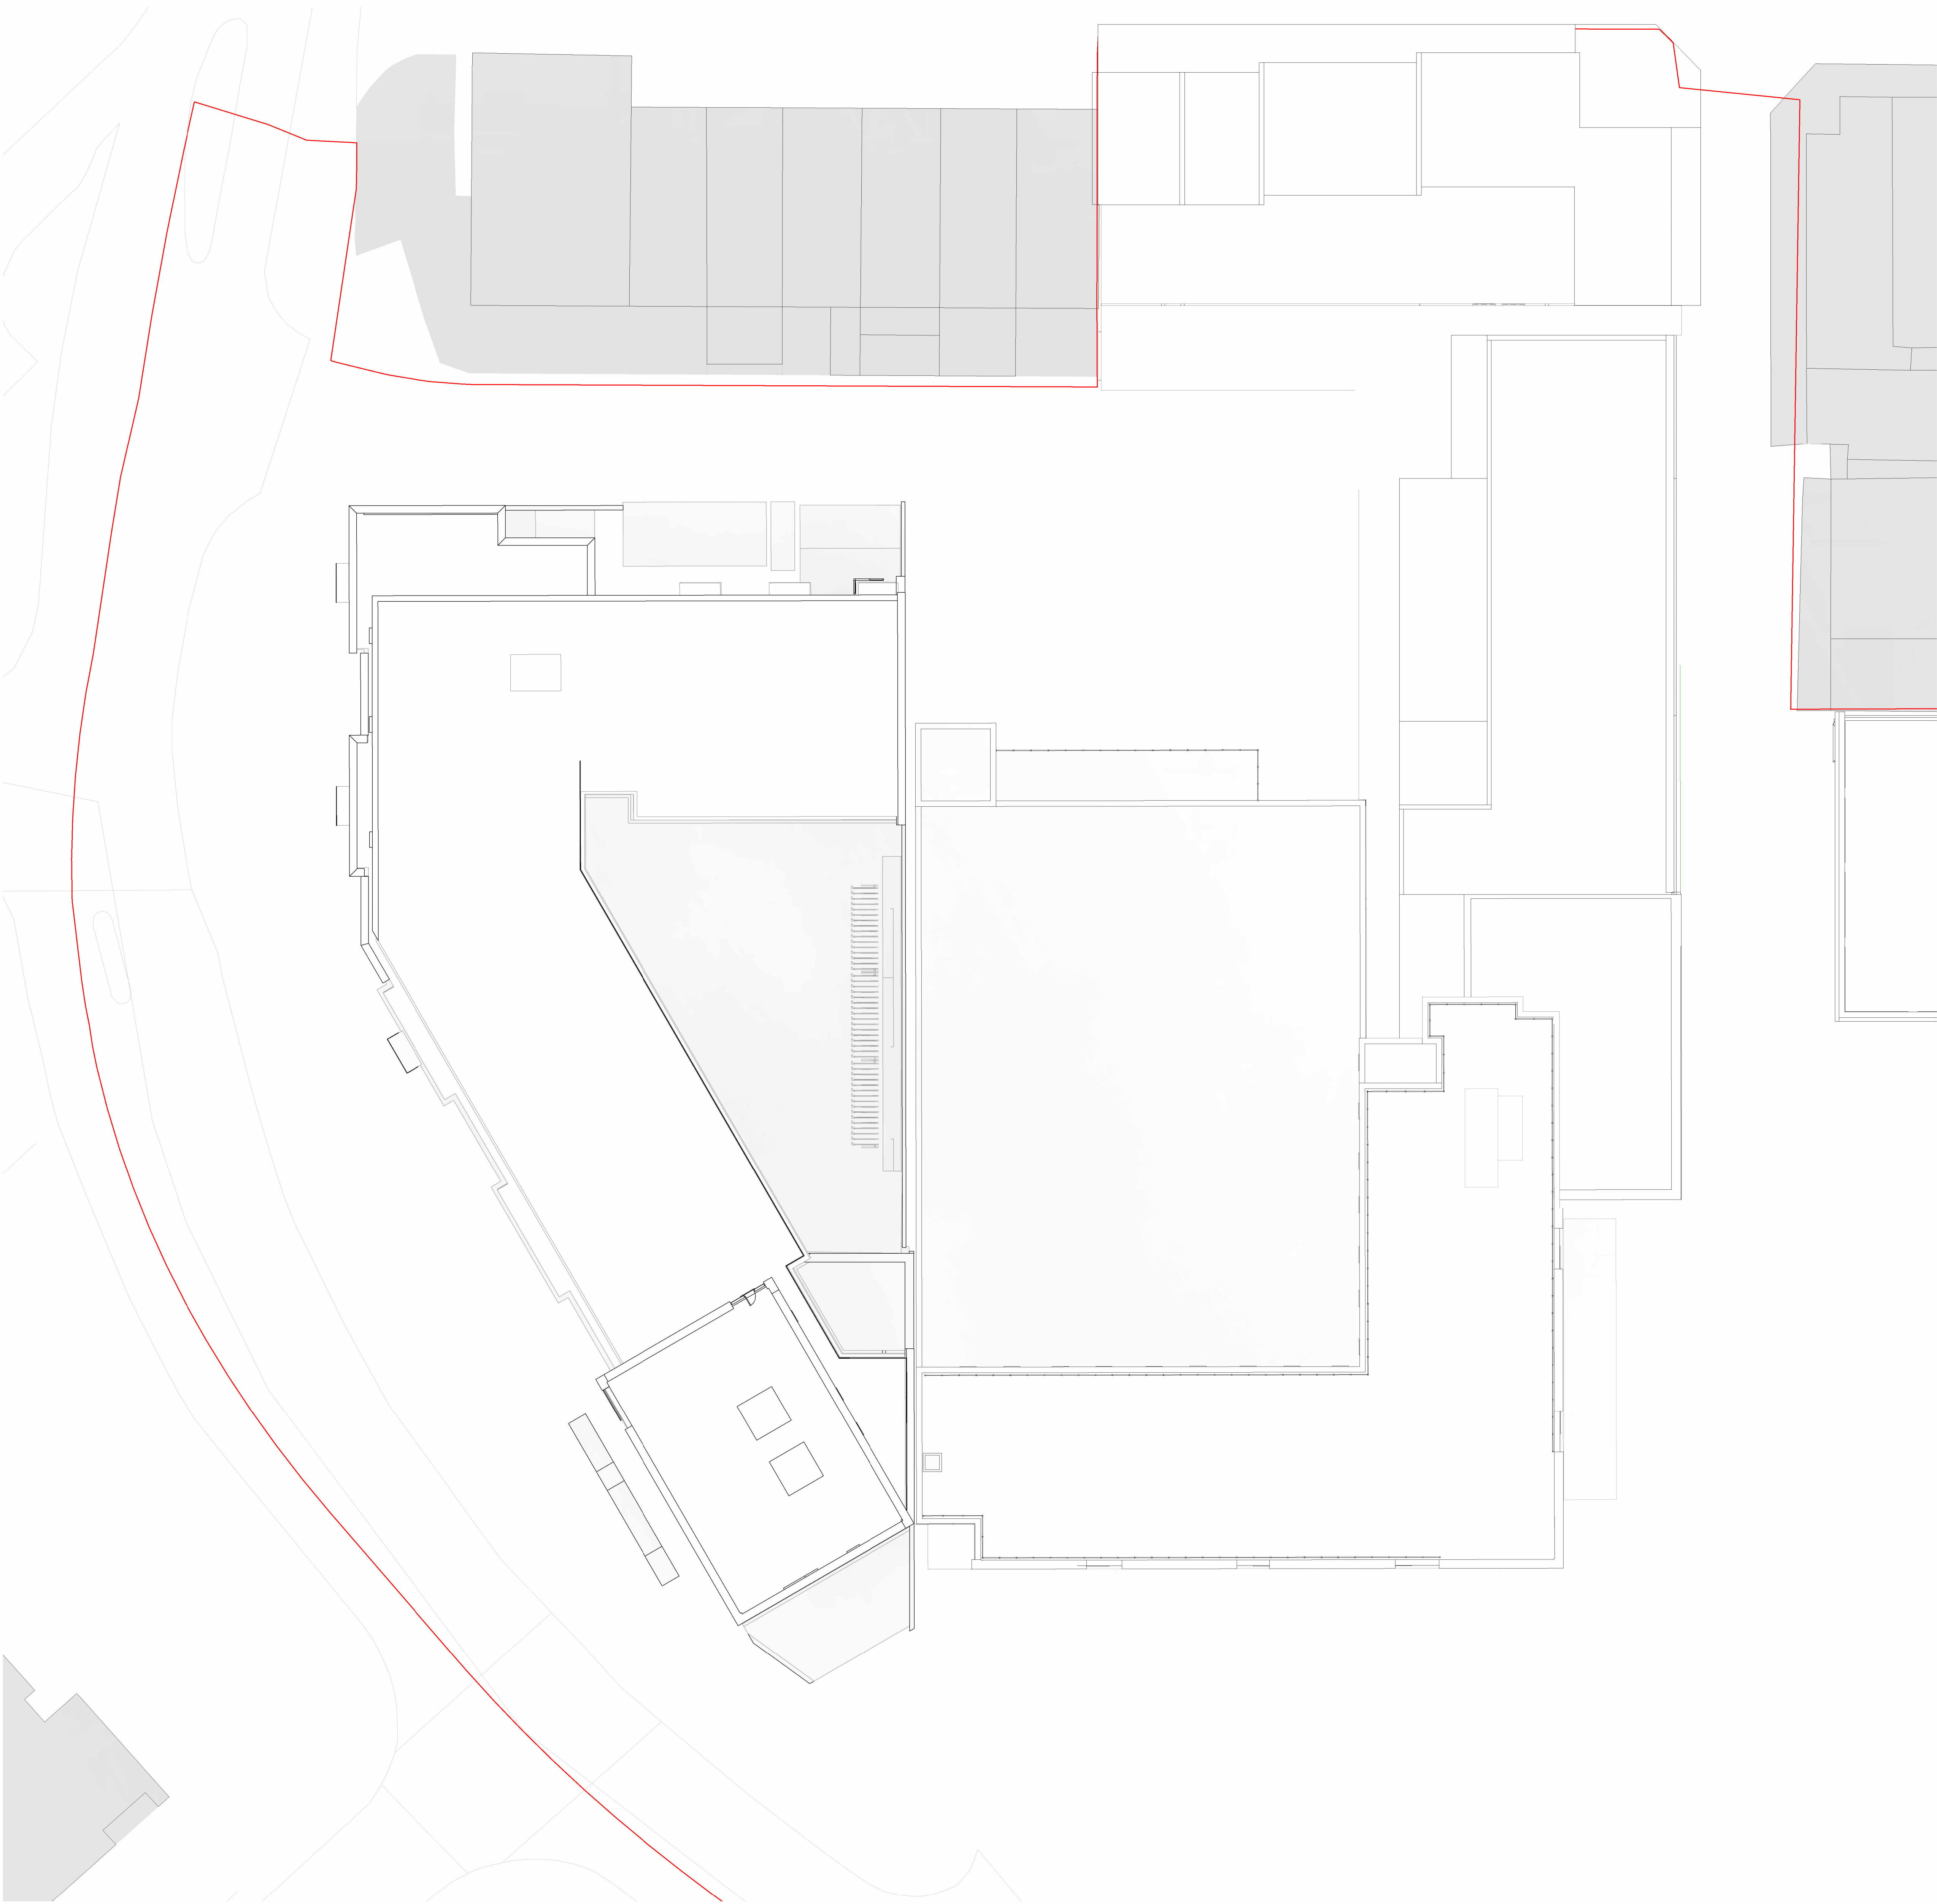

The copyright of this drawing is vested with Constorphine + Wright Ltd and must not be copied or reproduced without the consent of the company.
Figured dimensions only to be taken from this drawing. DO NOT SCALE.
All contractors must visit the site and be responsible for checking all setting out dimensions and notifying the architect of any discrepancies prior to any manufacture or construction work.

KEY
PLANNING APPLICATION
BOUNDARY

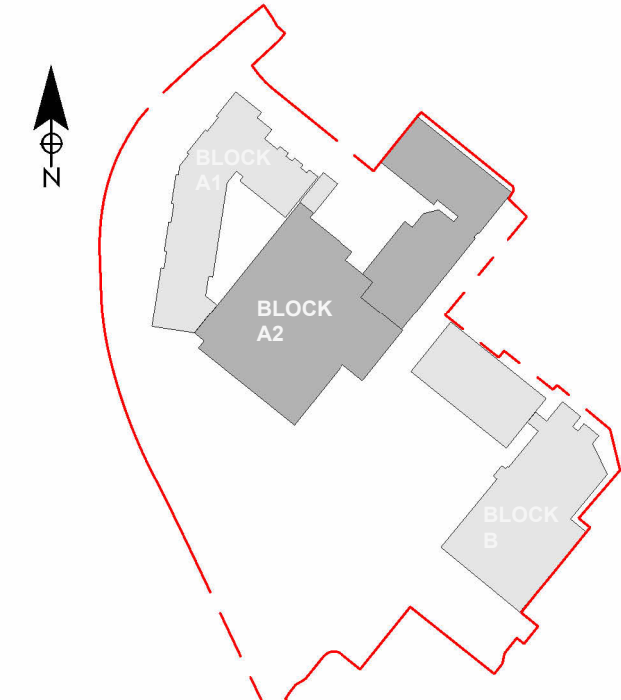

Key Plan
1 : 2500

0	2.0	4.0	6.0	8.0	10.0	20.0m
---	-----	-----	-----	-----	------	-------

The copyright of this drawing is vested with Constorphine + Wright Ltd and must not be copied or reproduced without the consent of the company.

PD	NMA Planning Application - Initial Issue	30.01.2025	GB	RP
PD1	S73 Planning Application Issue	16.05.2025	CW	RP
Rev	Description	Date	Drw	CHK

Client:
New River REIT

Project:
The Martlets, Burgess Hill

Drawing Title:
Block A1 + A2 Level 12

Drawing Status:
PLANNING

London Studio
21-27 Lamb's Conduit Street, Holborn, London, WC1N 3NL
020 7462 9000

constorphine-wright.com

Drawing No.
BHL-CWA-ZZ-12-DR-A-0335.

Project No.	Drawn	Checked	Rev	Scale	Date
250180	CW	RP	A0	As Indicated	16.05.2025.

Revision
P02