




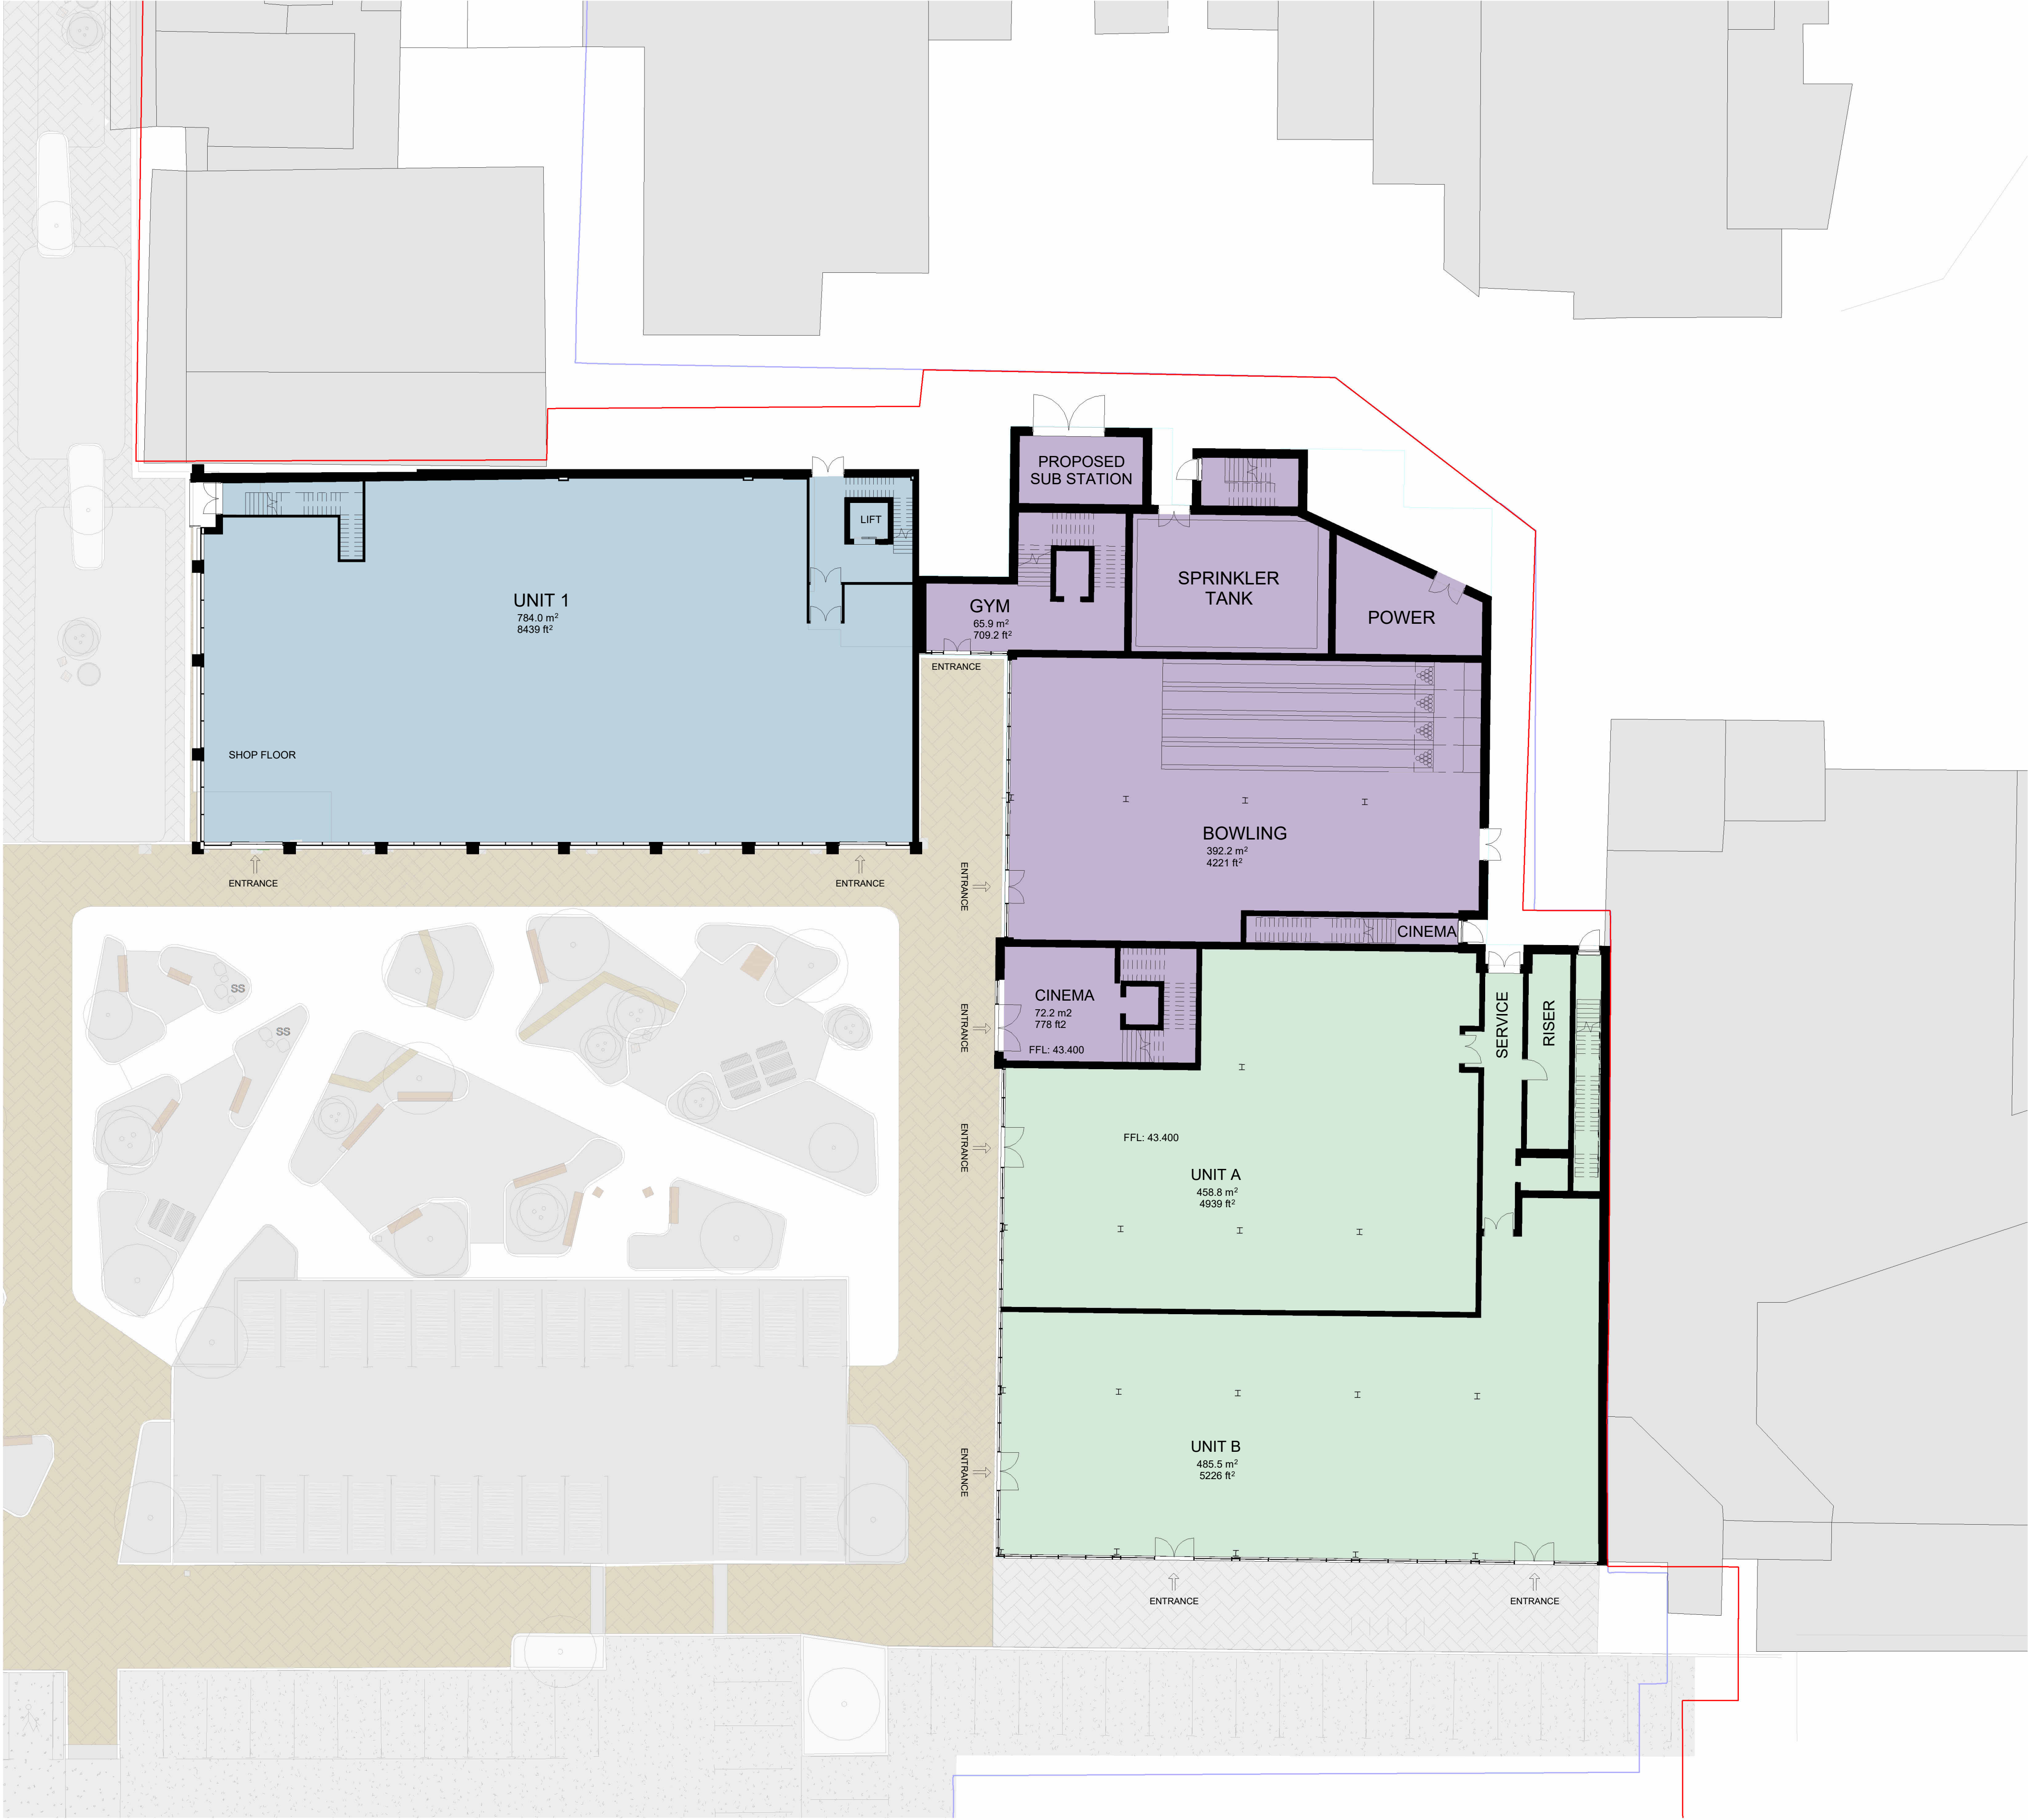

KEY
PLANNING APPLICATION
BOUNDARY

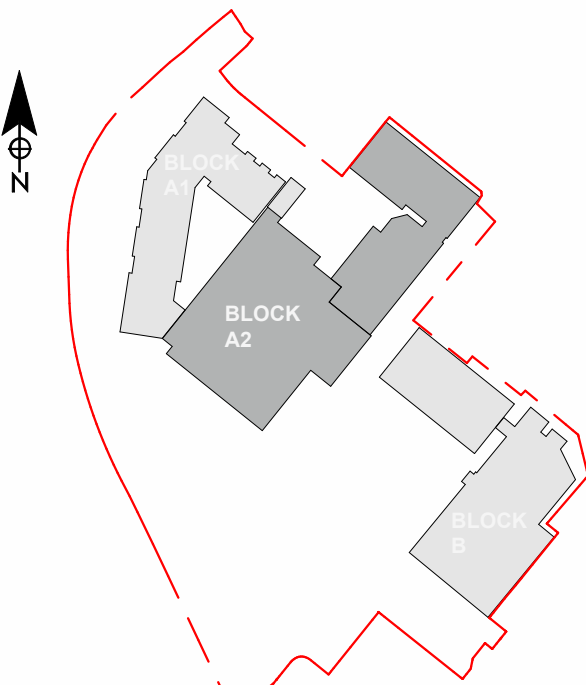

Key Plan
1 : 2500

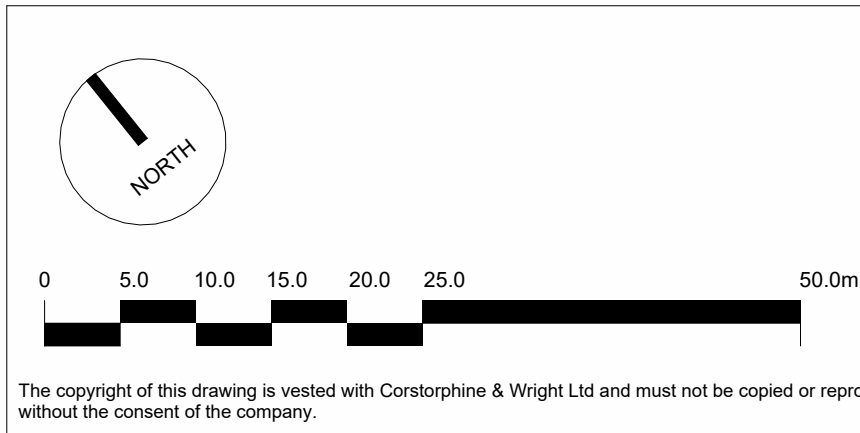

The copyright of this drawing is vested with Corstorphine & Wright Ltd and must not be copied or reproduced without the consent of the company.

P03	NMA Planning Application - Initial Issue	30.01.2026	GB	RP
P02	S73 Planning Application Issue	16.05.2025	CW	RP
P01	Preliminary Planning	28.04.2025	PH	RP
Rev.	Description	Date	Drw.	Chk.

Client:
New River REIT

Project:
The Martlets, Burgess Hill

Drawing Title:
Block B Level 01

Drawing Status:
PLANNING

Corstorphine & Wright

London Studio
21-27 Lam's Conduit Street, Holborn, London, WC1N 3NL
020 7842 0820

corstorphine-wright.com

Drawing No.
BHL-CWA-ZZ-01-DR-A-0336.

Project No.	Drawn	Checked	Size	Scale	Date
250180	ND	RP	A1	As indicated	28.04.2025



Revision
P03