


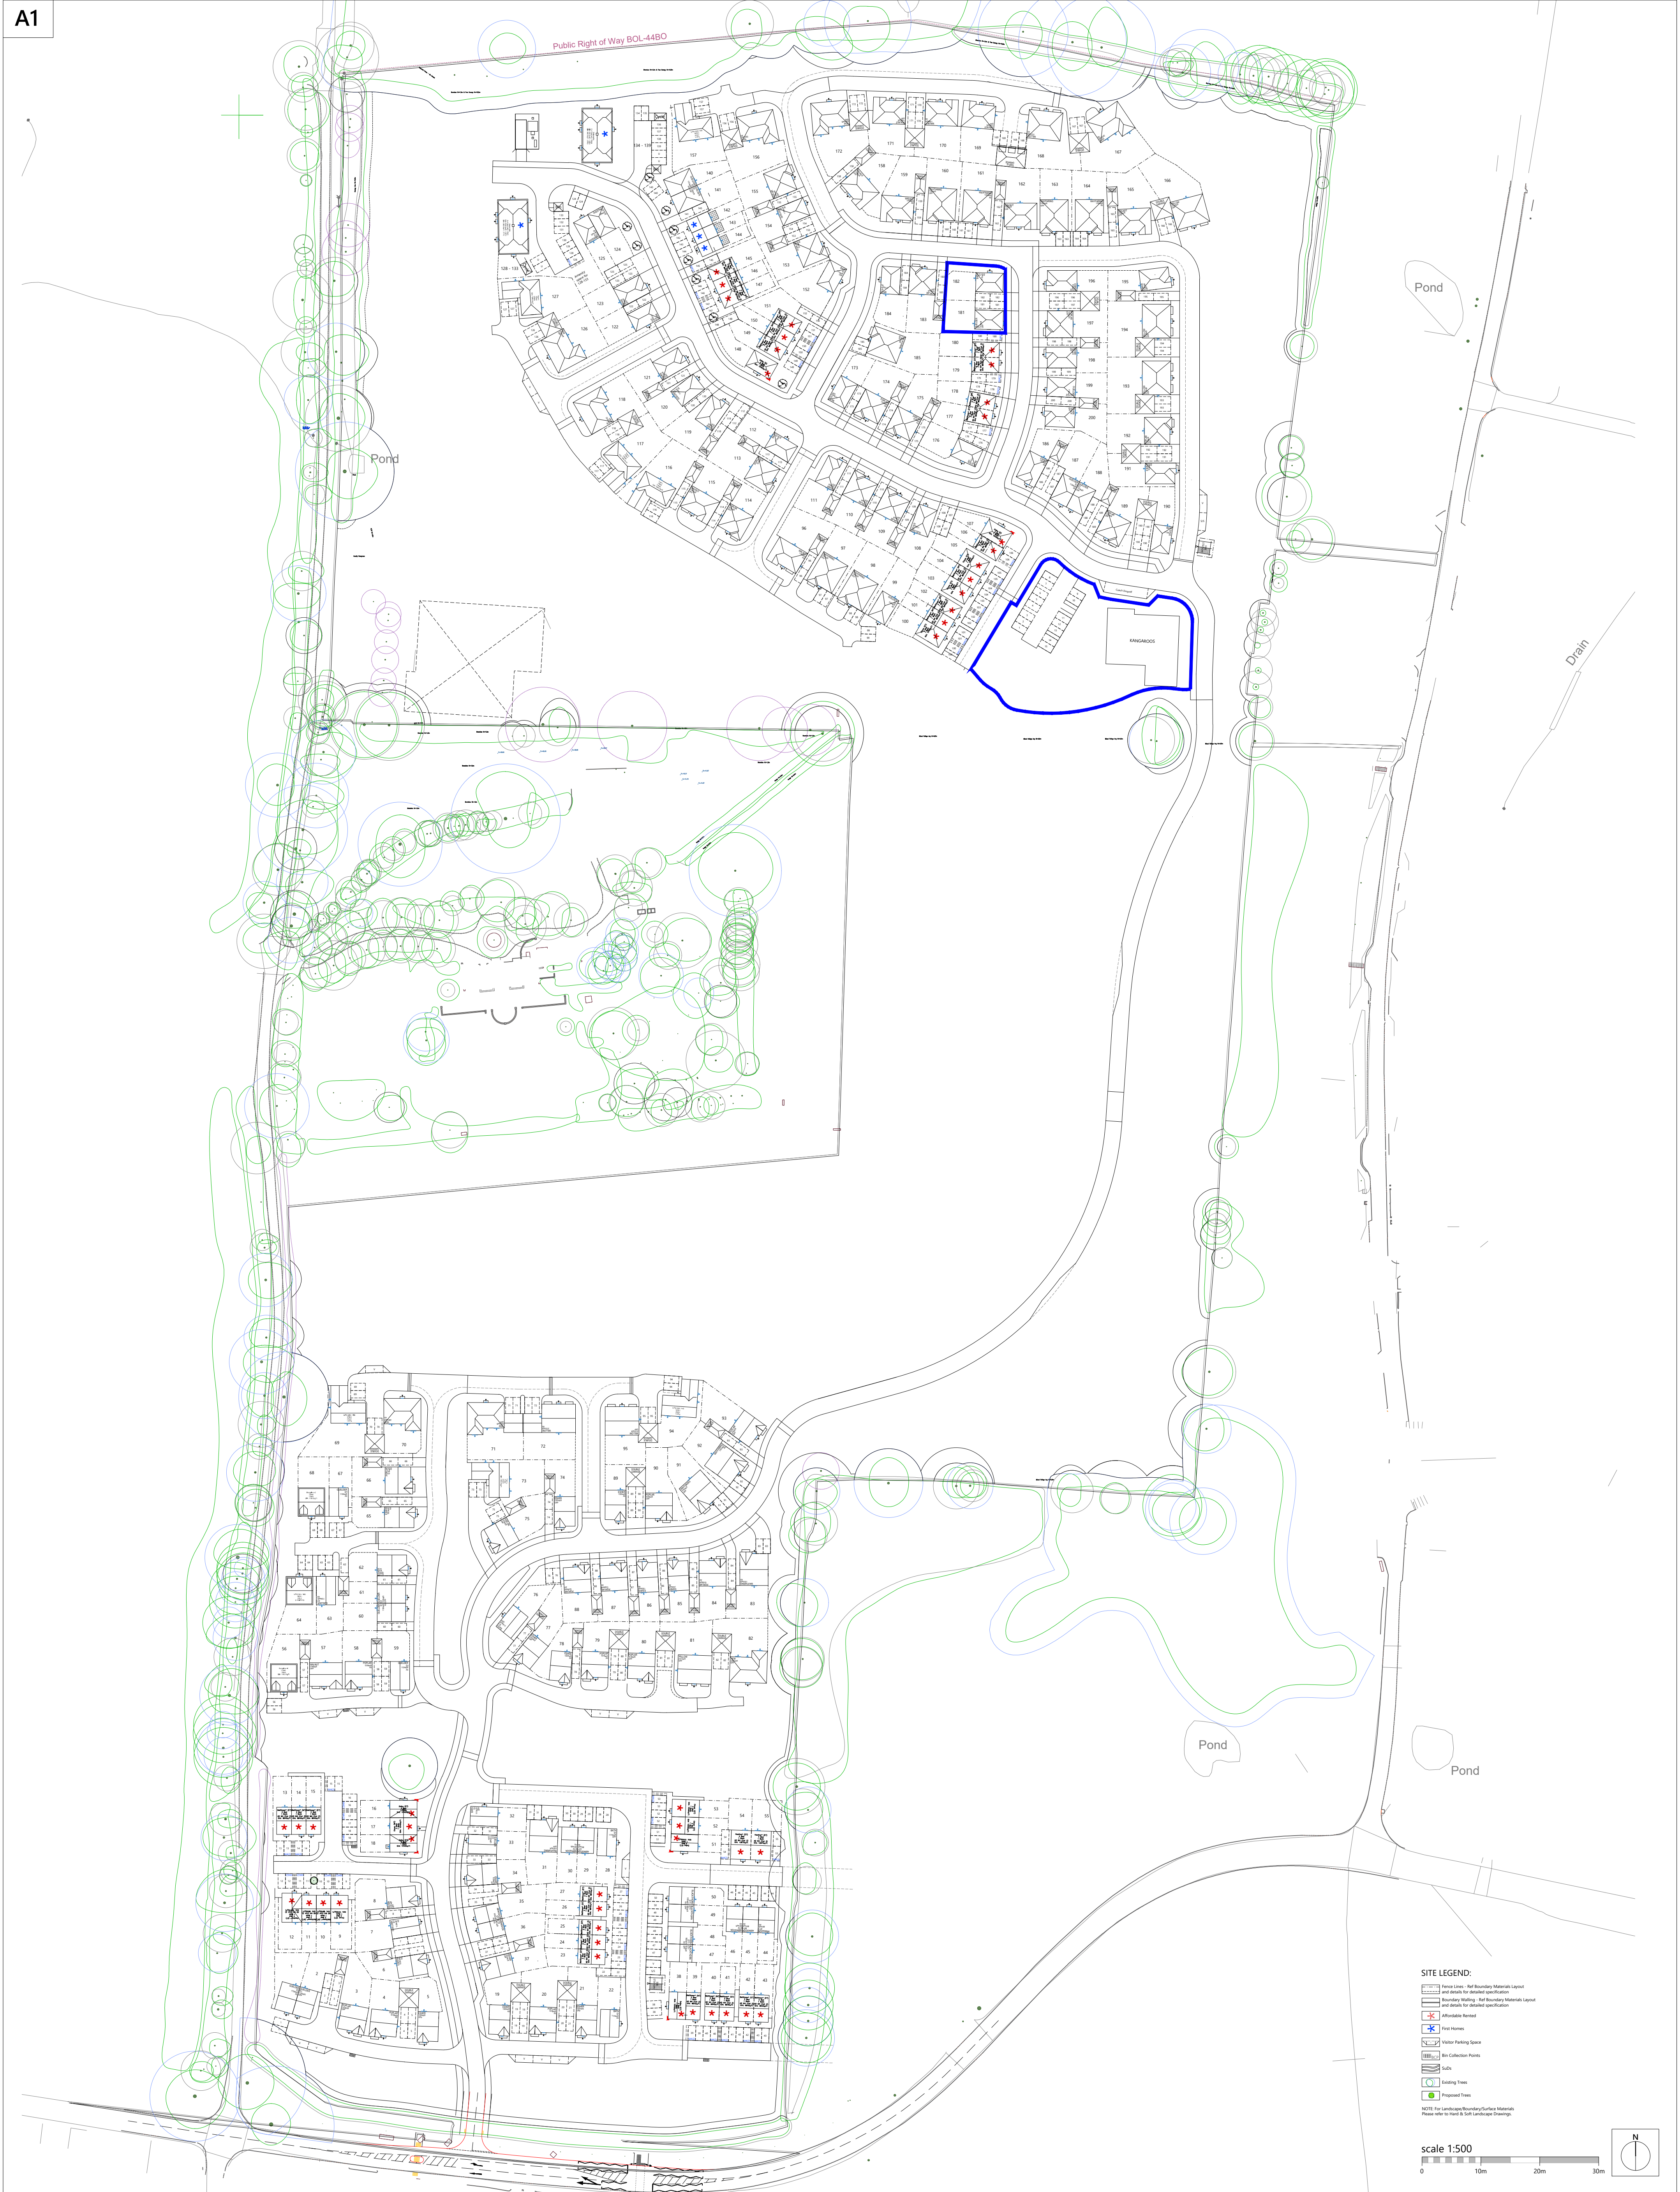

Romsey T:01794 367703
Portishead T:01275 407000
London T:01794 367703

www.thrivearchitects.co.uk

This drawing is the copyright of Thrive Architects Ltd ©. All rights reserved. Ordnance Survey Data © Crown Copyright. All rights reserved. Licence No. 100007359. Permission is granted to scale from this drawing for the purposes of **Local Authority Planning Applications only**. For all other purposes DO NOT scale from this drawing. Contractors, sub-contractors and suppliers are to check all relevant dimensions and levels of the site and building before commencing any shop drawings or building work. Any discrepancies should be recorded to the Architect. Where applicable this drawing is to be read in conjunction with the Consultants' drawings / Client's Construction Specification.

Rev Description
A Planning issue
A1 WIP update to affordable HT mix
A2 Layout updated

Date Au Ch
28.07.26 WWM
29.09.25 SC
10.09.26 SC

Project Foxhole Farm, Bolney
Drawing Site Layout

Client CALA HOMES (SOUTH HOME COUNTIES)
Job no. CALA250729
Dwg no. SL01
Author MK Checked
Status PLANNING
Client ref.

Date July 2026
Rev. A2
Scale 1:500 at A1
Office Romsey

